



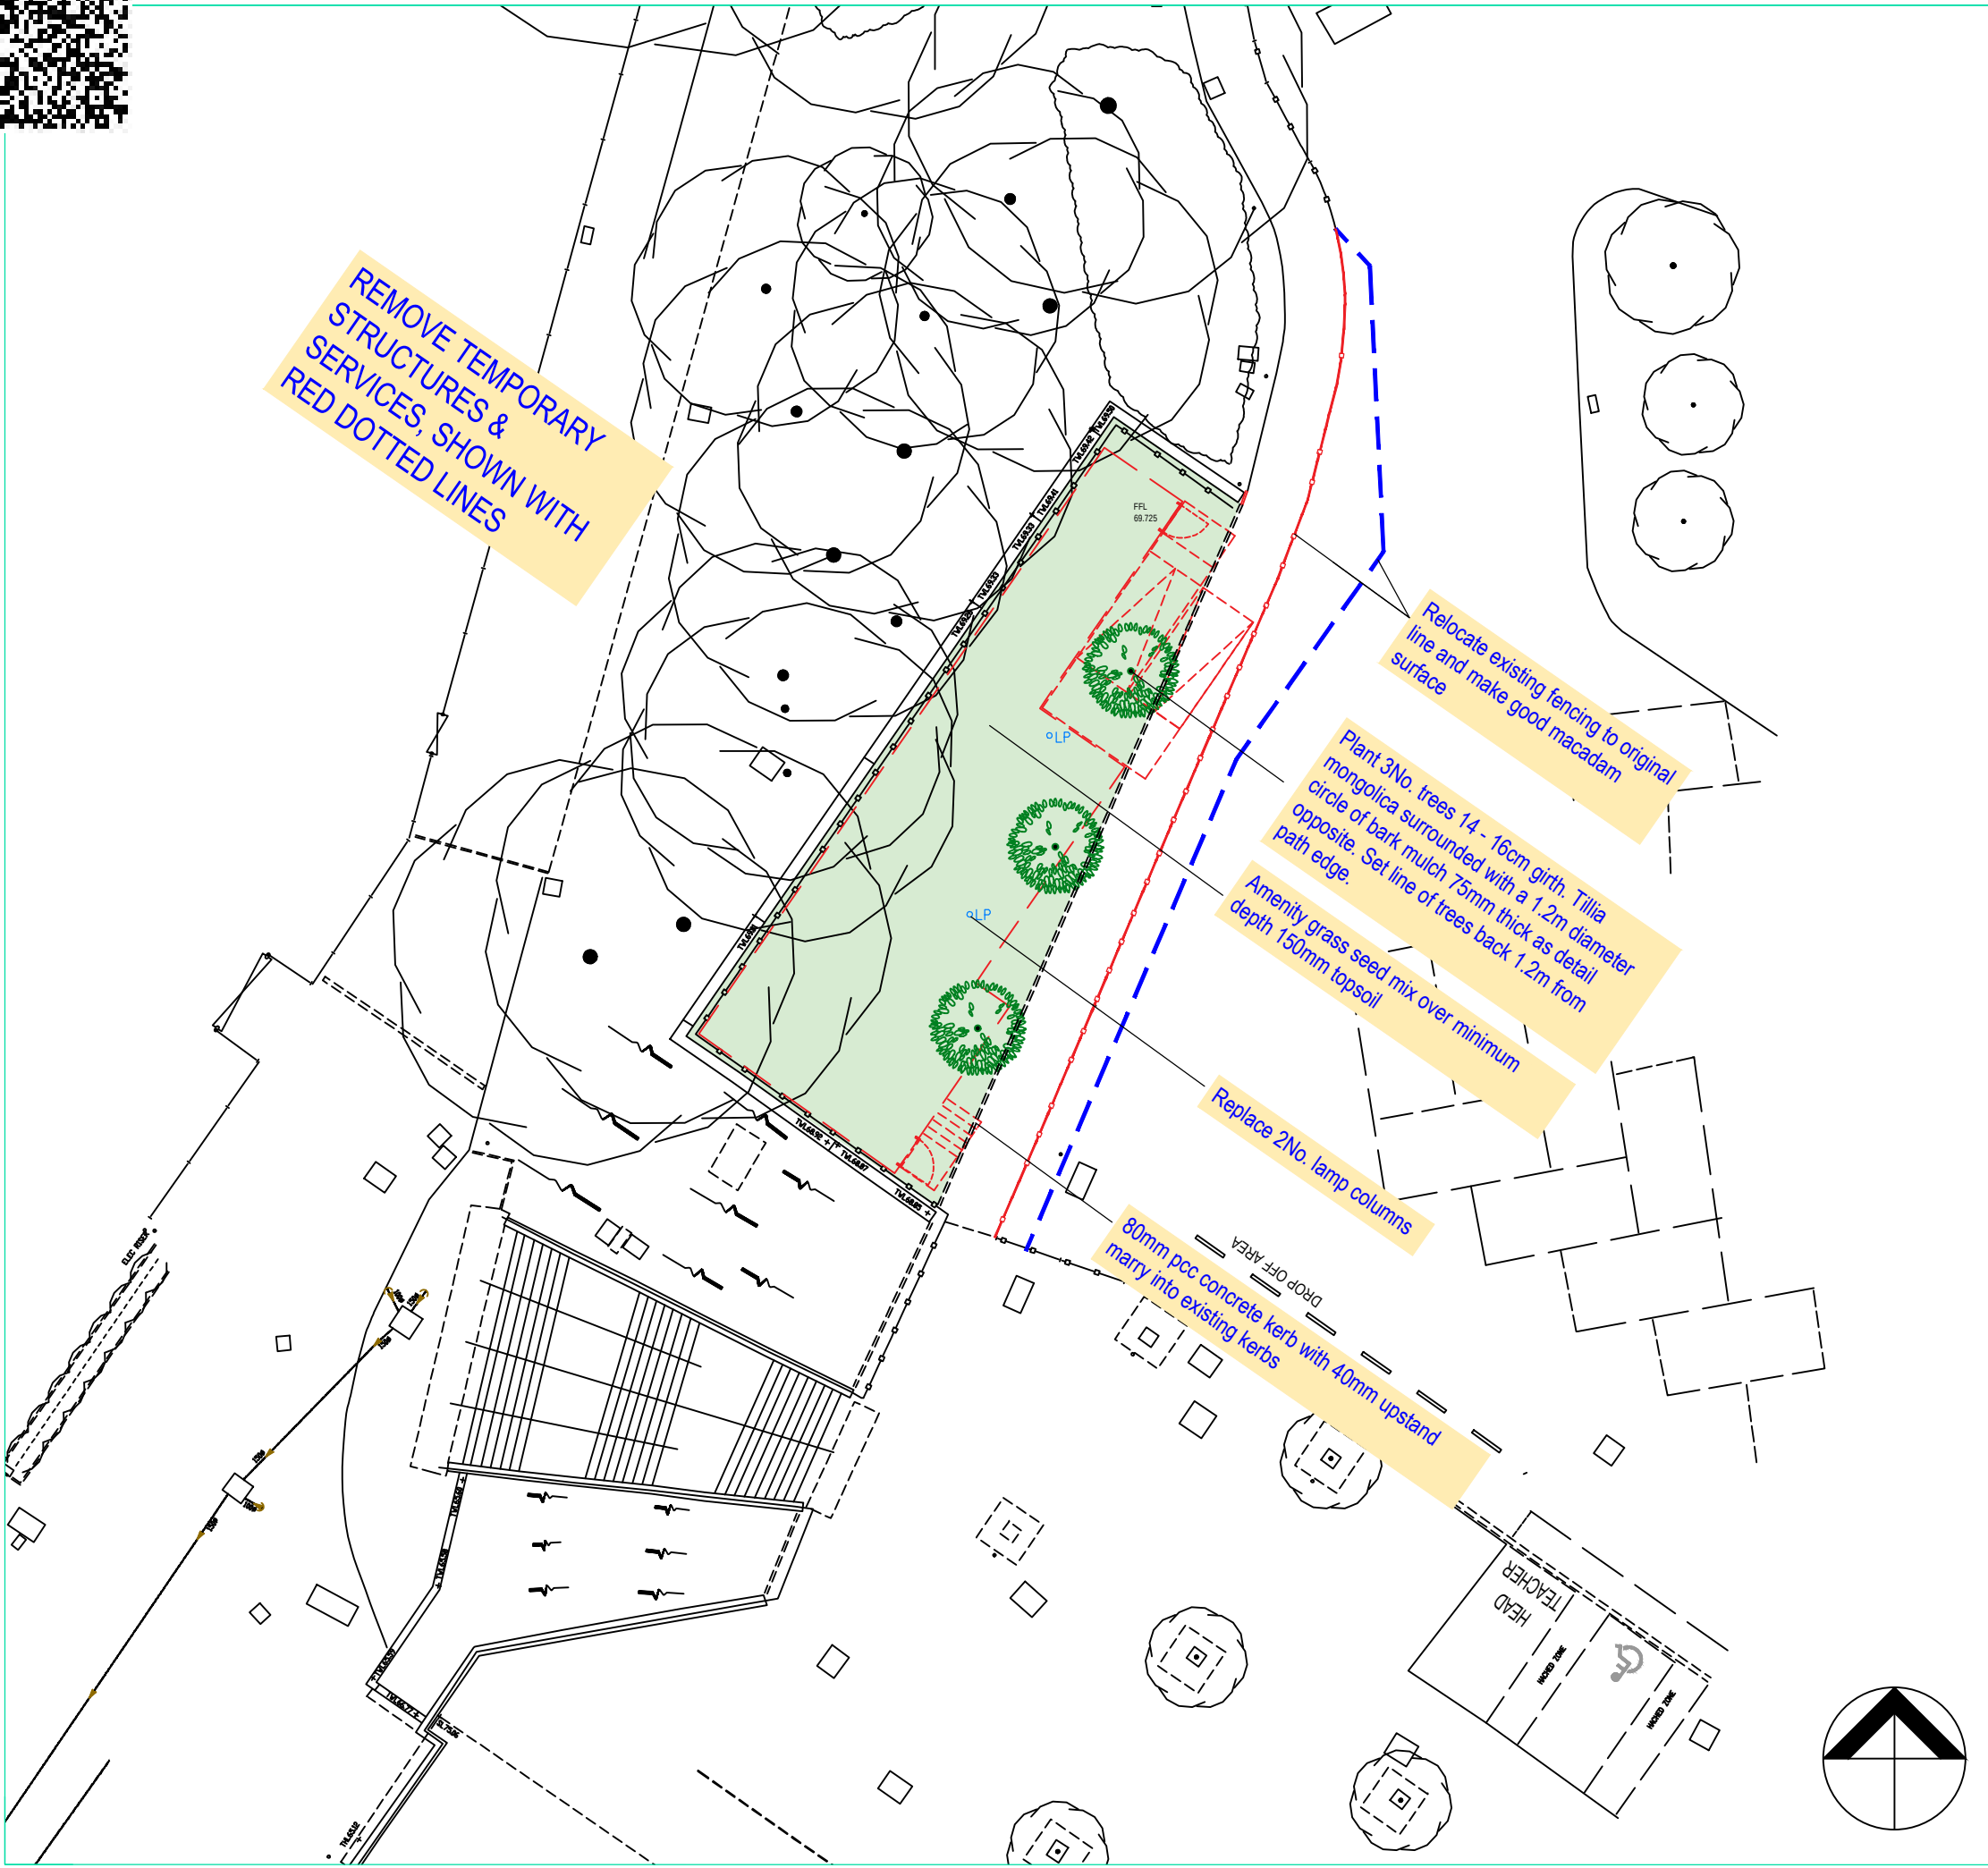

NOTES


Copyright: All rights reserved. This drawing must not be reproduced without permission. This drawing must not be scaled. Dimensions are in millimetres unless specified.

Rev	Date	Notes	By	Chk
P01	23.02.23	Planning	NH	MK

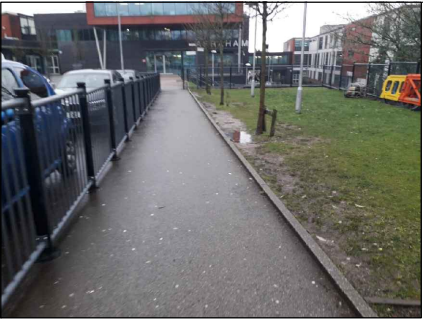

Area prior to temporary development

B Tree Planting in Landscape Area
14 - 16cm girth trees Scale 1:50

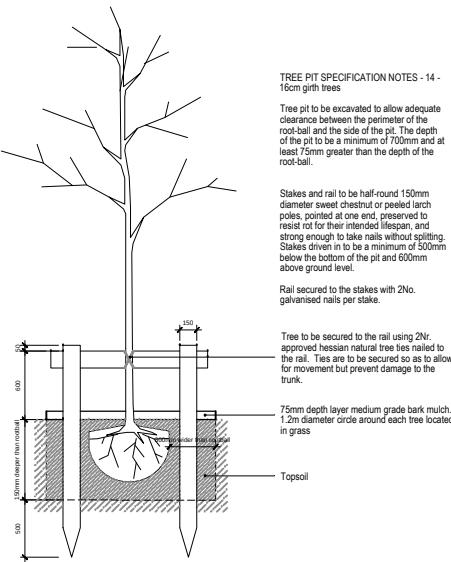

Amenity Grass seed

- Species: Mixture: 60% Perennial ryegrass cultivar e.g. 'Abersprite' (Lolium Perenne), 35% Sheep's fescue cultivar e.g. 'Quatro' (Festuca spp ovina) or Slender creeping red fescue cultivar e.g. 'Count' (Festuca spp litoralis), 5% Browntop bent cultivar e.g. 'Highland' (Agrostis spp tenuis).
- Application rate: 25-35 g/m²

elliswilliams

Project Number: 2434
Project Name: Abraham Moss Library & Leisure Centre

Drawing Status: S3
Drawing Number: LP44107-EWA-T01-ZZ-DR-A-91005
Drawing Name: Temporary Library Reinstatement

Date: DAY:MONTH:YEAR Rev: P01
Drawn By: NH Scale: 1:200 @ A1

Wellfield Chester Road Preston Brook WA7 3BA
T: 01928 752200 E: info@ewa.co.uk W: ewa.co.uk