


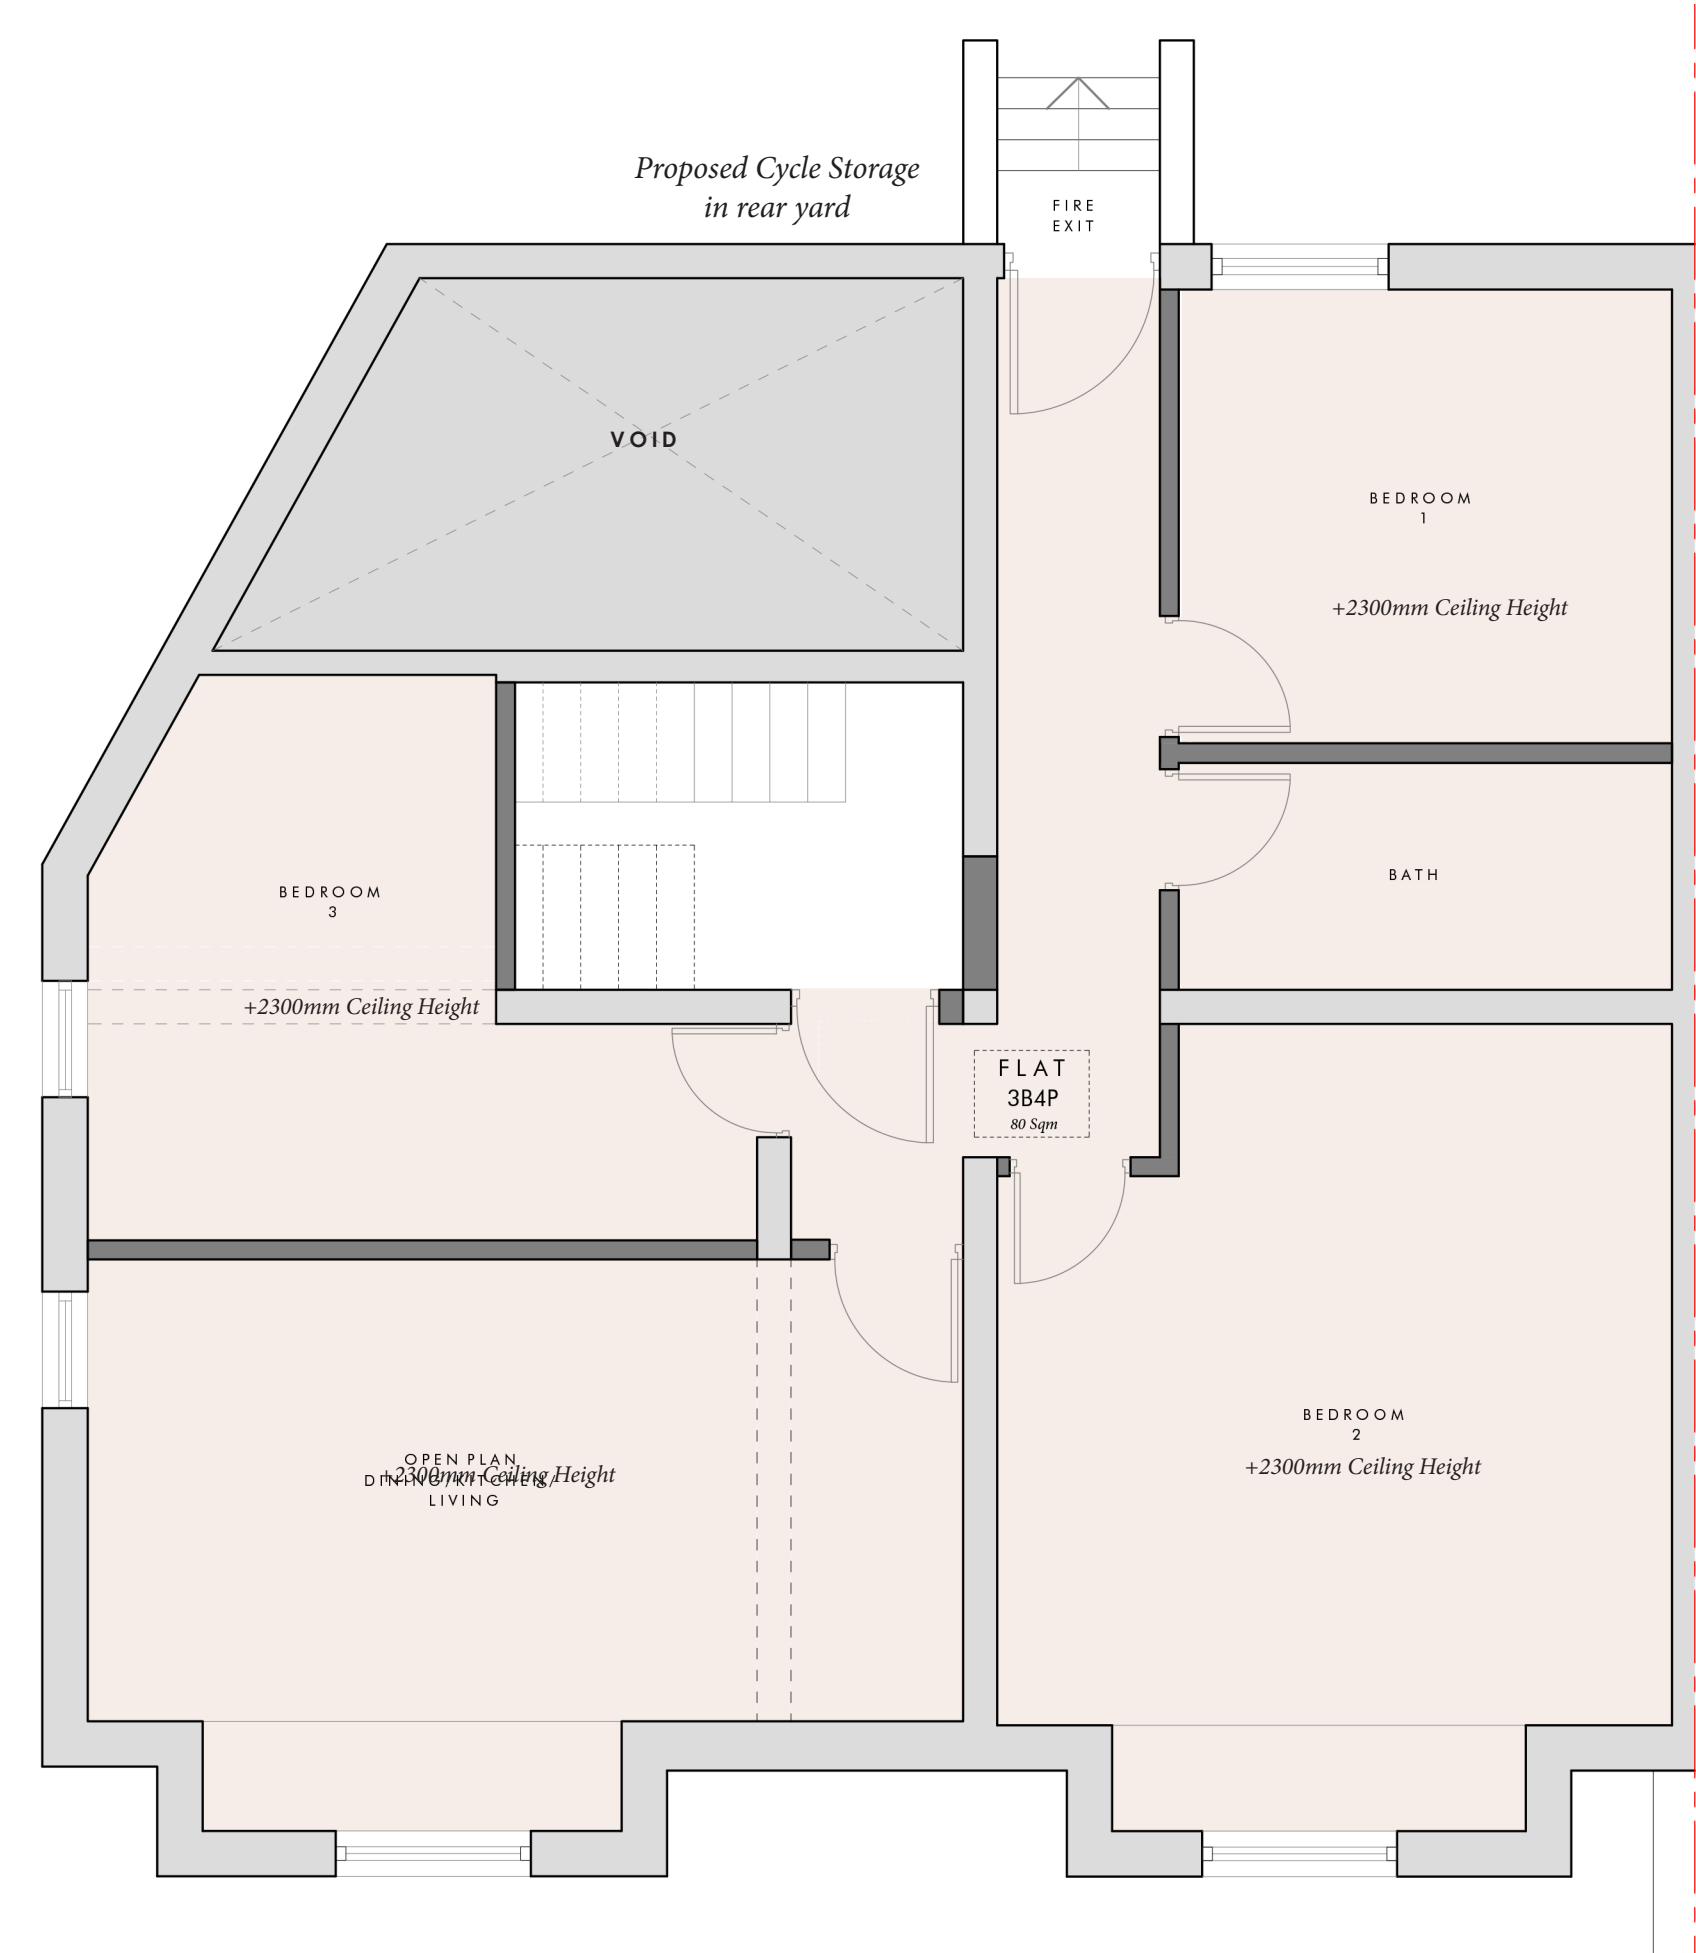

PROPOSED BASEMENT PLAN
1:50 @ A3

Dimensioning

Figured dimensions only to be taken from these designs and drawings. Work to annotated dimensions only. All dimensions to be checked on site. Architectural designers to be informed immediately of any discrepancies before work proceeds. Drawings are to be read in conjunction with relevant specifications, structural engineers and service engineers' drawings.

Rev	Description	Date
A	Planning Issue	05/06/23



SALEEM
ARCHITECTS

Client
Property Owner

Project
20 Woodlands Road,
Cheetham
M8 9LJ

Drawing Title
Proposed Plans

Revision
A

Scale
1:50 @ A3

Date
June 2023

Drawing No. :
Sheet 3