




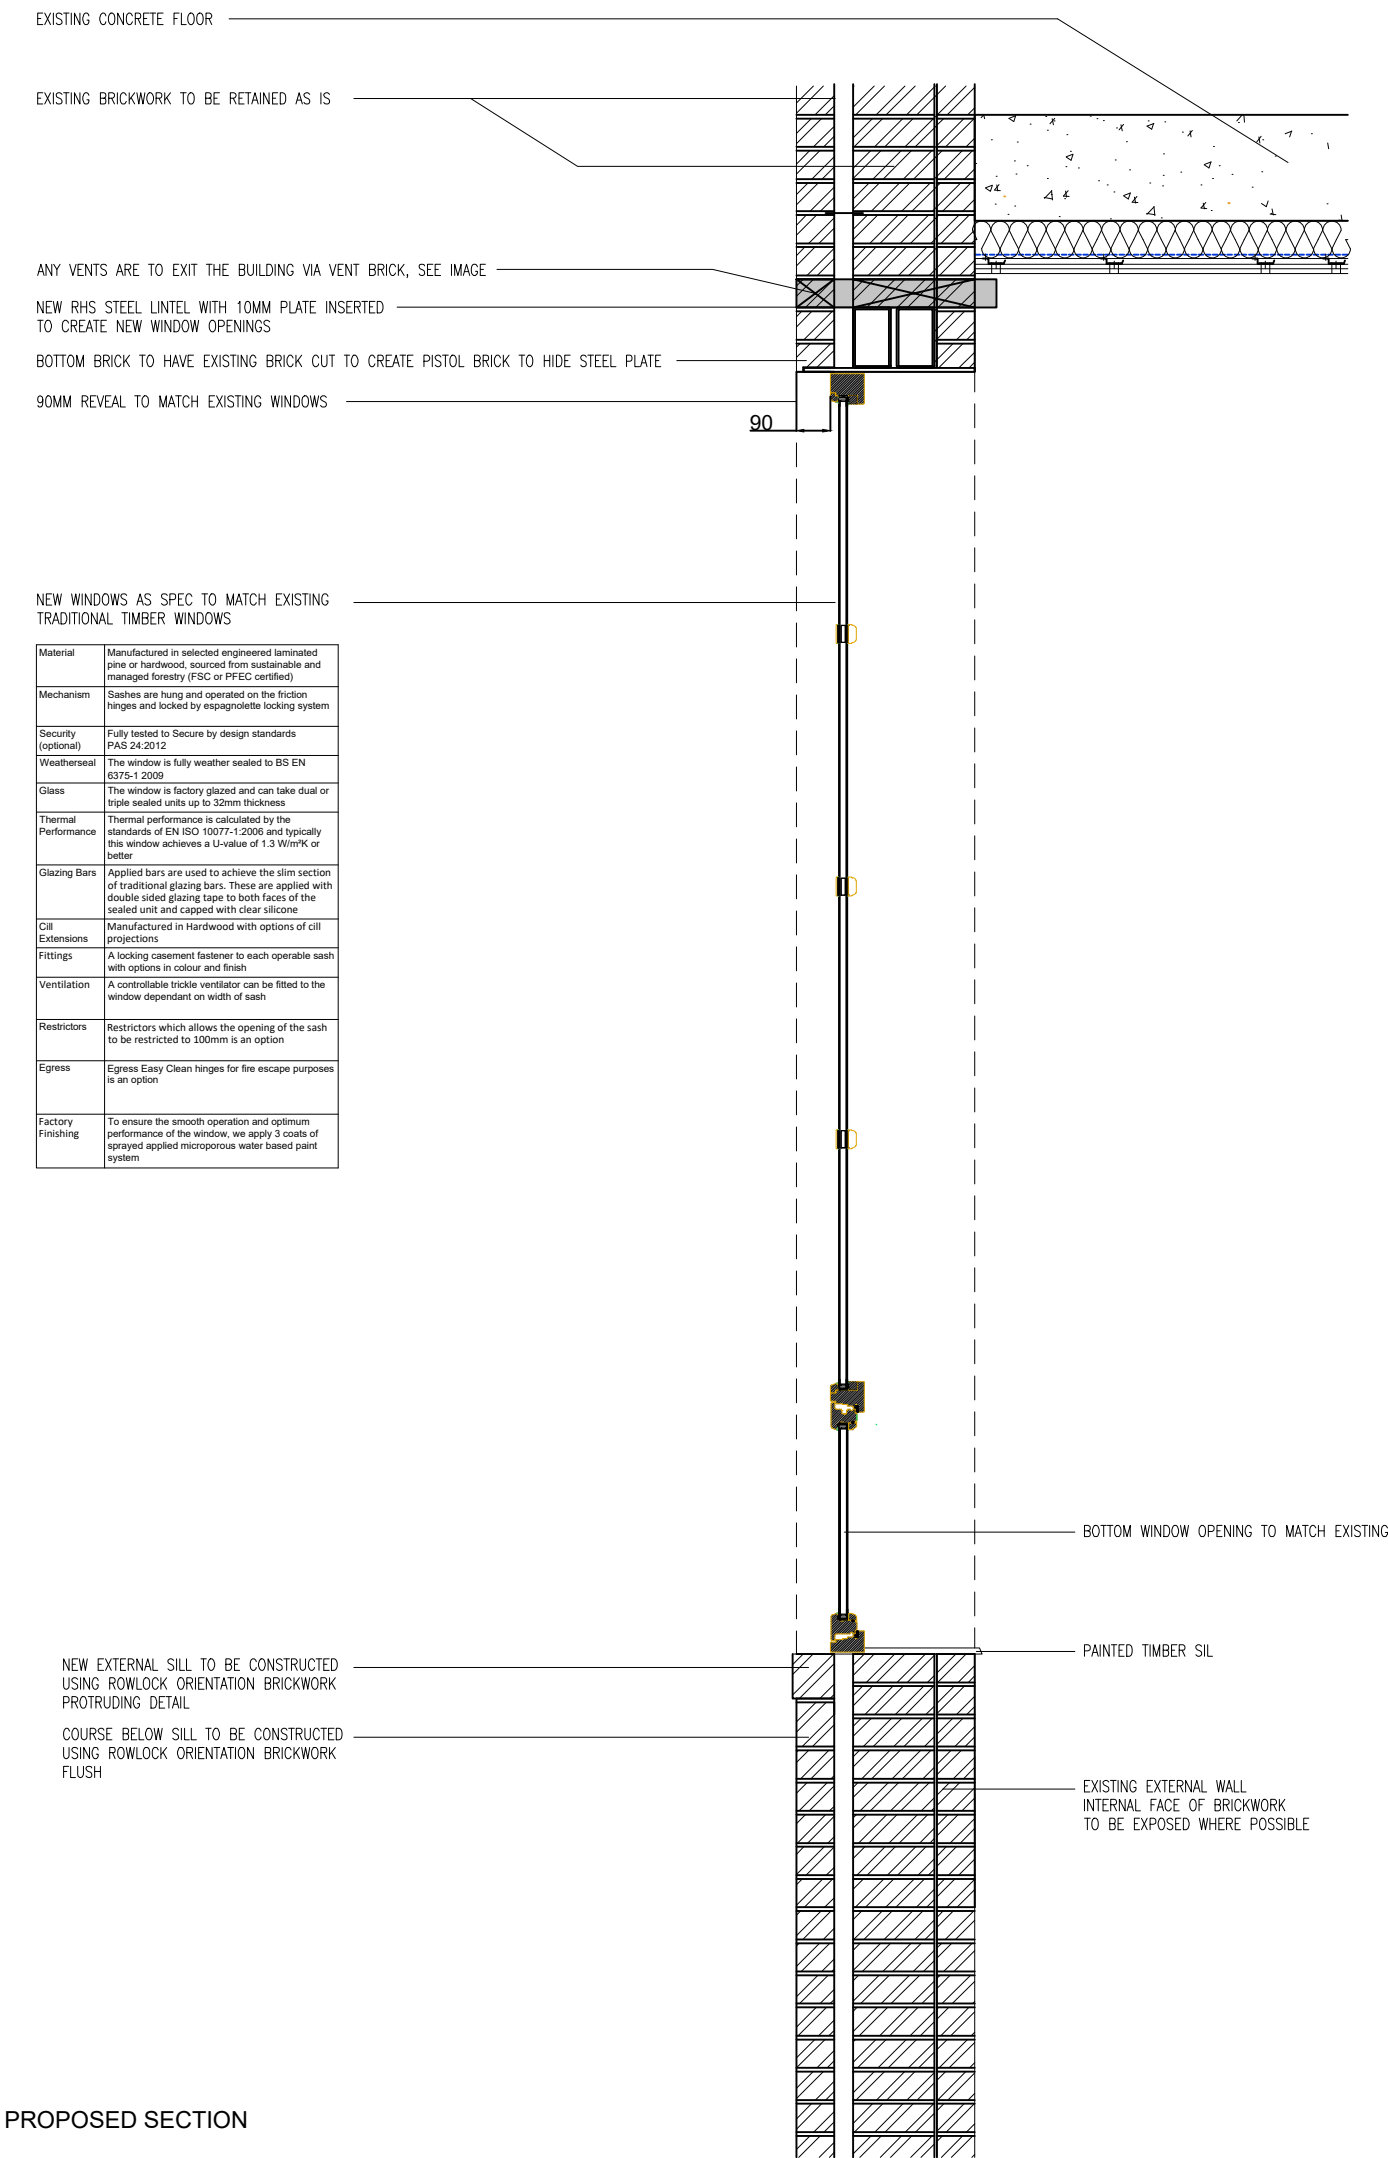

PROPOSED SECTION

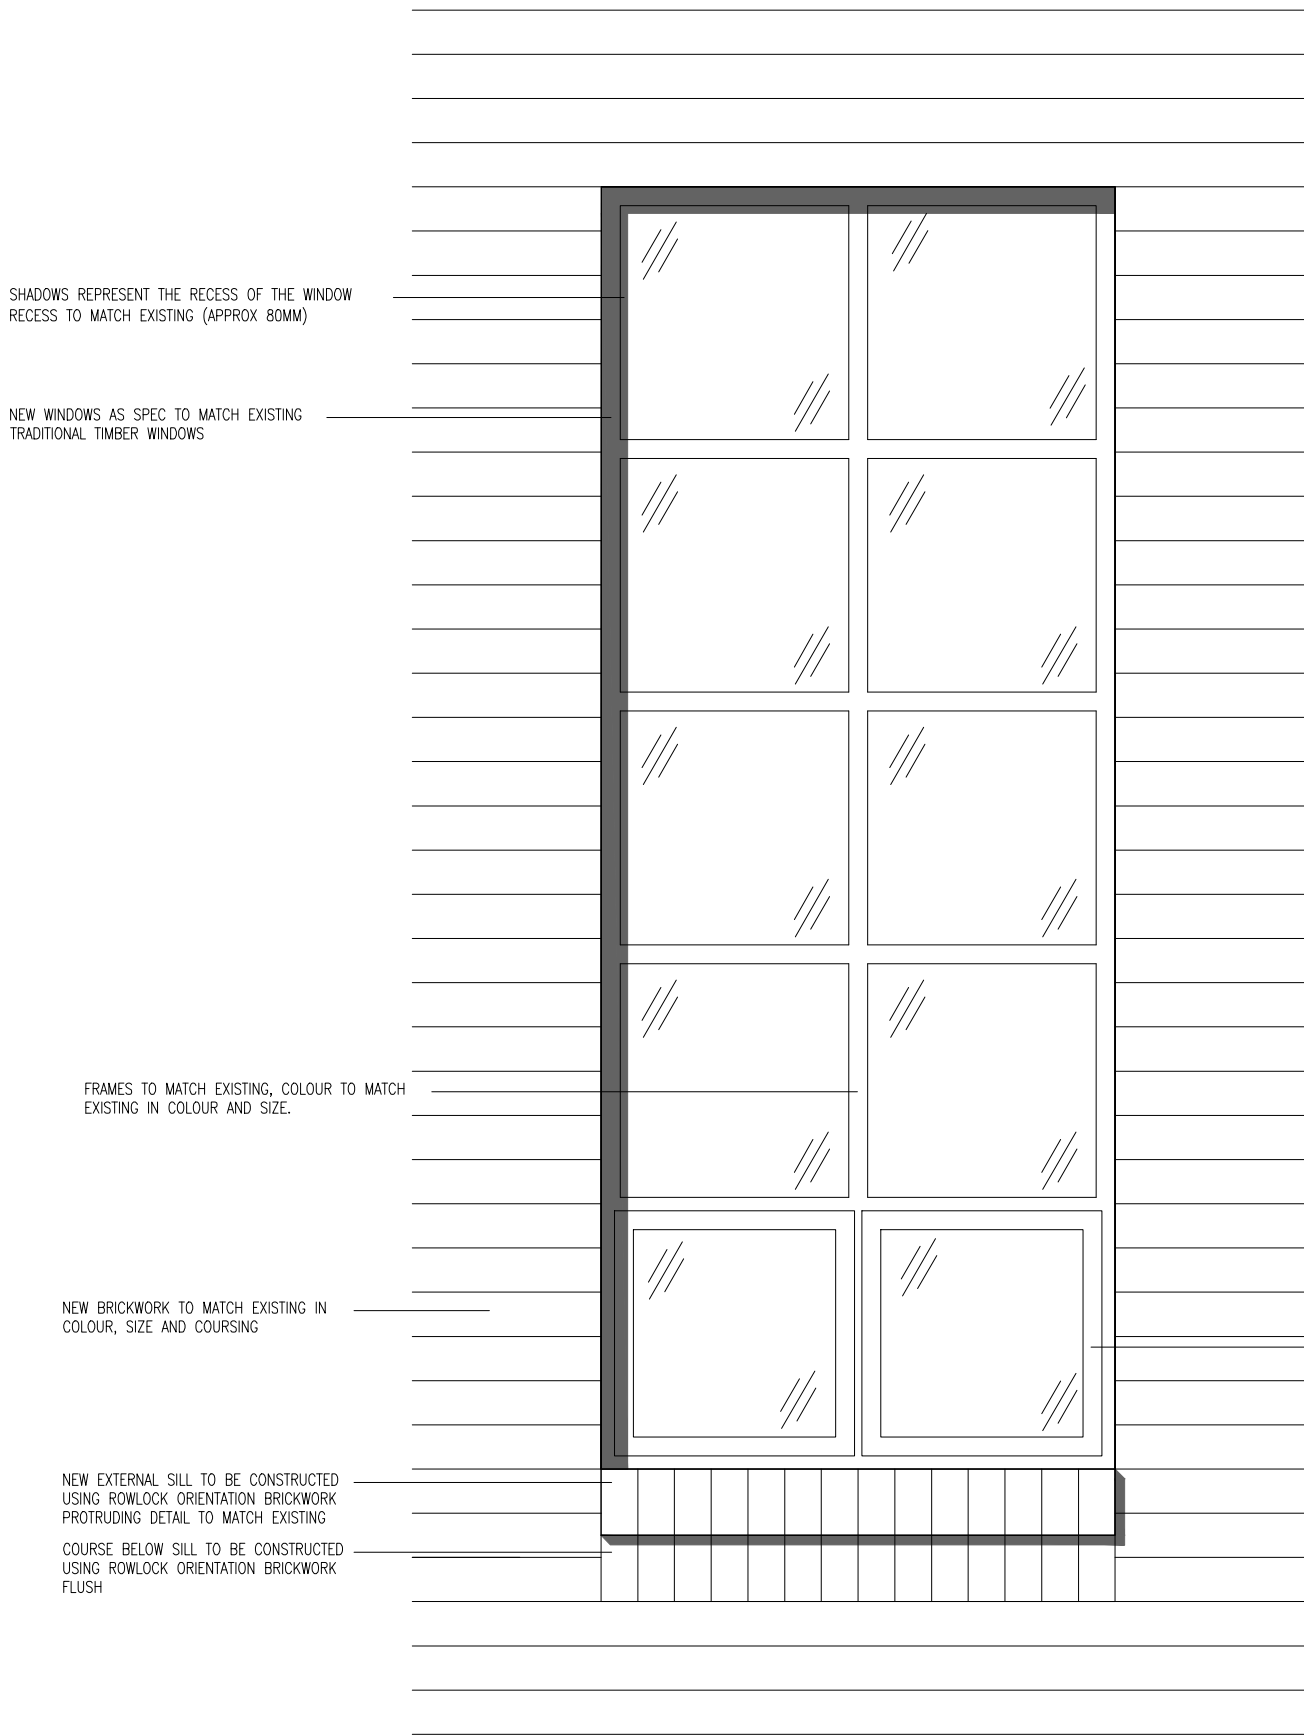

PROPOSED ELEVATION

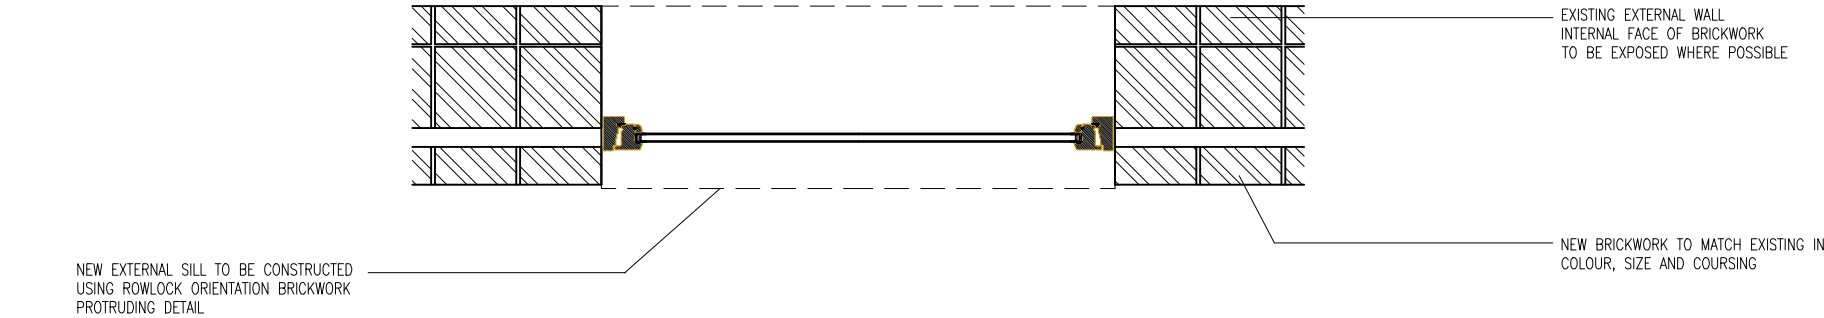

PROPOSED JAMB PLAN DETAIL



PHOTO OF EXISTING WINDOW TO ILLUSTRATE HOW THE WINDOW WILL LOOK 'TO MATCH EXISTING'

Client				
MR KAM LAI				
Project				
Albion Mill Boiler House Conversion				
Drawing Title				
Window details				
Drawn	Checked	Paper Size	Scale	Date
PL	PL	A2	1:20	JUNE 2022
Project No.		Drawing No.		Revision
22 - 717		02-06		-



Philip Lambert Architecture Ltd.
3 Eastbourne Grove, Bolton, BL1 5TR
Tel. 07811118904