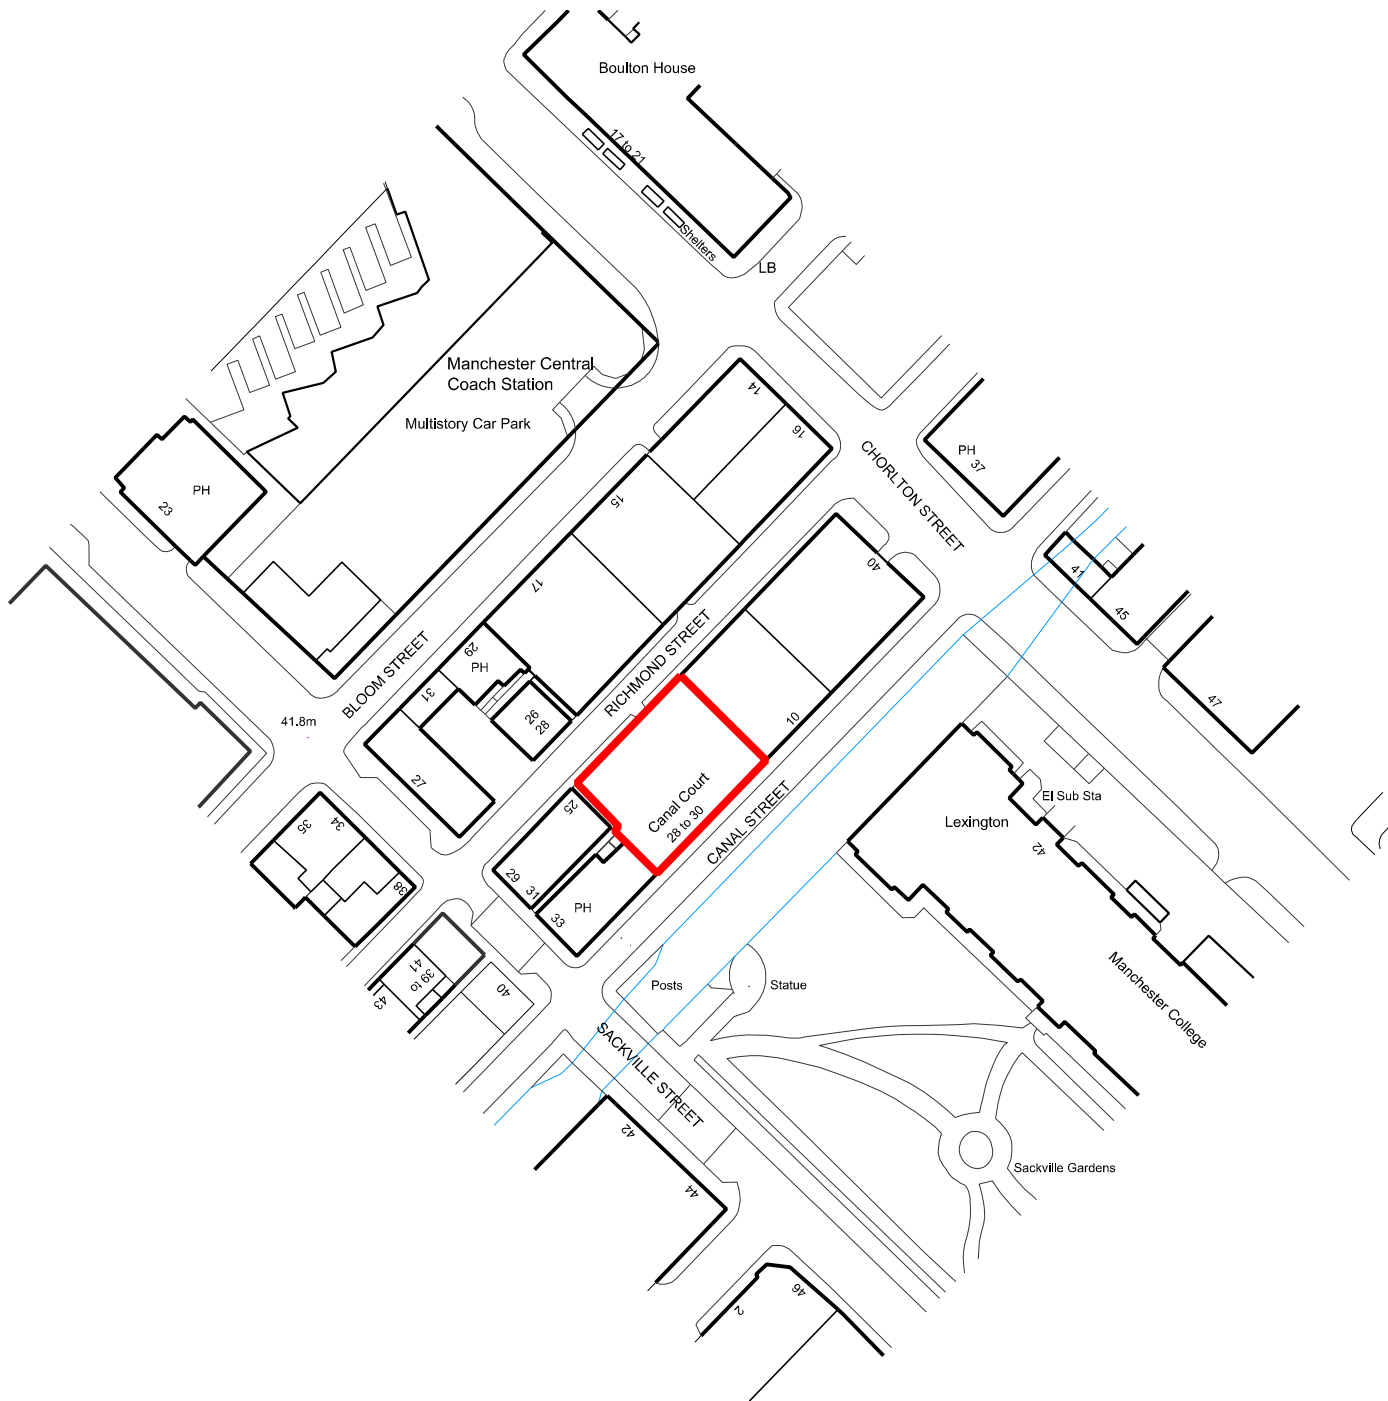


— SITE BOUNDARY

jmp | architects

The Old Bakery, 19 China Street, Lancaster, LA1 1EX | 01524 60521 | design@jmp-architects.com

Client CONNOLLY CONSTRUCTION	Contract CANAL COURT, CANAL STREET, MANCHESTER
---------------------------------	--

Title SITE LOCATION PLAN	Scale @ A4 1:1250	Date MARCH'23	By EW
-----------------------------	----------------------	------------------	----------

Job Number L3840	Drawing Number 01	Rev —	Category PLANNING
---------------------	----------------------	----------	----------------------

© jmp architects ltd
THIS DRAWING IS COPYRIGHT
DO NOT SCALE FROM THIS DRAWING.
ANY DISCREPANCY MUST BE REPORTED TO THE ARCHITECT IMMEDIATELY AND BEFORE PROCEEDING WITH AFFECTED PARTS OF THE WORKS