


1. WHITE-KNIGHT TOP COAT
2. WHITE-KNIGHT BASE COAT WITH GARMAT REINFORCEMENT
3. CARRIER LAYER
4. INSULATION
5. NEW OUTLET
6. TIMBER HARD EDGE
7. VAPOUR CONTROL LAYER
8. PRIMER
9. EXISTING ROOF STRUCTURE

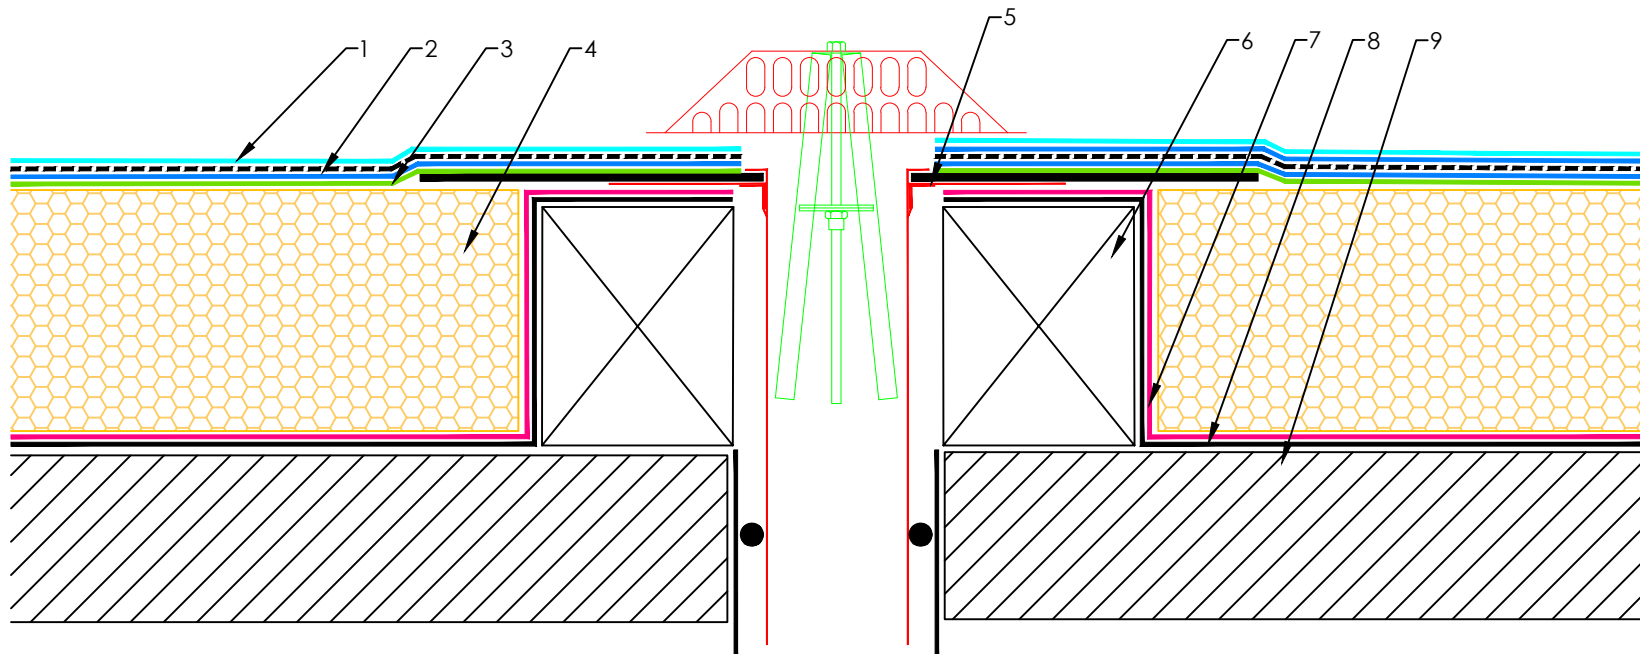

C		-	-
B		-	-
A		-	-
REV:	DESCRIPTION:	BY:	DATE:
AMENDMENTS:			

SITE:	-	WK-003	-	26/05/22		The Garland Company UK Limited Second Way, Avonmouth, Bristol, BS11 8DF Tel: 01174 401050 Fax: 01174 401057 www.garlandukltd.co.uk
TITLE:	WHITE-KNIGHT OUTLET DETAIL	NTS	MD	-		
		SCALE AT A4.	DRAWN.	CHECKED.	REVISION.	NOTE: THIS DRAWING IS FOR GUIDANCE AND REFERENCE ONLY. TO BE USED IN CONJUNCTION WITH SPECIFICATION.