




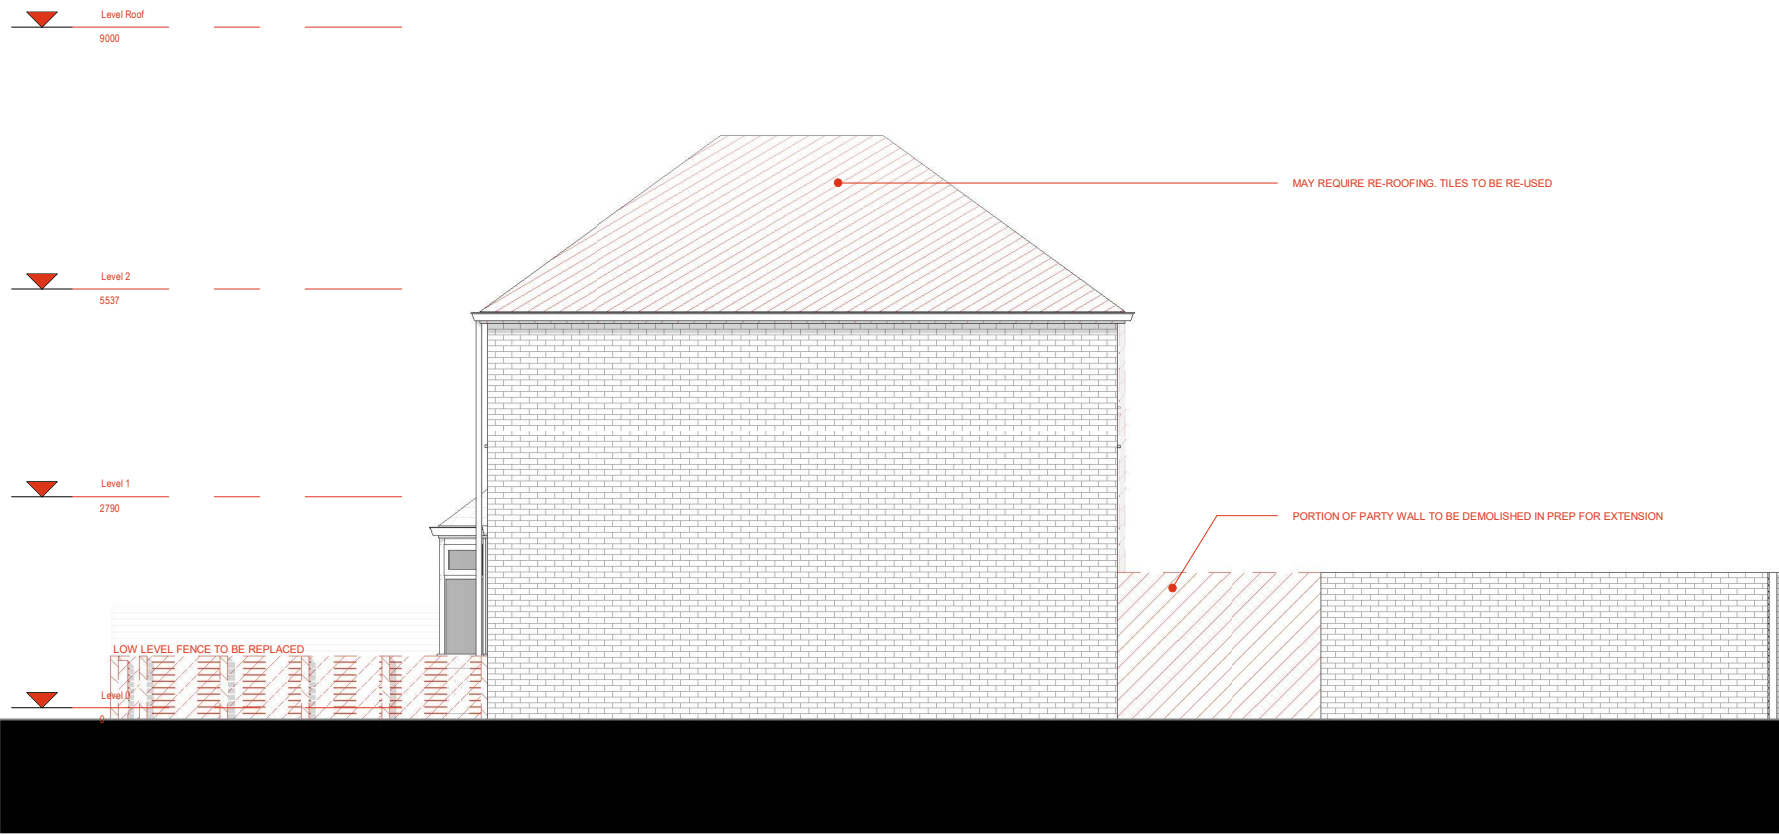


1 NORTH ELEVATION - DEMOLITION
1 : 100

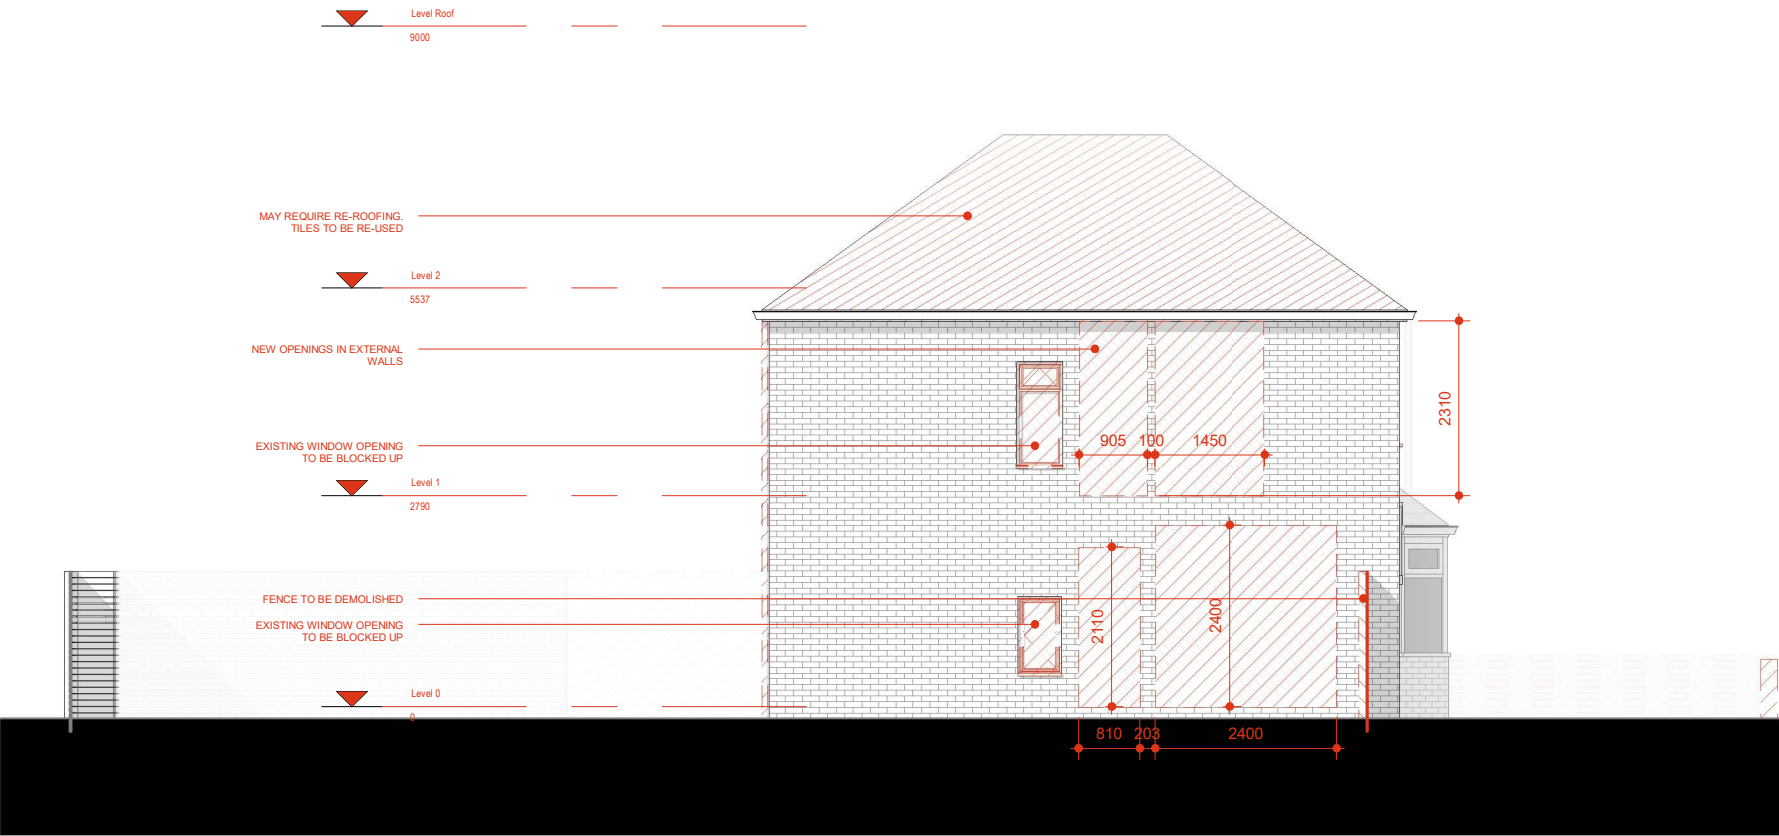

3 SOUTH ELEVATION - DEMOLITION
1 : 100

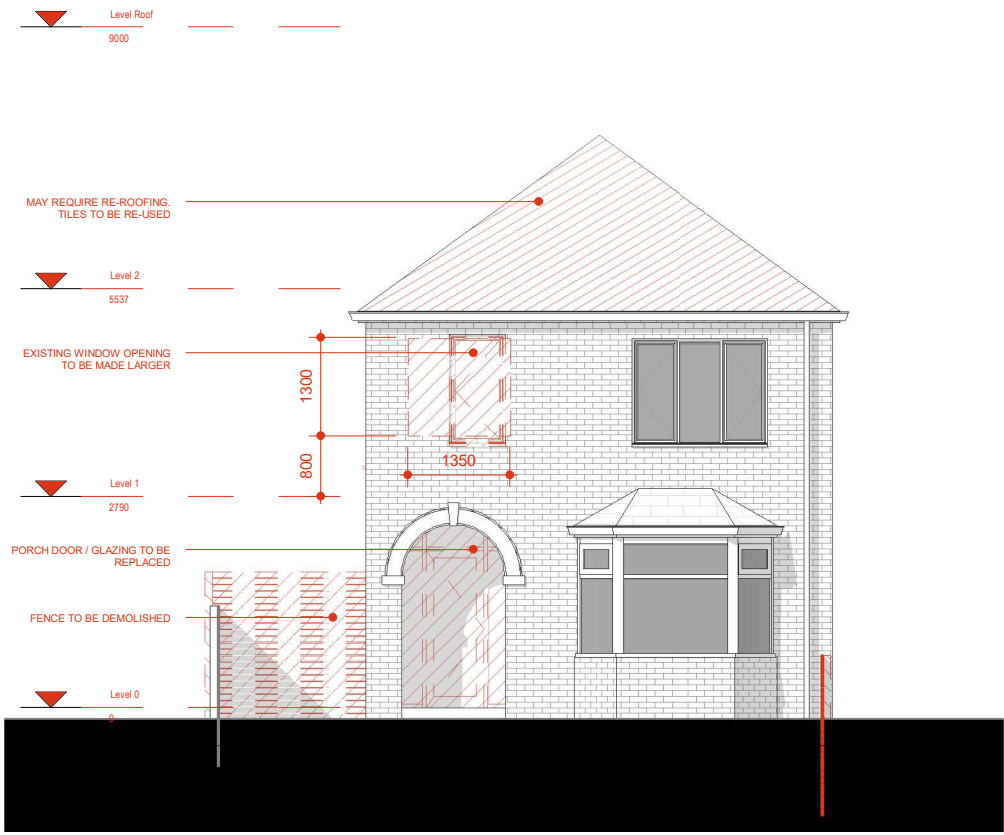

2 EAST ELEVATION - DEMOLITION
1 : 100

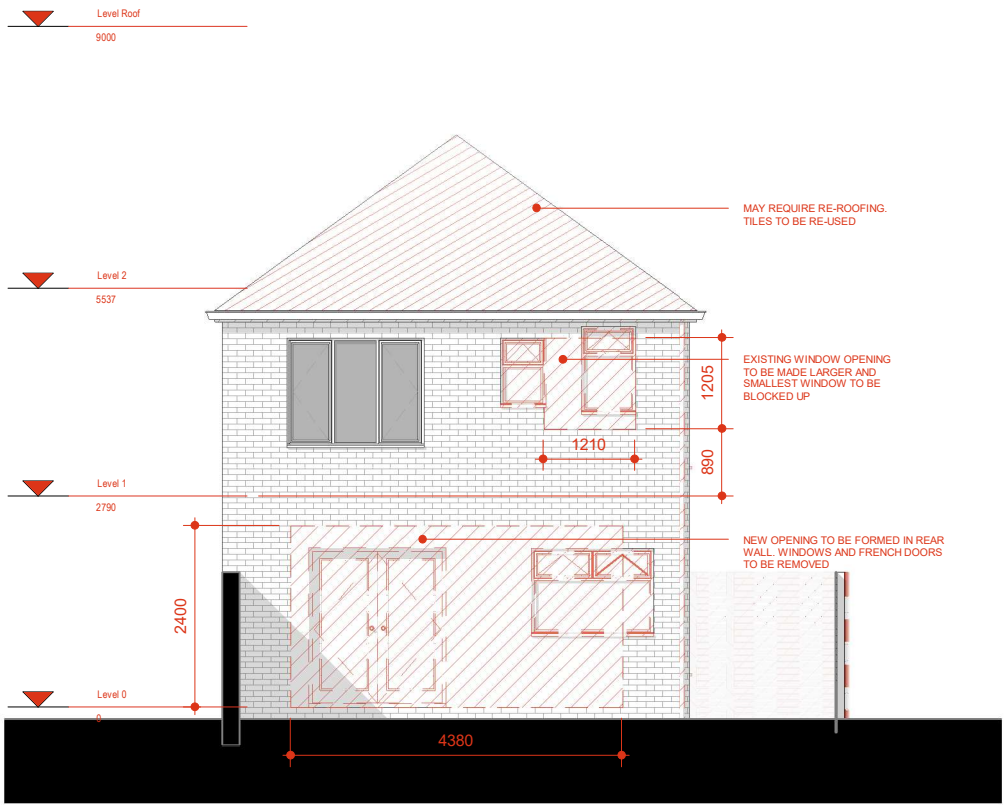

4 WEST ELEVATION - DEMOLITION
1 : 100

