



3.5 PROPOSED PLANS

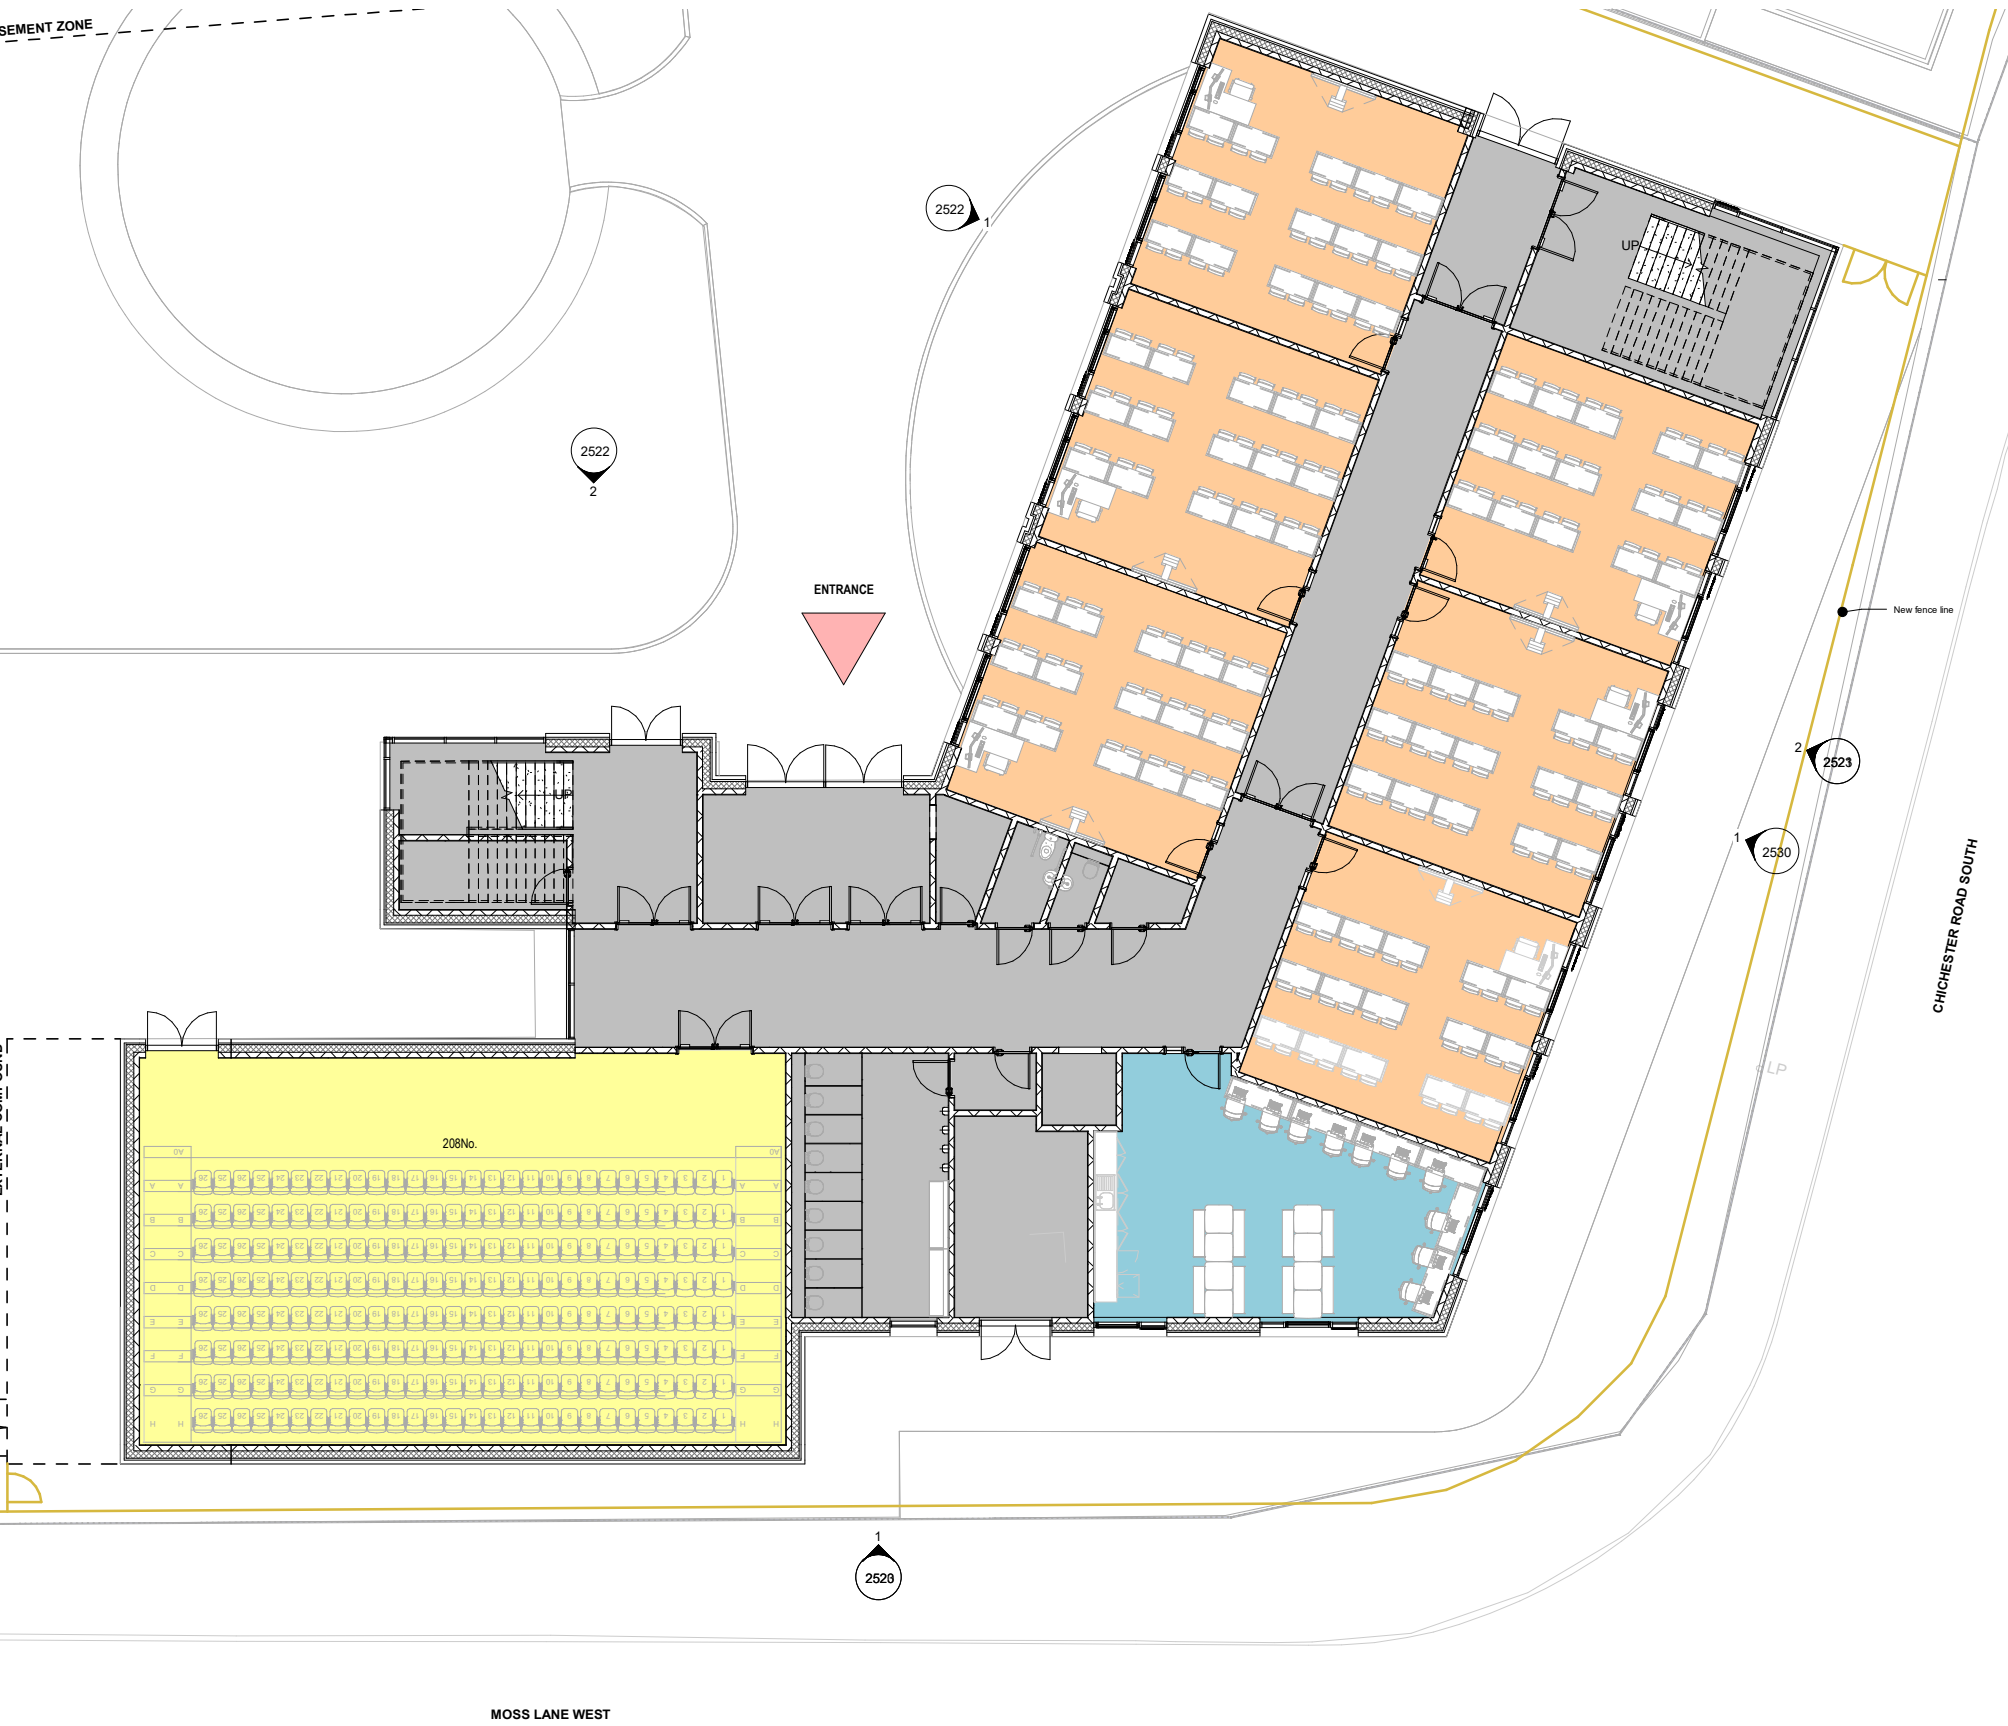


Ground Floor Plan

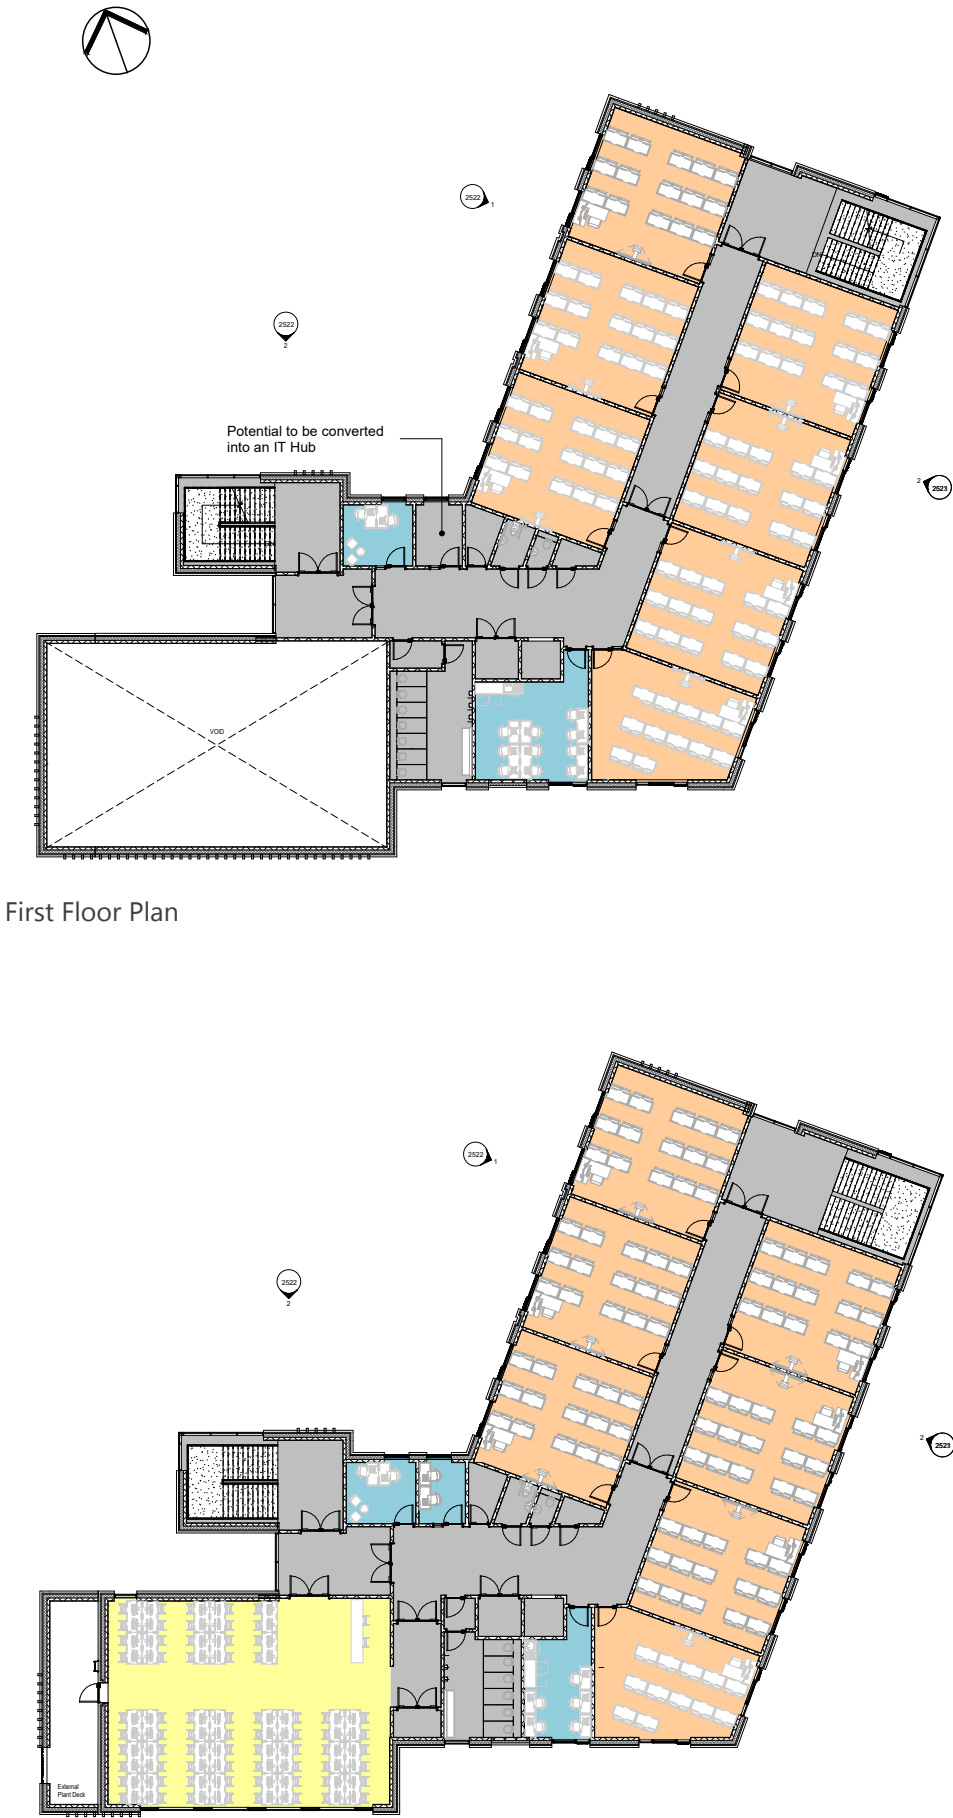

First Floor Plan

Second Floor Plan

3.6 AXONOMETRIC LAYOUT VIEWS

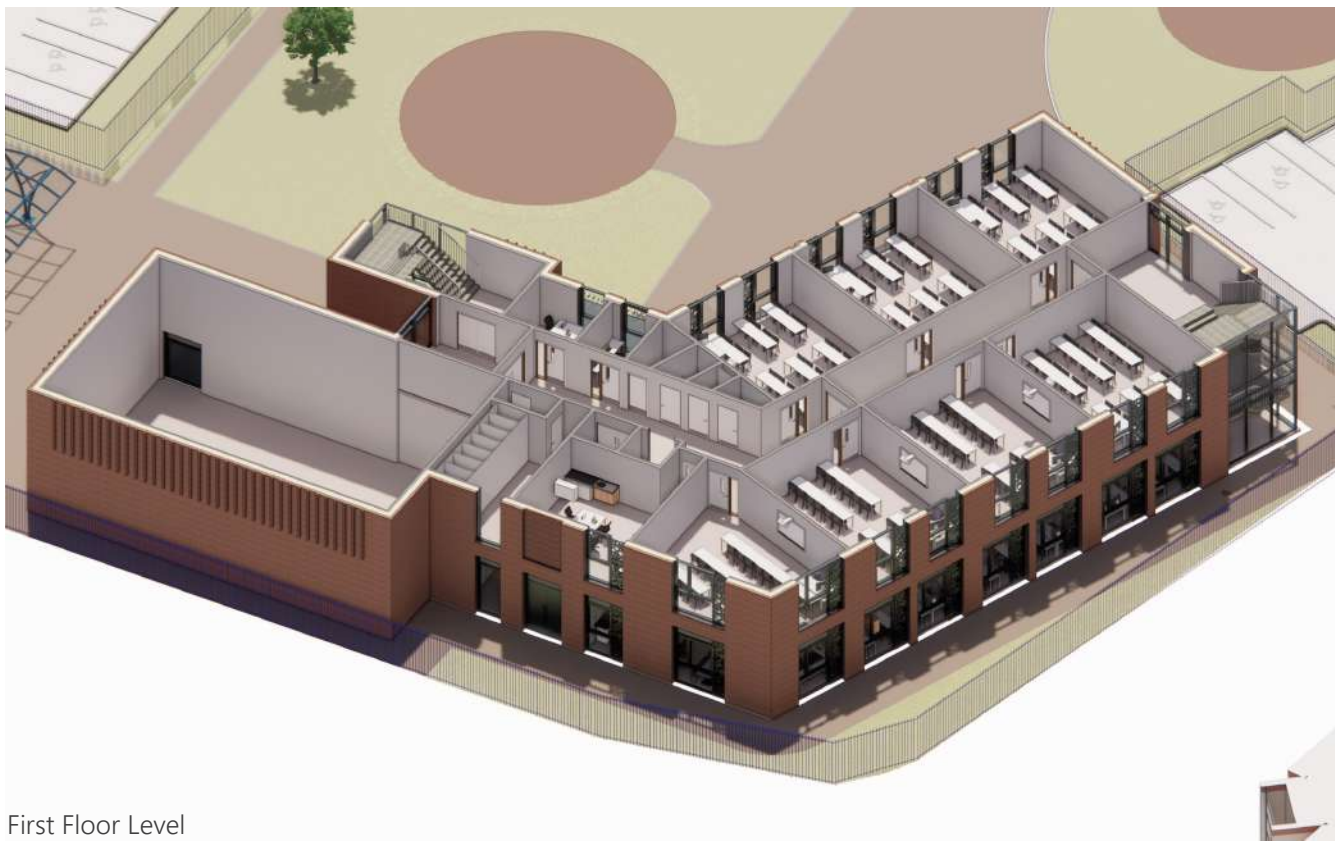

3.7 APPEARANCE

The design and layout of the proposed building is sympathetic to the existing buildings, responding to the opportunities and constraints created by the site.

The elevations are in a traditional clay-facing red brick, with aluminium curtain walling and doors. All windows have perforated solar shading.

The windows and panels will be of a suitable RAL colour that compliments the chosen brick, and is respectful of the surrounding buildings.

3.8 PROPOSED ELEVATIONS



1 Tamworth Elevation
1 : 100 Ref Sheet: 0700



3.8 PROPOSED ELEVATIONS



1 Chichester Road Elevation
1 : 100 Ref Sheet: 0700



2 E&K Elevation
1 : 100 Ref Sheet: 0700

3.9 PRECEDENT IMAGES



Leaf Street Housing, Hulme



Life Building, Hulme



Vertical Brickwork Detailing



Vertical Facade Rhythm



Vertical Brickwork



3.10 PROPOSED STREETScape



1 Moss Lane West Street Elevation
1:200 Ref Sheet: 0700



2 Chichester Road Street Elevation
1:200 Ref Sheet: 0700



3 Tamworth Street Elevation
1:200 Ref Sheet: 0701

3.11 3D VIEWS

