
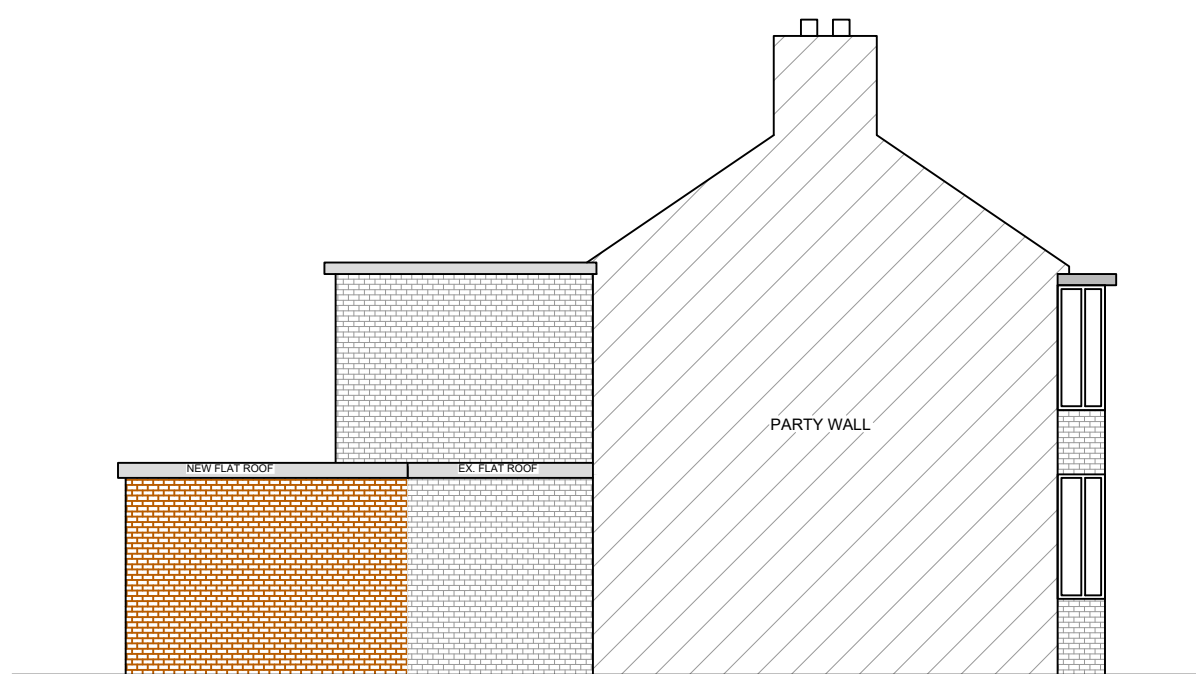
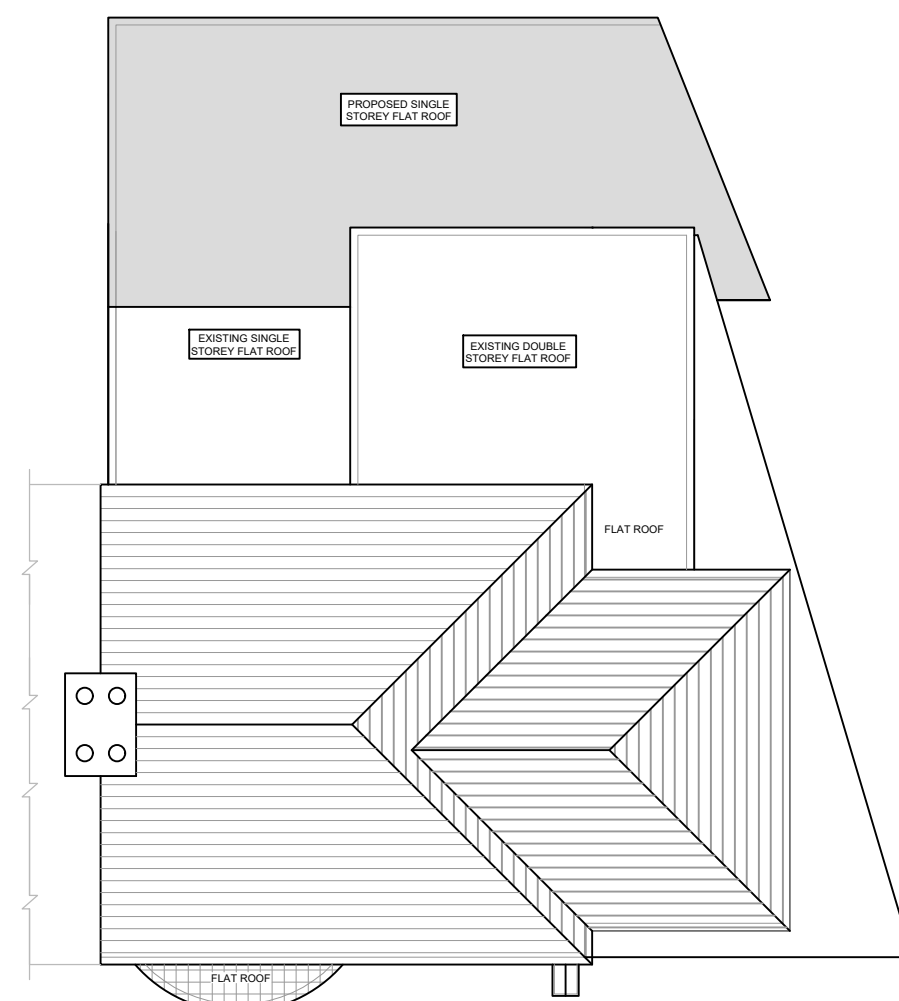


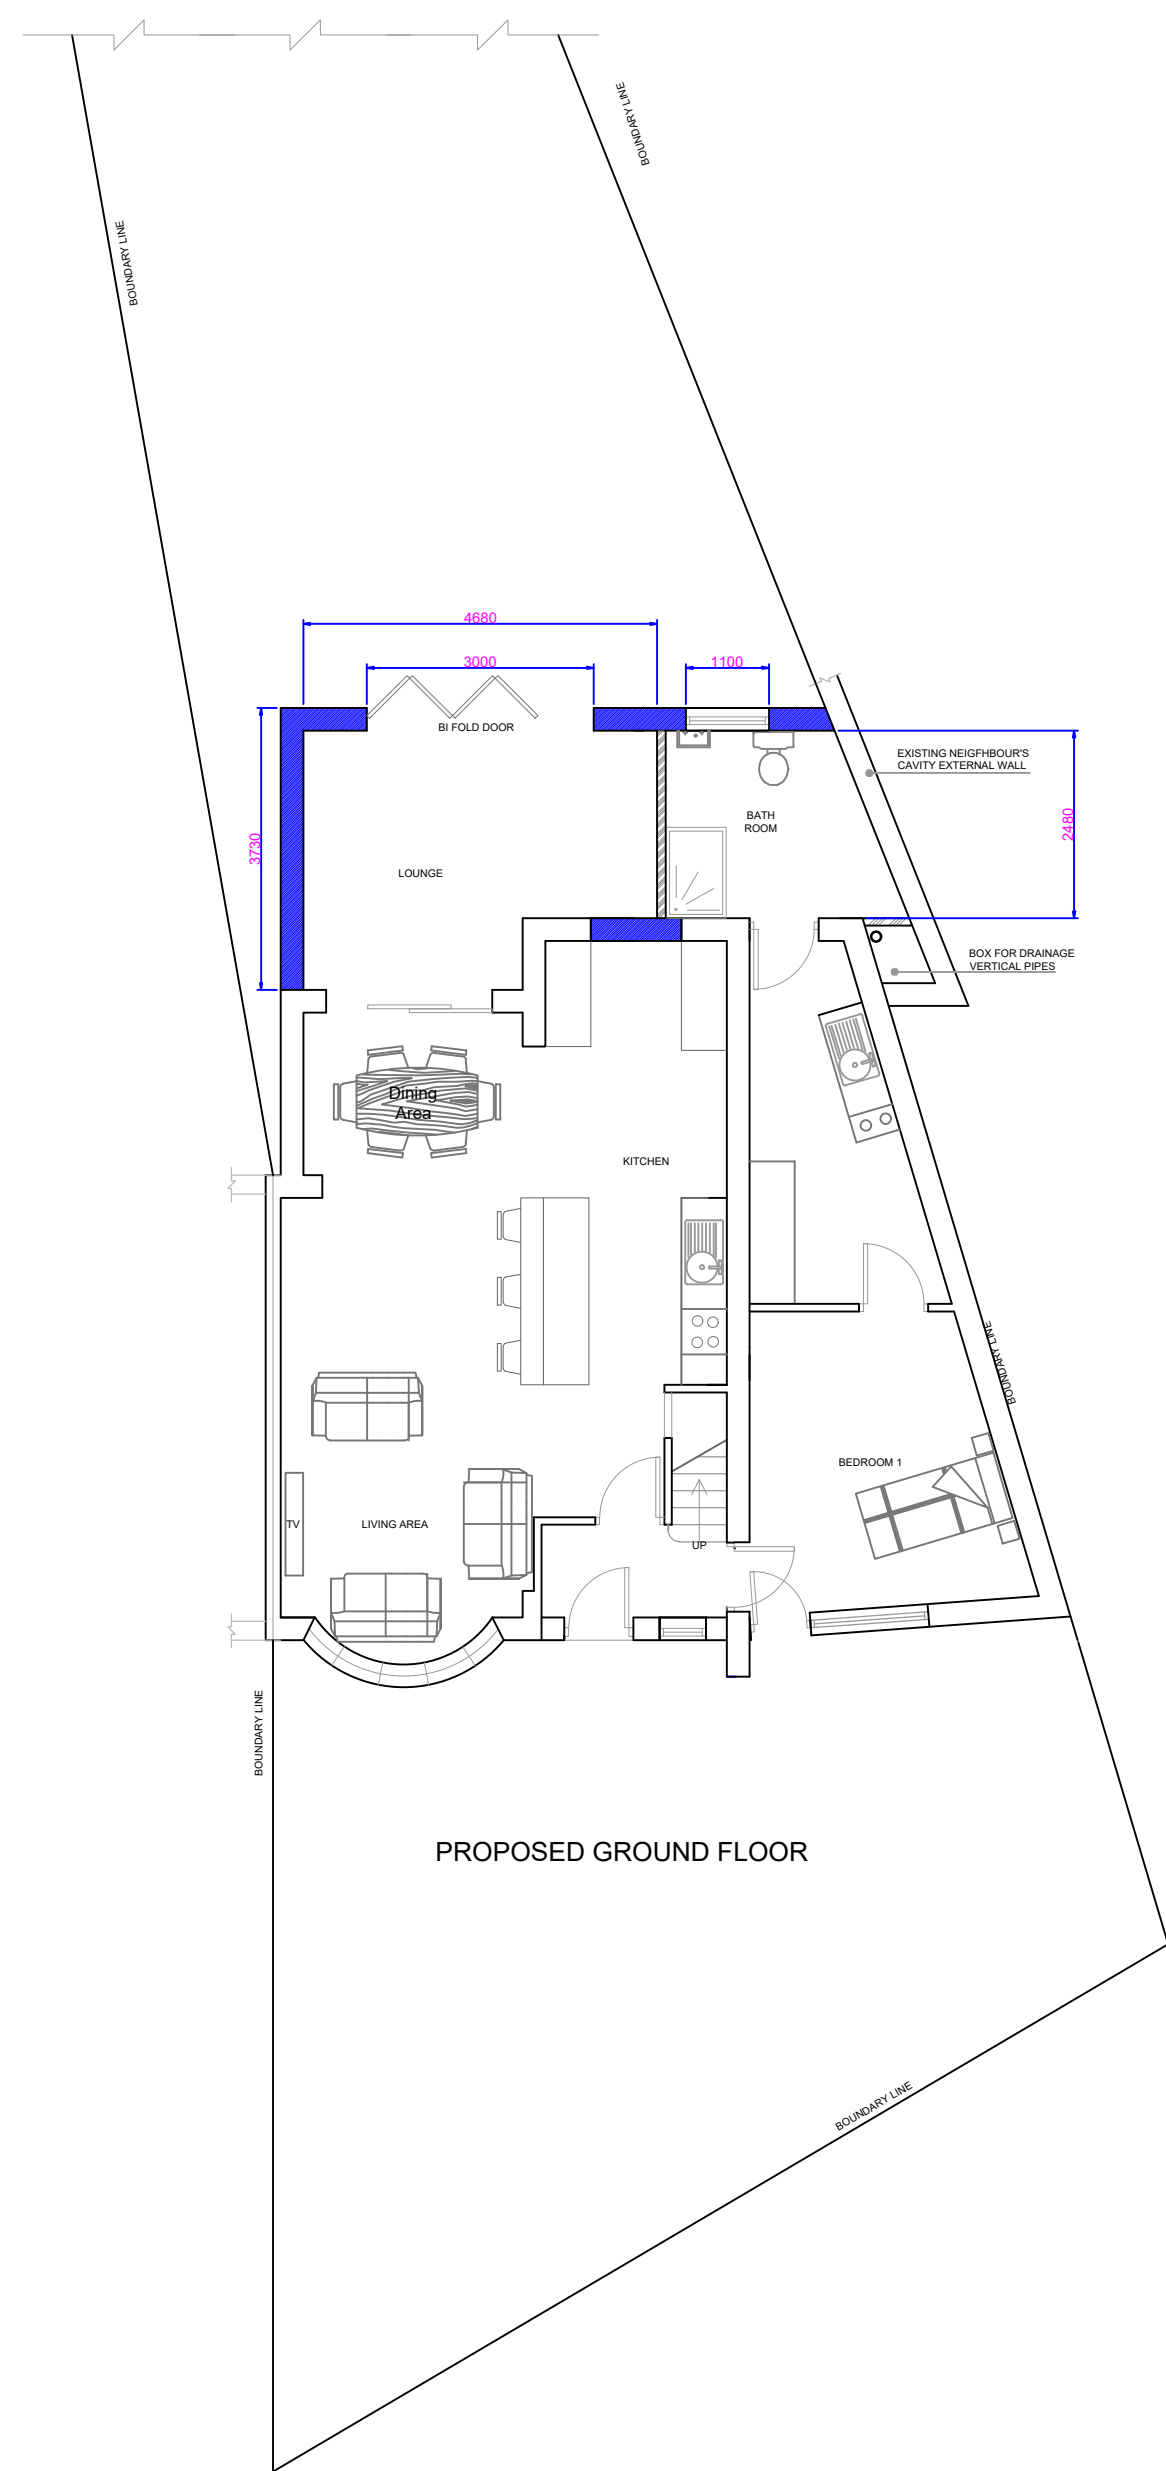

NOTES

REVISIONS

PROJECT: EXTENSION @ 6 MOOR PARK
RD EAST DIDSBURY

CLIENT:FARAH KHAN

SCALE: 1:100 ON A1 PAPER

REFERENCE NO: 1244 PROPOSALS

**BARRY CULLEN
ARCHITECTURE LTD**

email:barrycullenarchitecture@gmail.com

mob: 07851262695