



ARCHITEK
BUILDING DESIGN CONSULTANCY

0161 511 8479

vikas@architek.uk
916 Stockport Road, Levenshulme, Manchester, M19 3AB


No.	Description	Date
P1	Issue to Planning	08.06.2023

PROJECT	Single storey rear extension		ADDRESS 1220_200 Holmcroft road Gorton Manchester M18 7NG
Manchester City Council	PURPOSE OF ISSUE Planning	SHEET	
			Existing Elevations


CLIENT	 Madade Micheal Chahwanda		
	Date	Project number	Scale (@ A3)
	31.04.2023	1220	1 : 100
	Drawn by	DRAWING NUMBER	
VA	A103		REV
Checked by			P1
VA			




VISUAL SCALE 1:100 @ A3

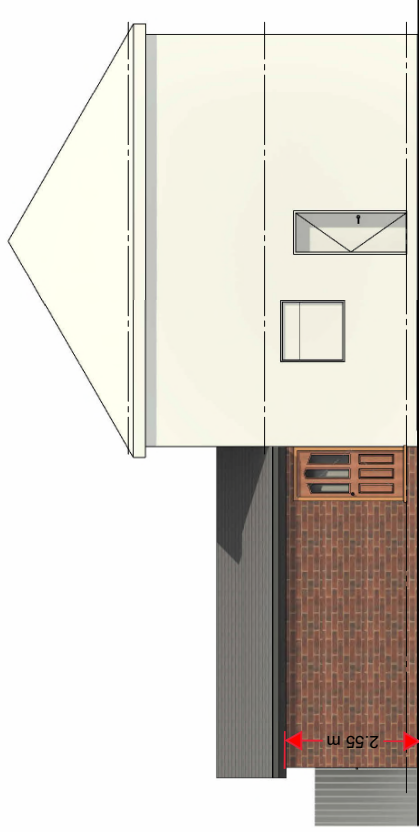

01_P-Elevation
1 : 100

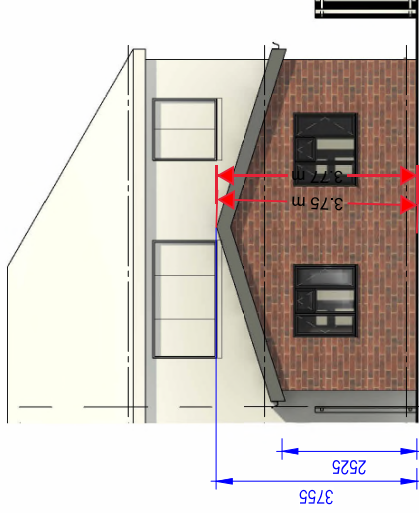

02_P-Elevation
1 : 100

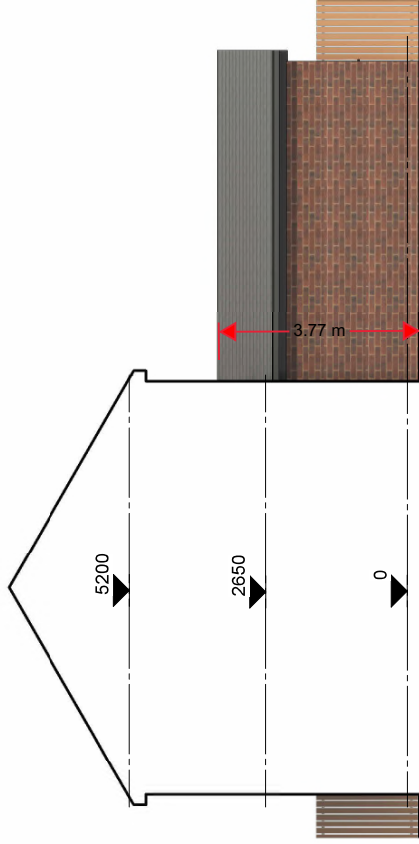

03_P-Elevation
1 : 100

COPYRIGHT © ALL RIGHTS RESERVED BY VIKAS ALYAS LTD. DO NOT SCALE FROM DRAWING. DRAWING INDICATES DESIGN INTENT ONLY. REPORT ANY DISCREPANCIES TO CLIENT / VA LTD. NOT TO BE USED FOR CONSTRUCTION UNLESS STATED SO. TO BE READ IN CONJUNCTION WITH OTHER DRAWINGS OR SPECIFICATION WHERE PROVIDED.



0161 511 8479

vikas@architek.uk
916 Stockport Road, Levenshulme, Manchester, M19 3AB

No.	Description	Date	PROJECT	ADDRESS	CLIENT
P1	Issue to Planning	08.06.2023	Single storey rear extension	1220_200 Holmcroft road Gorton Manchester M18 7NG	Madade Micheal Chahwanda
			Manchester City Council		
			PURPOSE OF ISSUE	SHEET	Project number
			Planning		1220
					Scale (@ A3)
					1 : 100
					REV
					P1
					DRAWING NUMBER
					A104
					Checked by
					VA
					Drawn by
					VA
					Date
					31.04.2023