

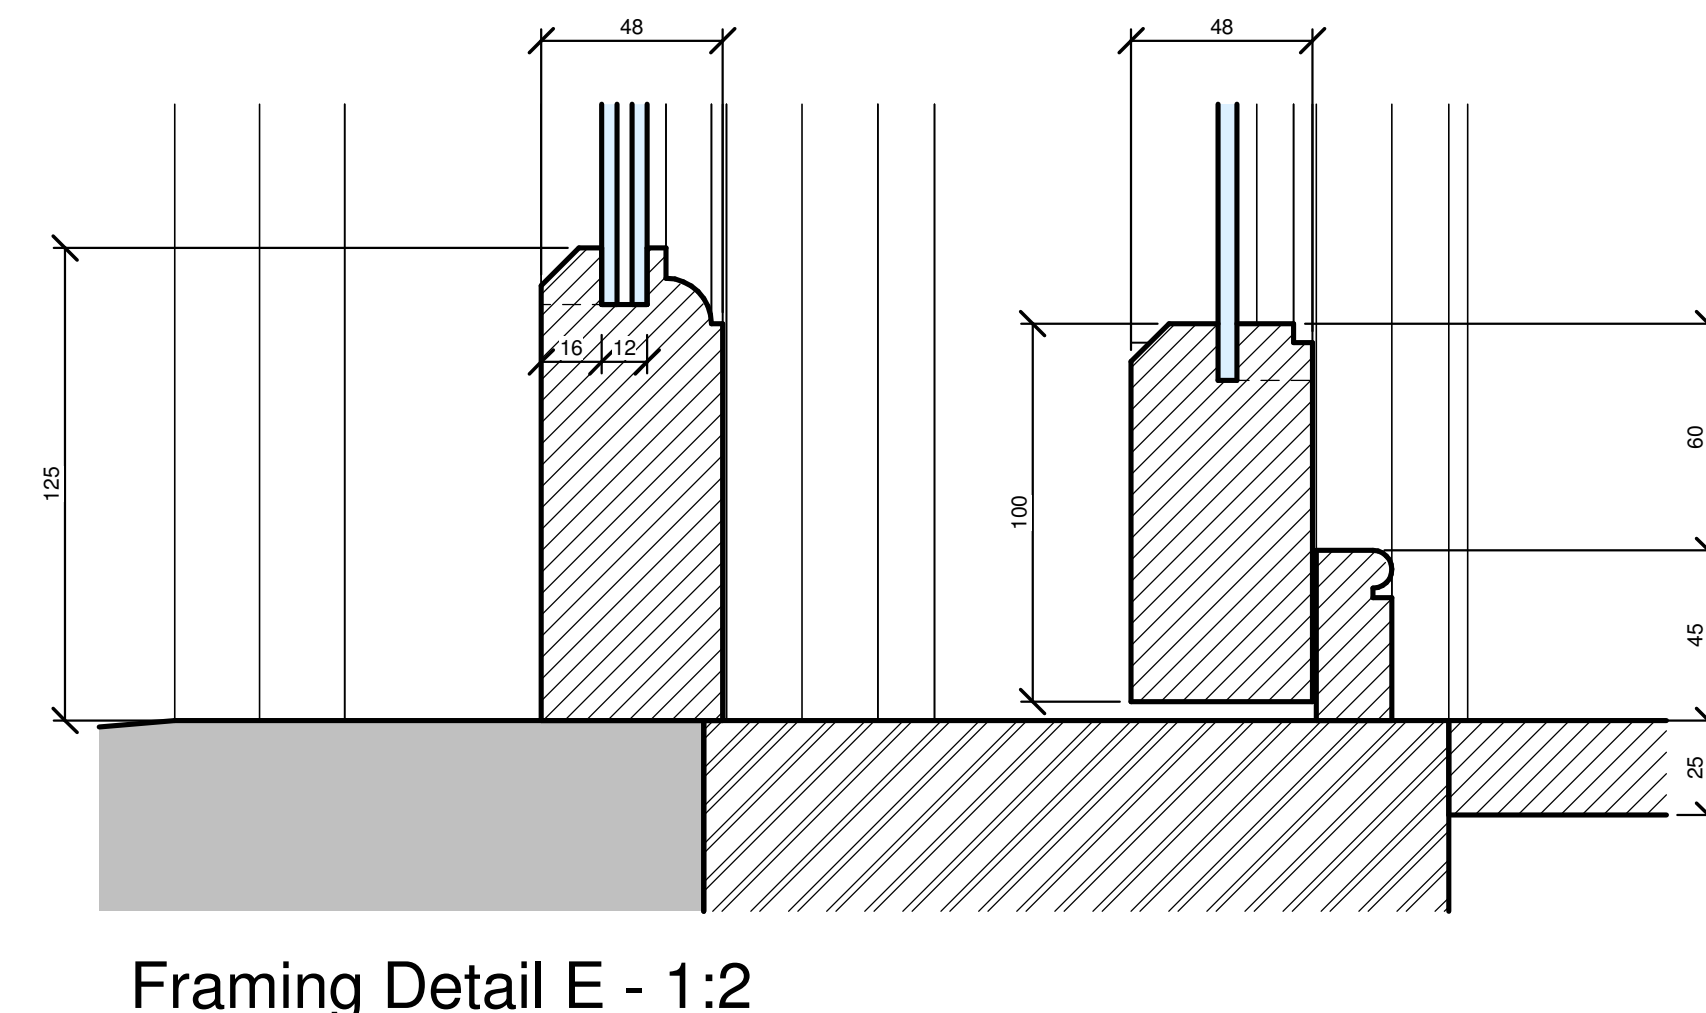
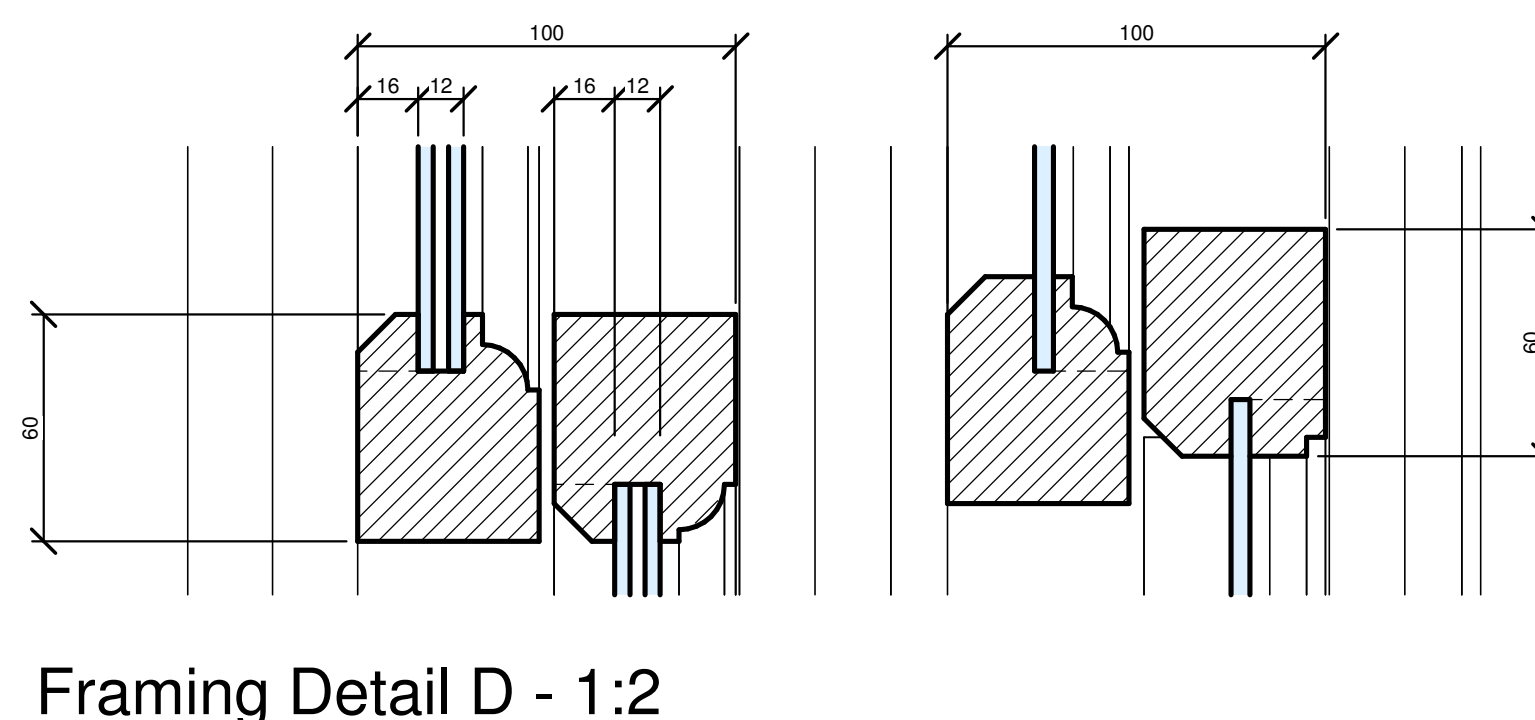
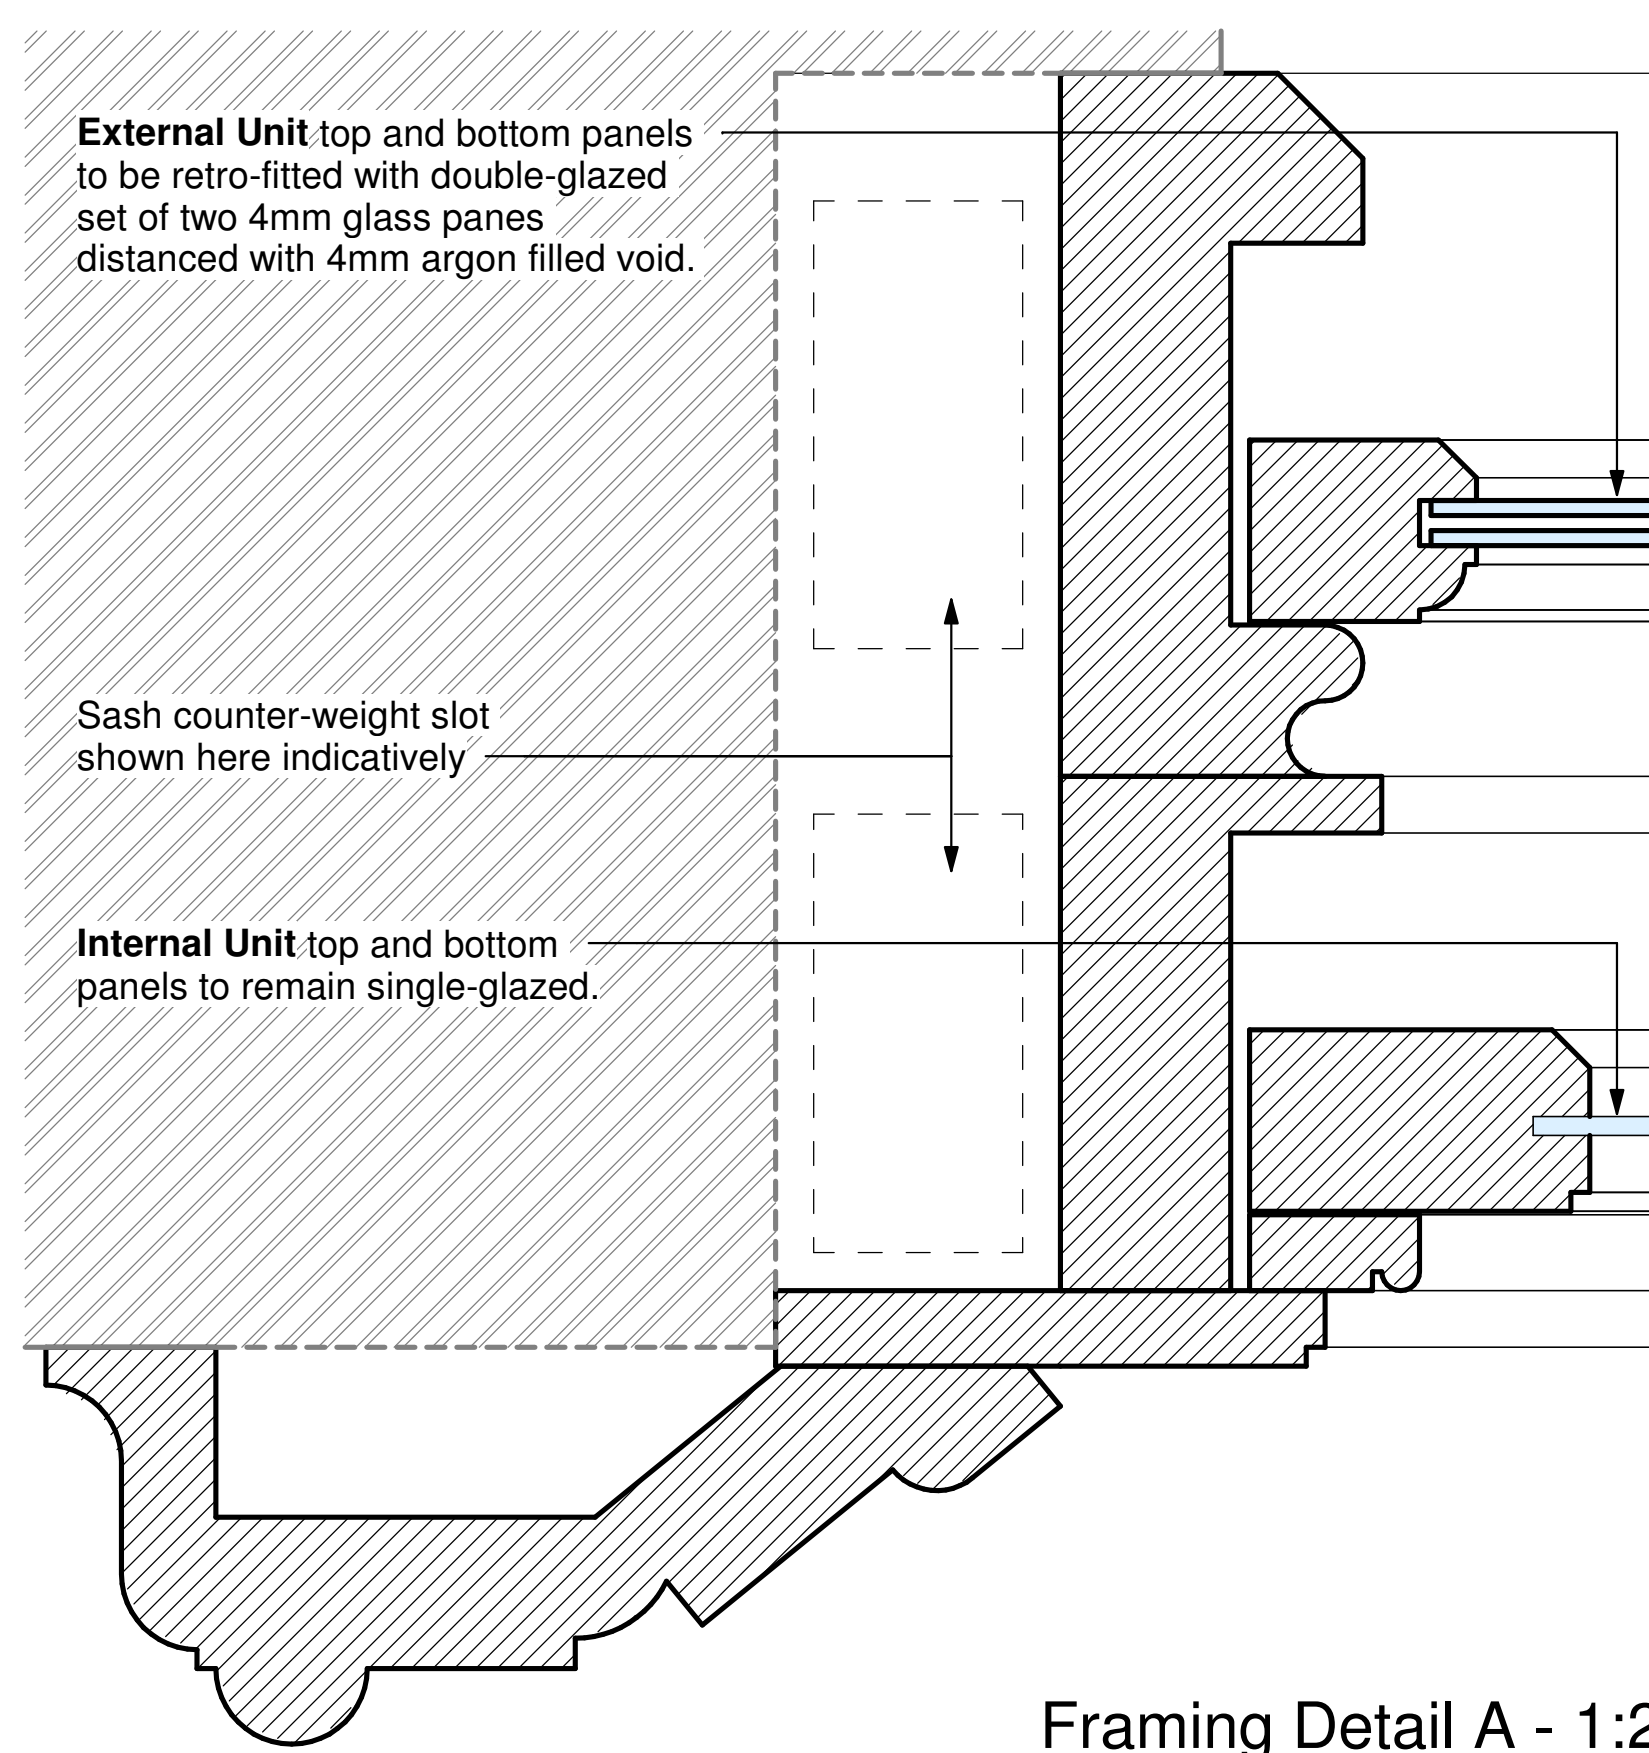
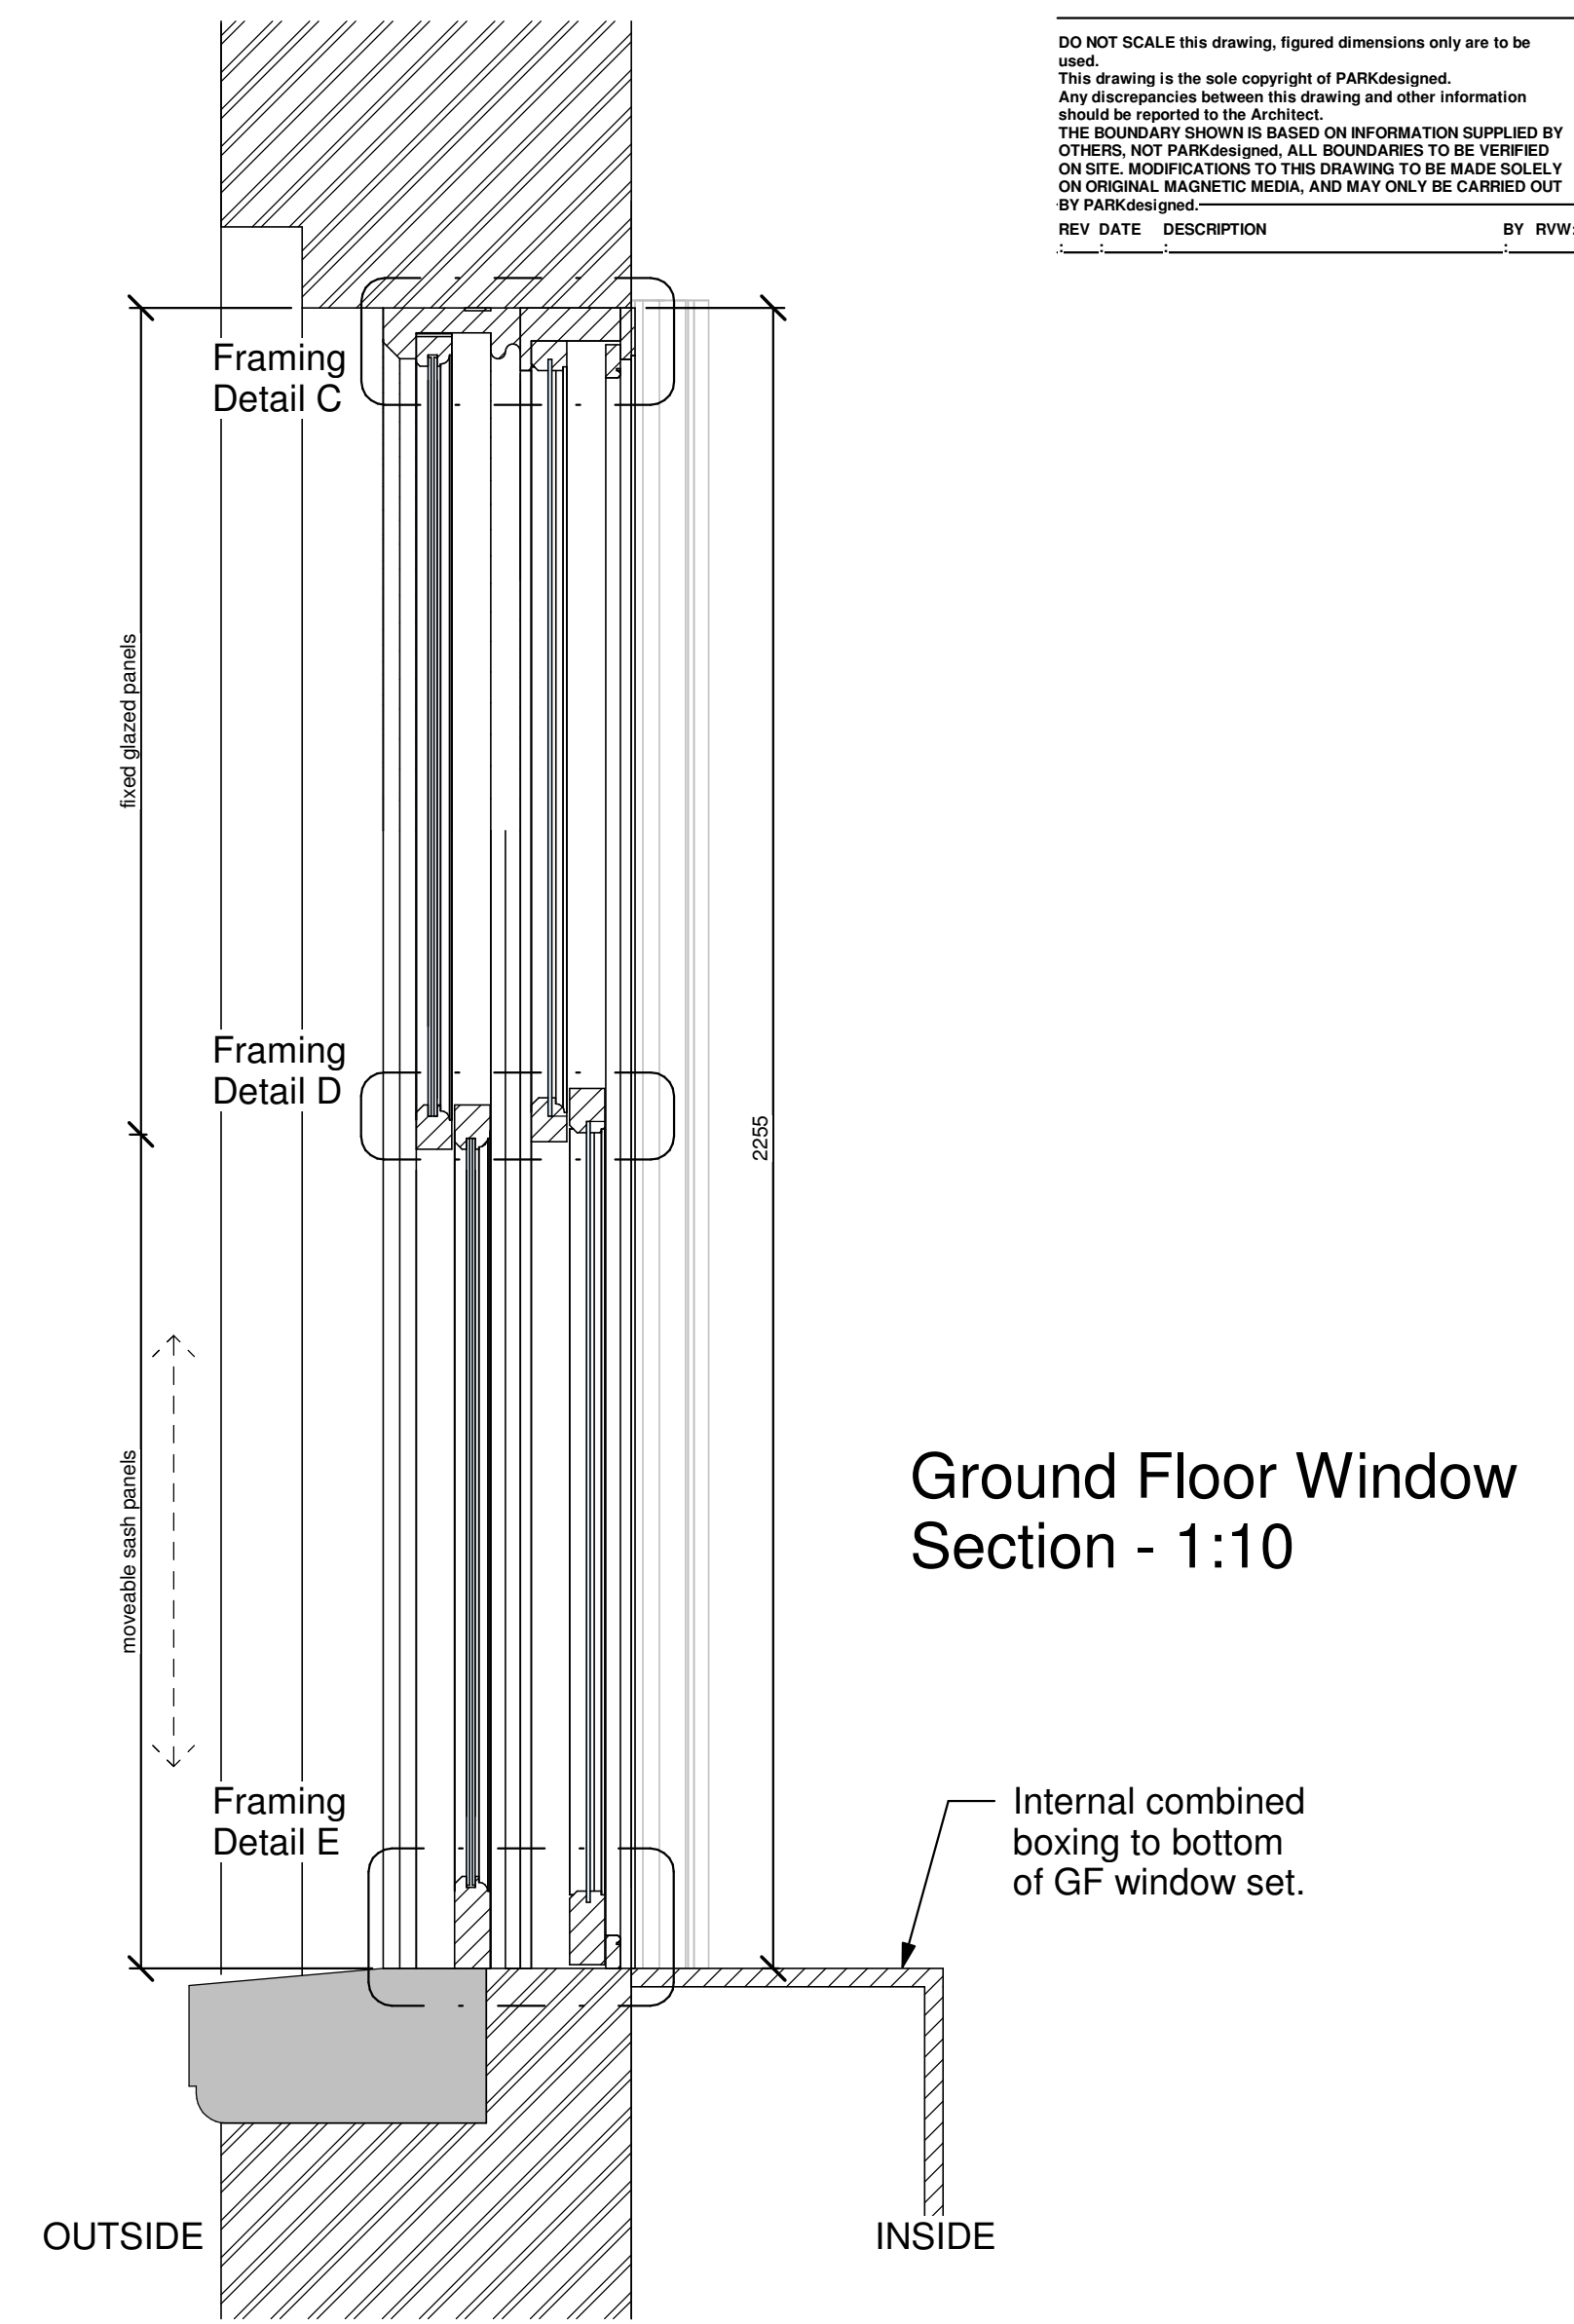
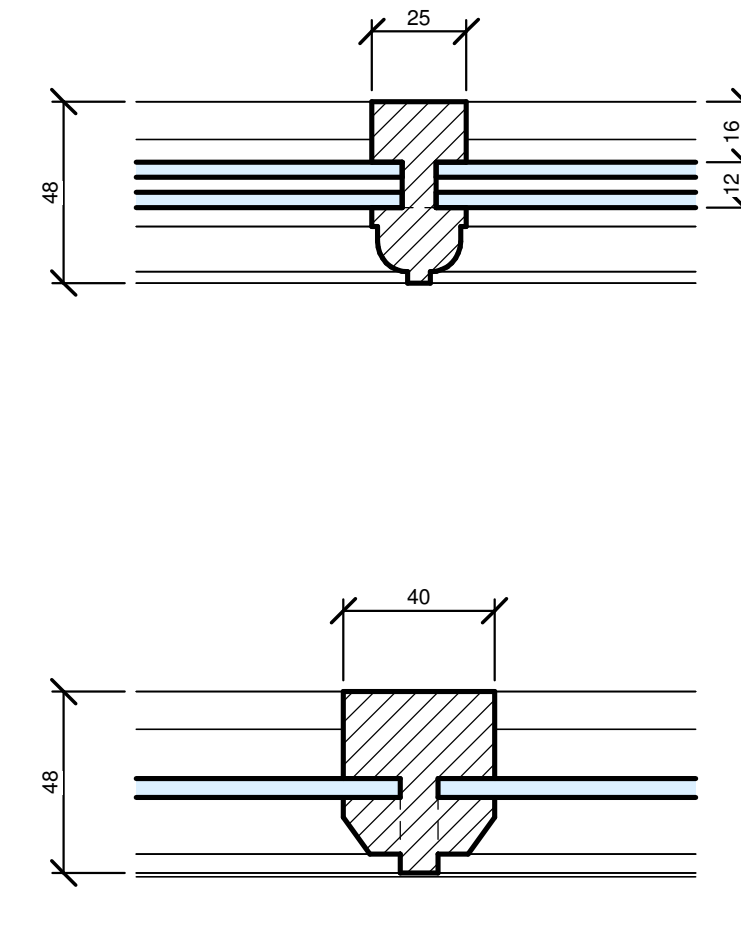
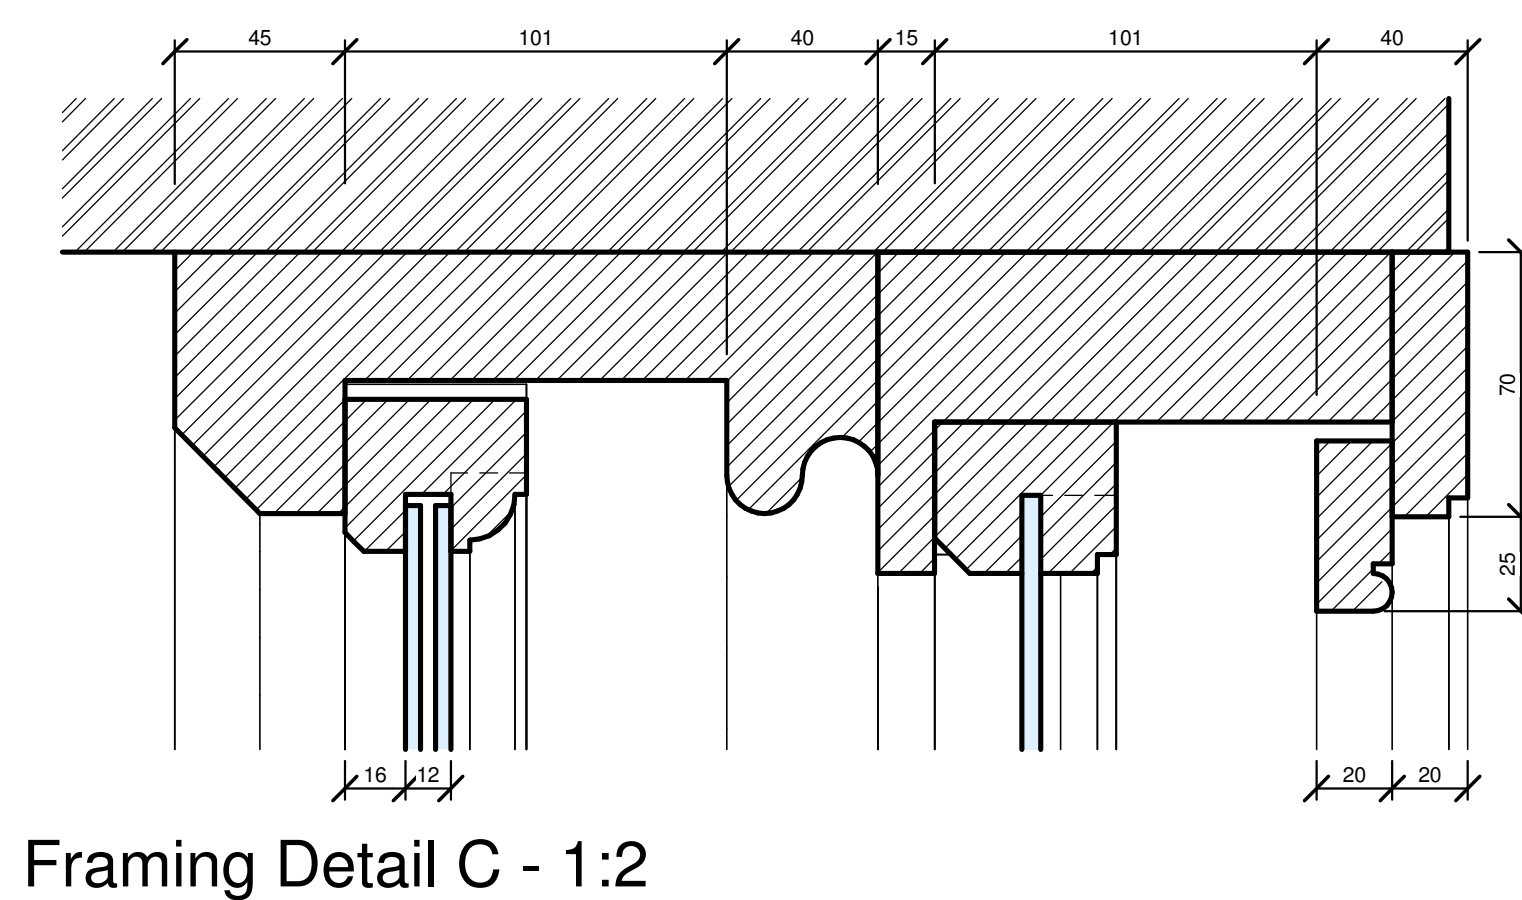
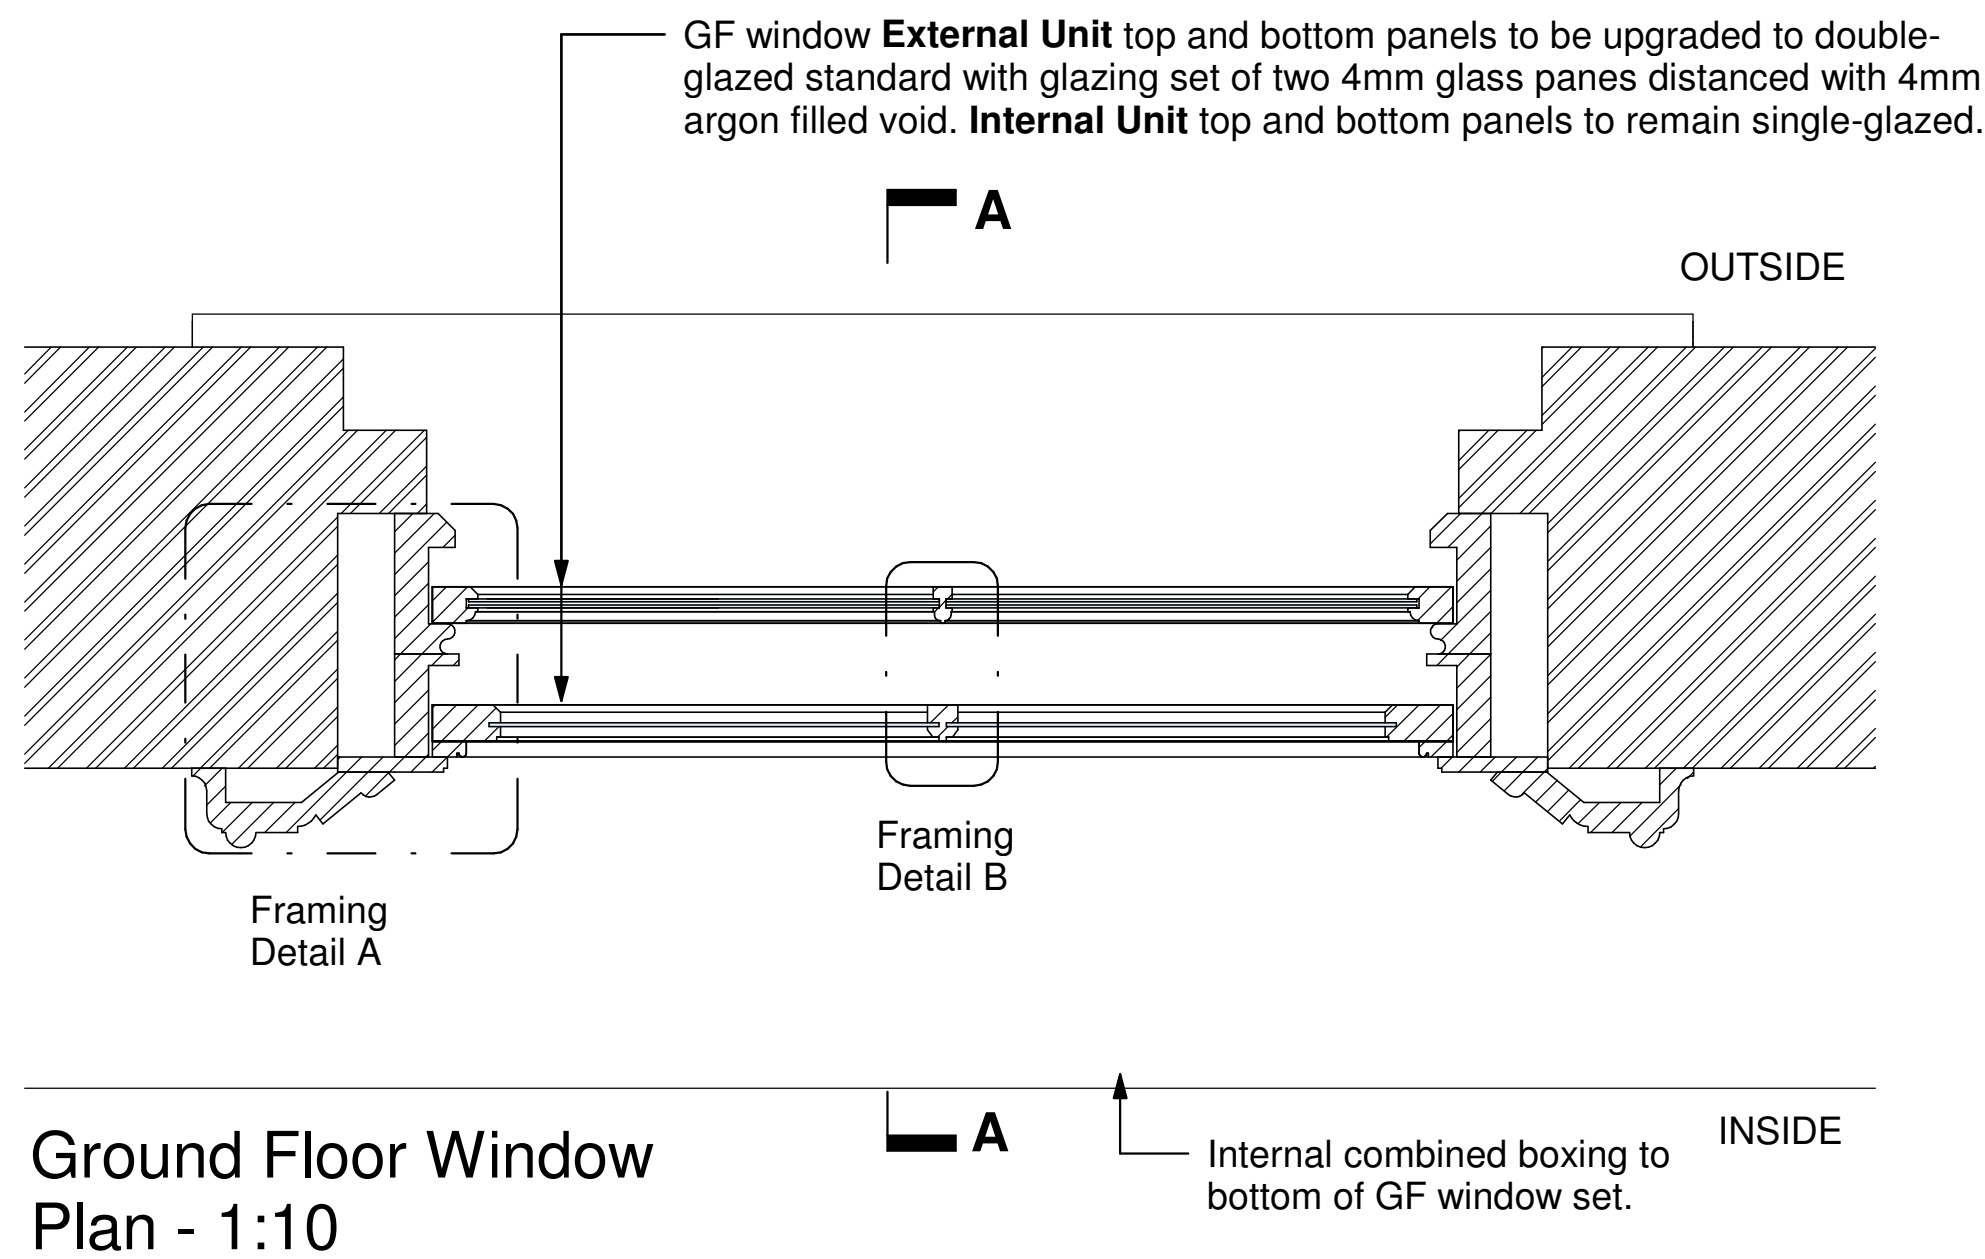
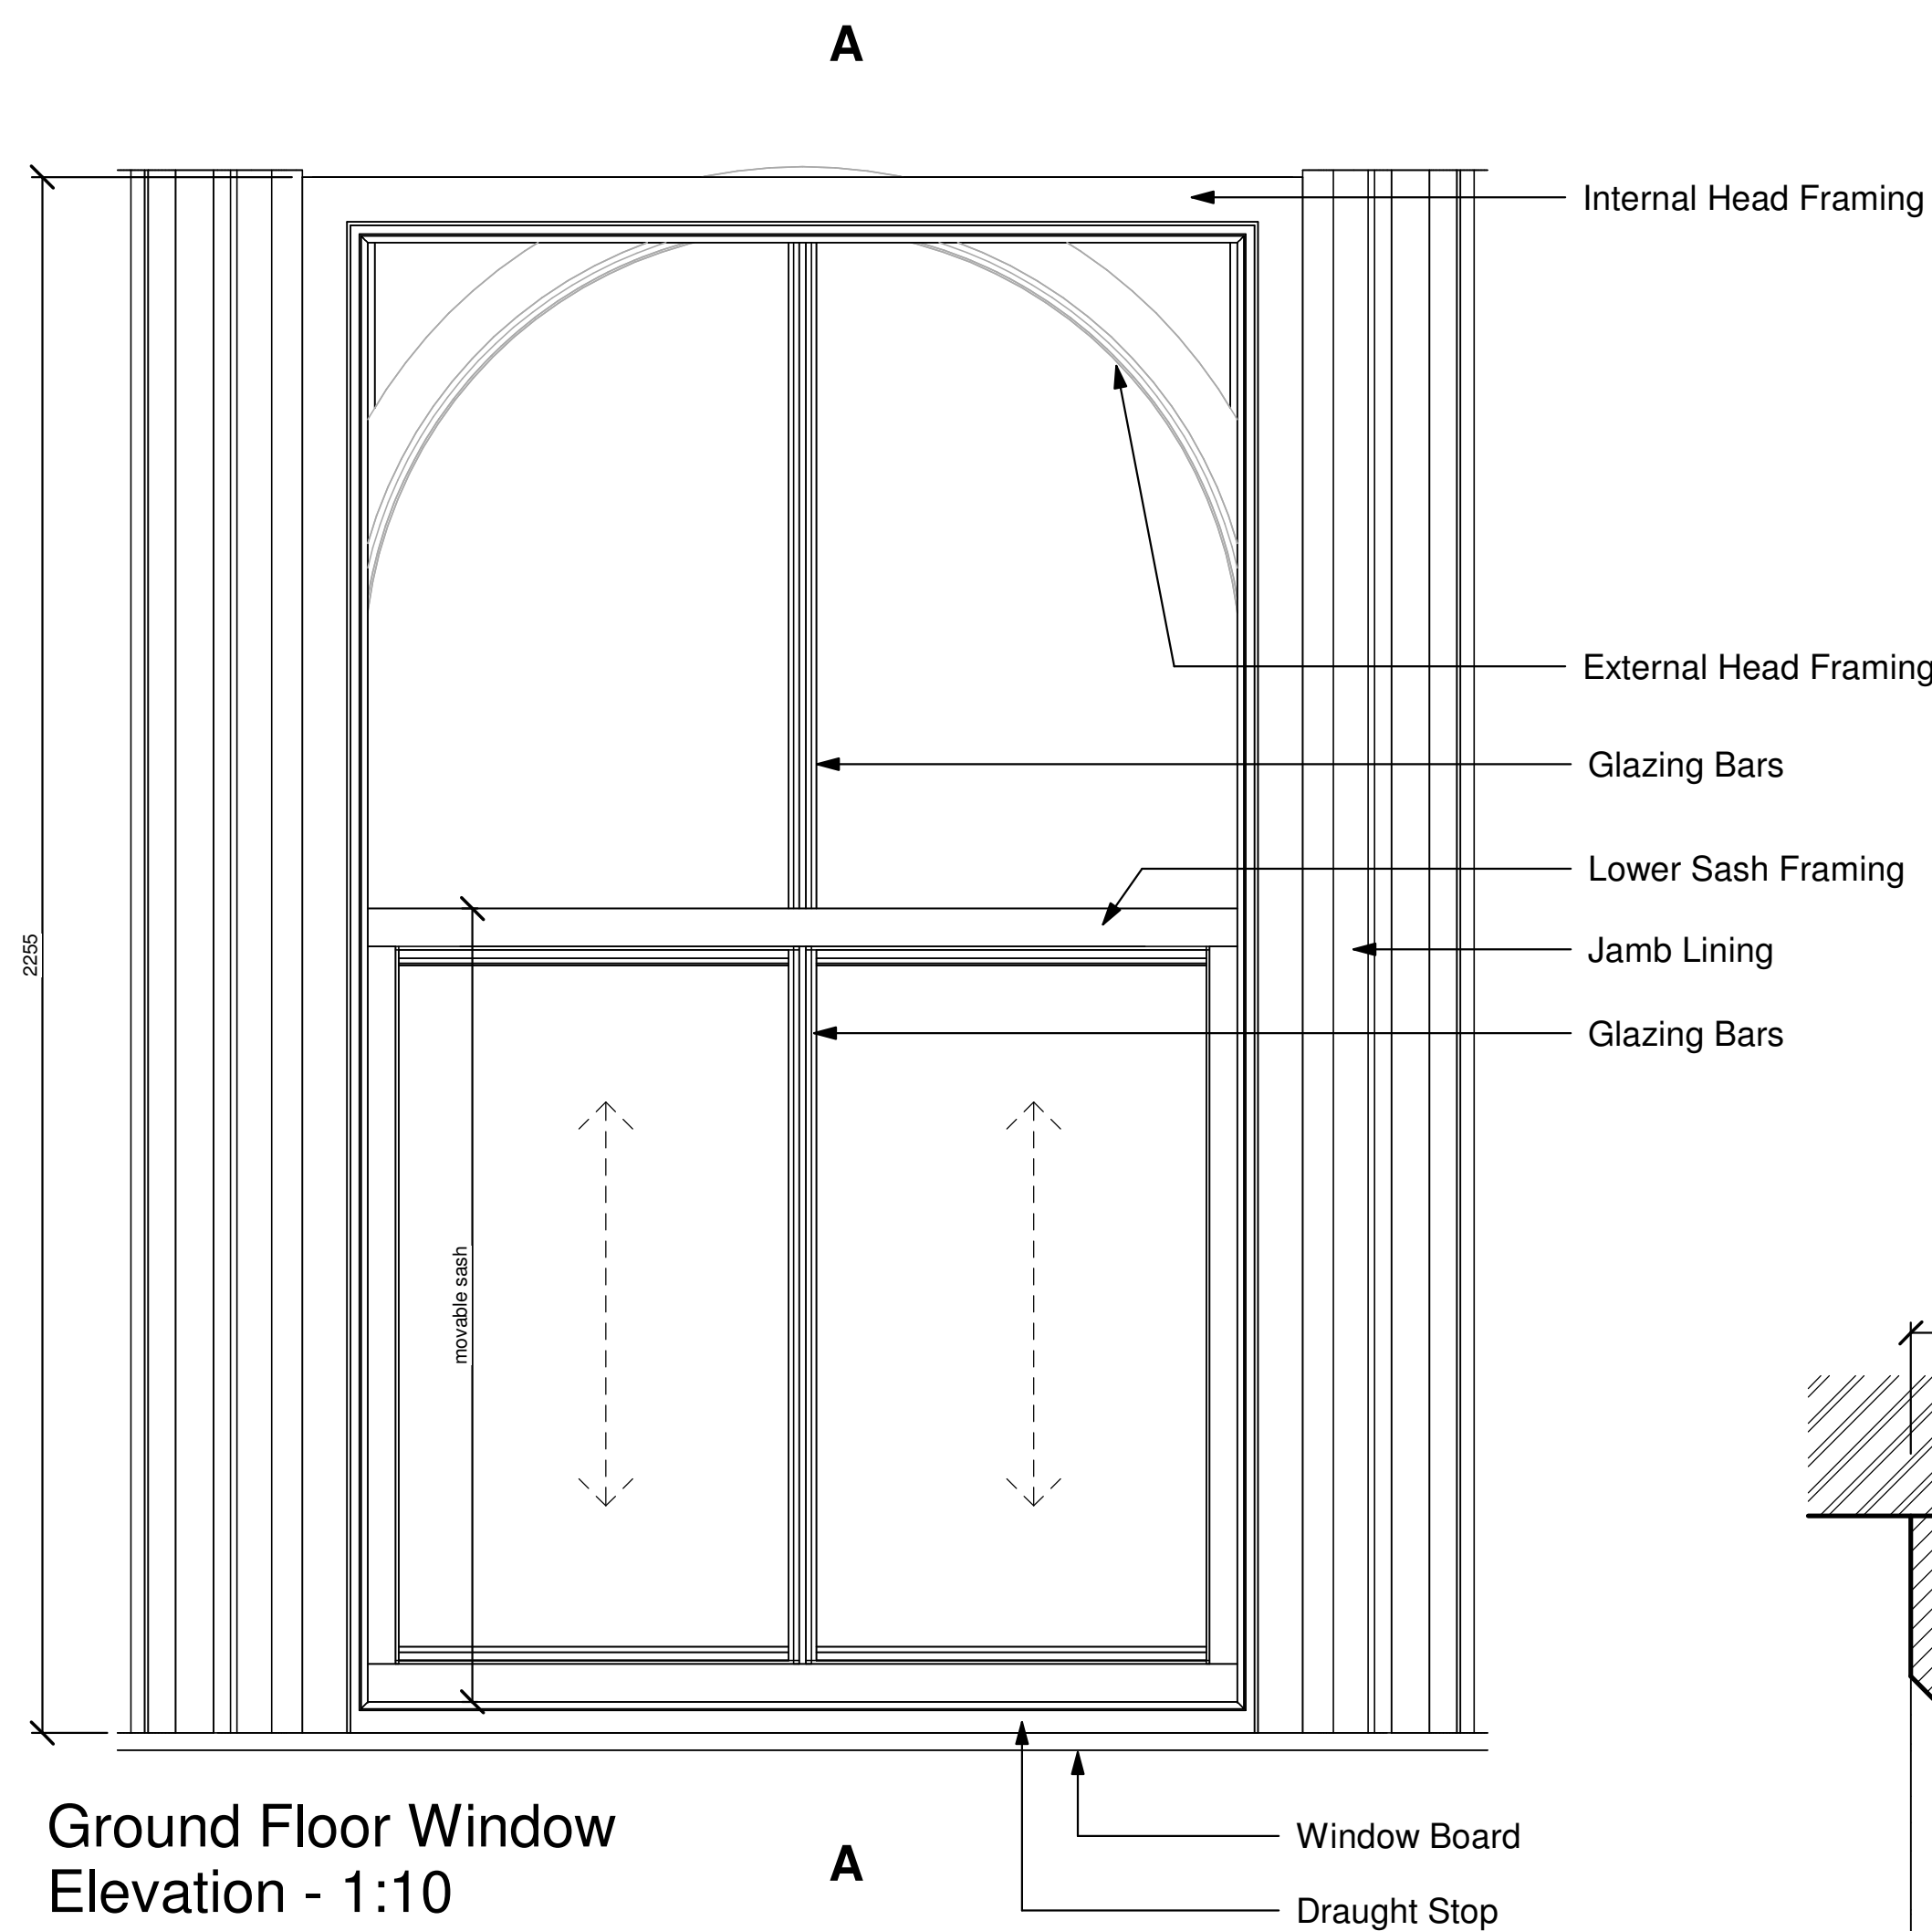


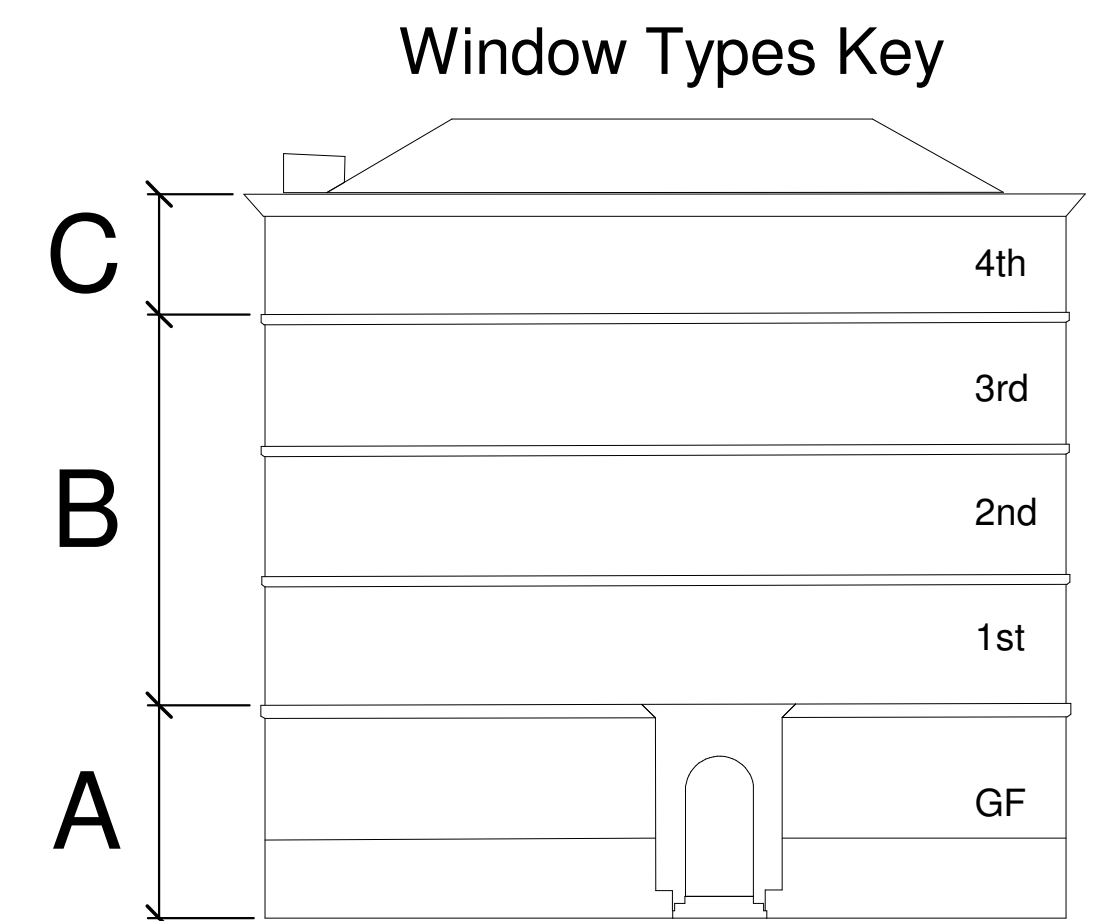

- Framing Detail B - 1:2**
- The proposed works to the glazing within the existing sash windows are as follows:
- Timber sash windows carefully removed from existing openings;
 - Carefully remove existing timber beading and 6mm floatglass;
 - Provide minor repairs if / where required with 'Windowcare Resin' system;
 - Re-glaze with 4 / 4 / 4mm double-glazed units;
 - Previously added timber packer, jamb detail, secondary glazing and frame to be removed.

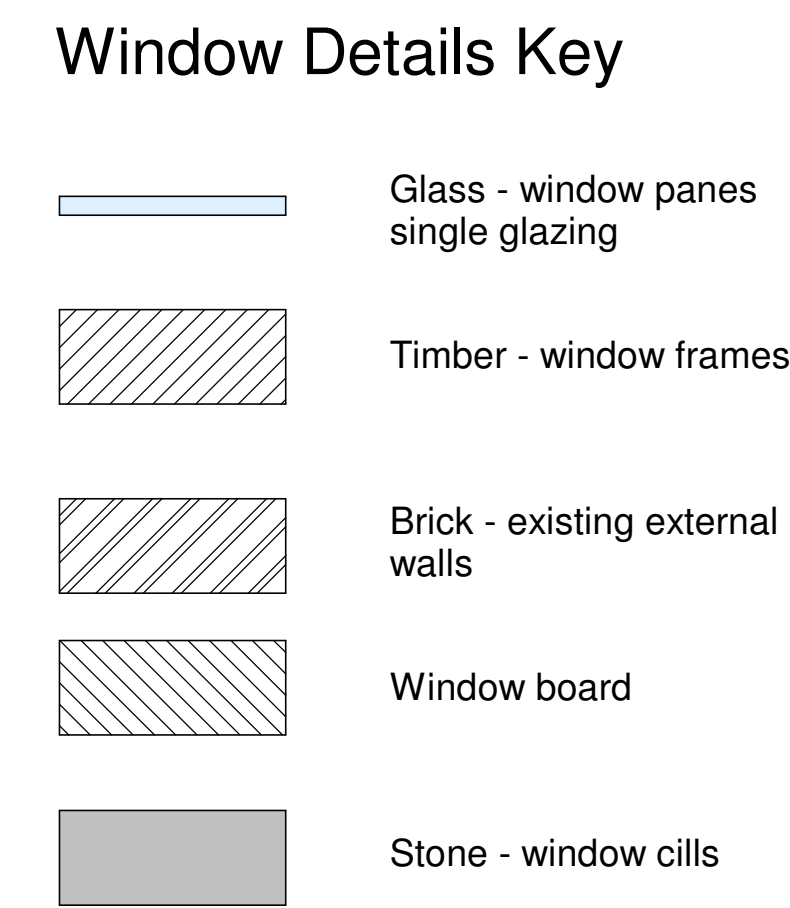

PARKdesigned
architects

Leeds: The Loft,13 Carlton Mills, Armley, LS12 2QG

London: Hamilton House, Mabledon Place, Bloomsbury, WC1H 9BB

Tel: 0113 819 8057

E-mail: info@parkdesigned.com

Client:	Date:	Scale:
T&M Investment	March 2023	As indicated @A1
Project Name:	Drawn:	Reviewed:
34 Charlotte Street	MA	EP
Drawing Title:	Drawing No:	Revision:
Proposed Window Type A	513	
Drawing Status:	Project No:	
Building Regulations	2022.04	