


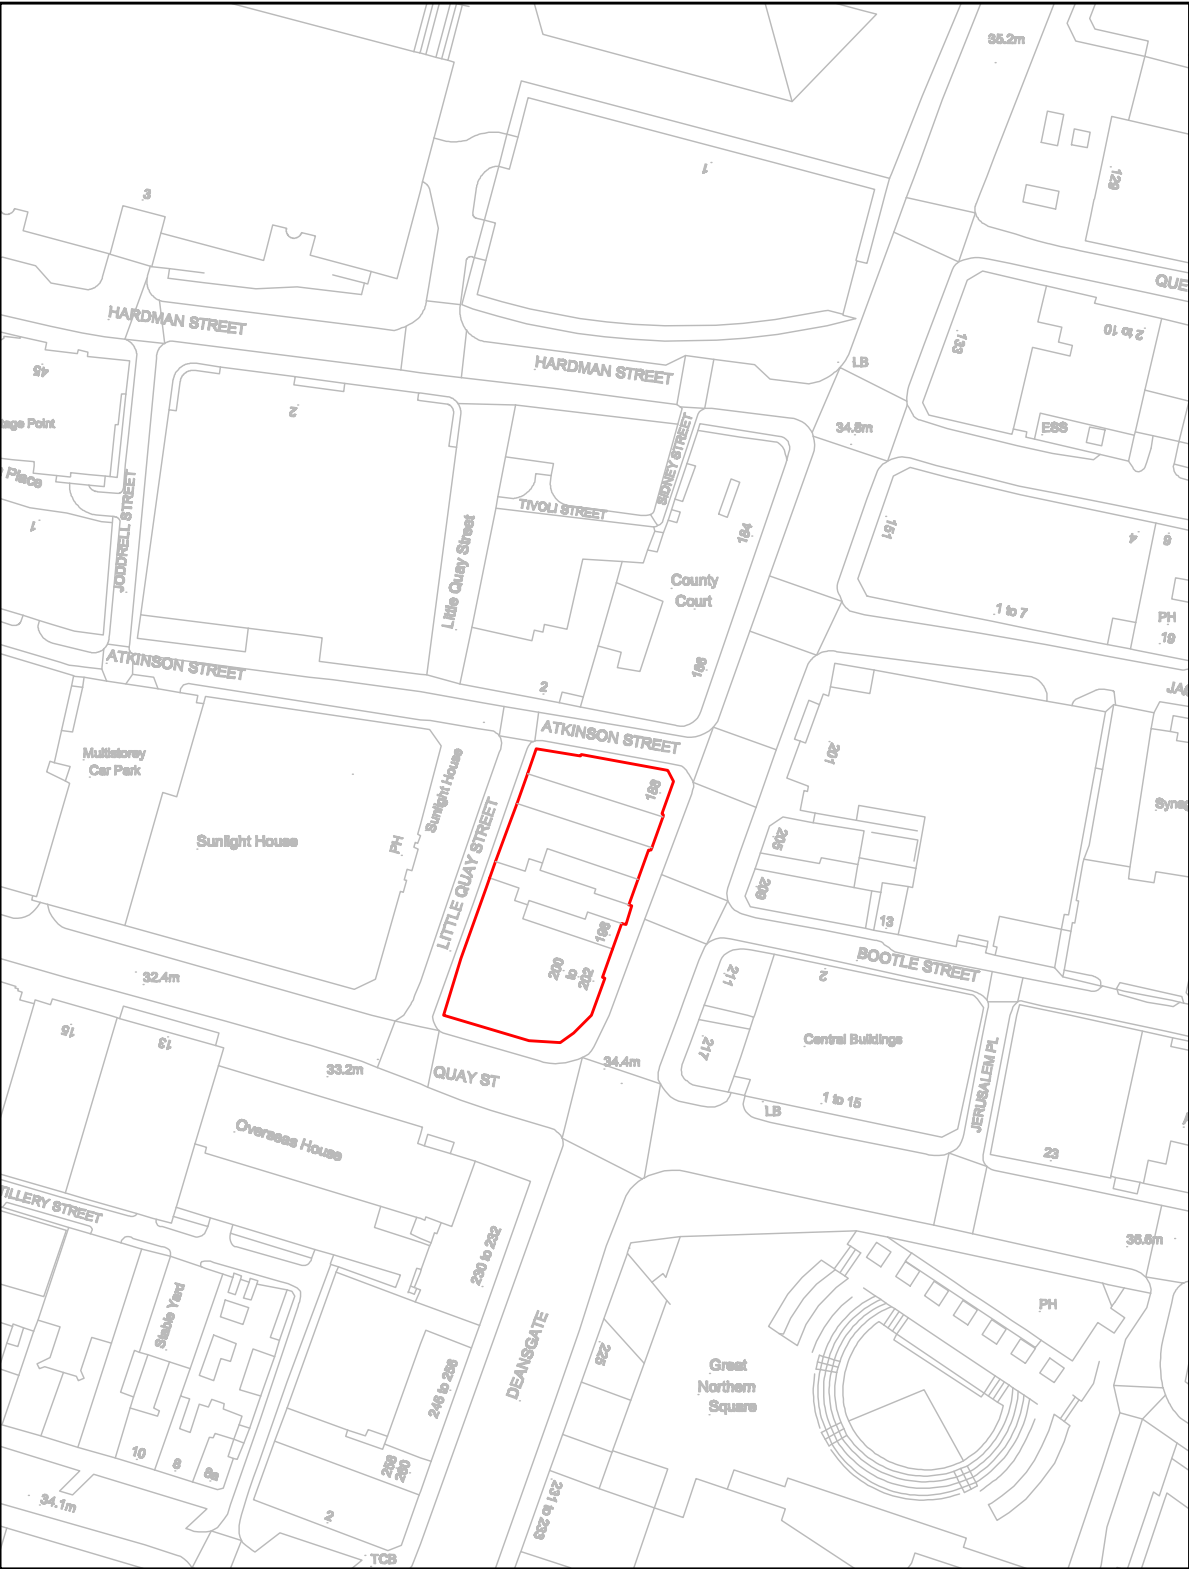

LOCATION PLAN
SCALE 1:1250



AGENT: COMMERCIAL ESTATES GROUP FIRST FLOOR, THE EXCHANGE, HARROGATE, HG1 1TS TEL: 01423-875175	DETAILS: LOCATION PLAN	ADDRESS: 196 DEANSGATE, MANCHESTER. M3 3NN	Note:		1 : 500 CM. 12345 5001000150020002500 Scale : For the plan to be in scale, the above scale bar must measure correct. e.g. 5 centimeters when printed	SCALE 1:1250 at A3
						DATE. 04/04/2023
						DRG. No. CEG/001