




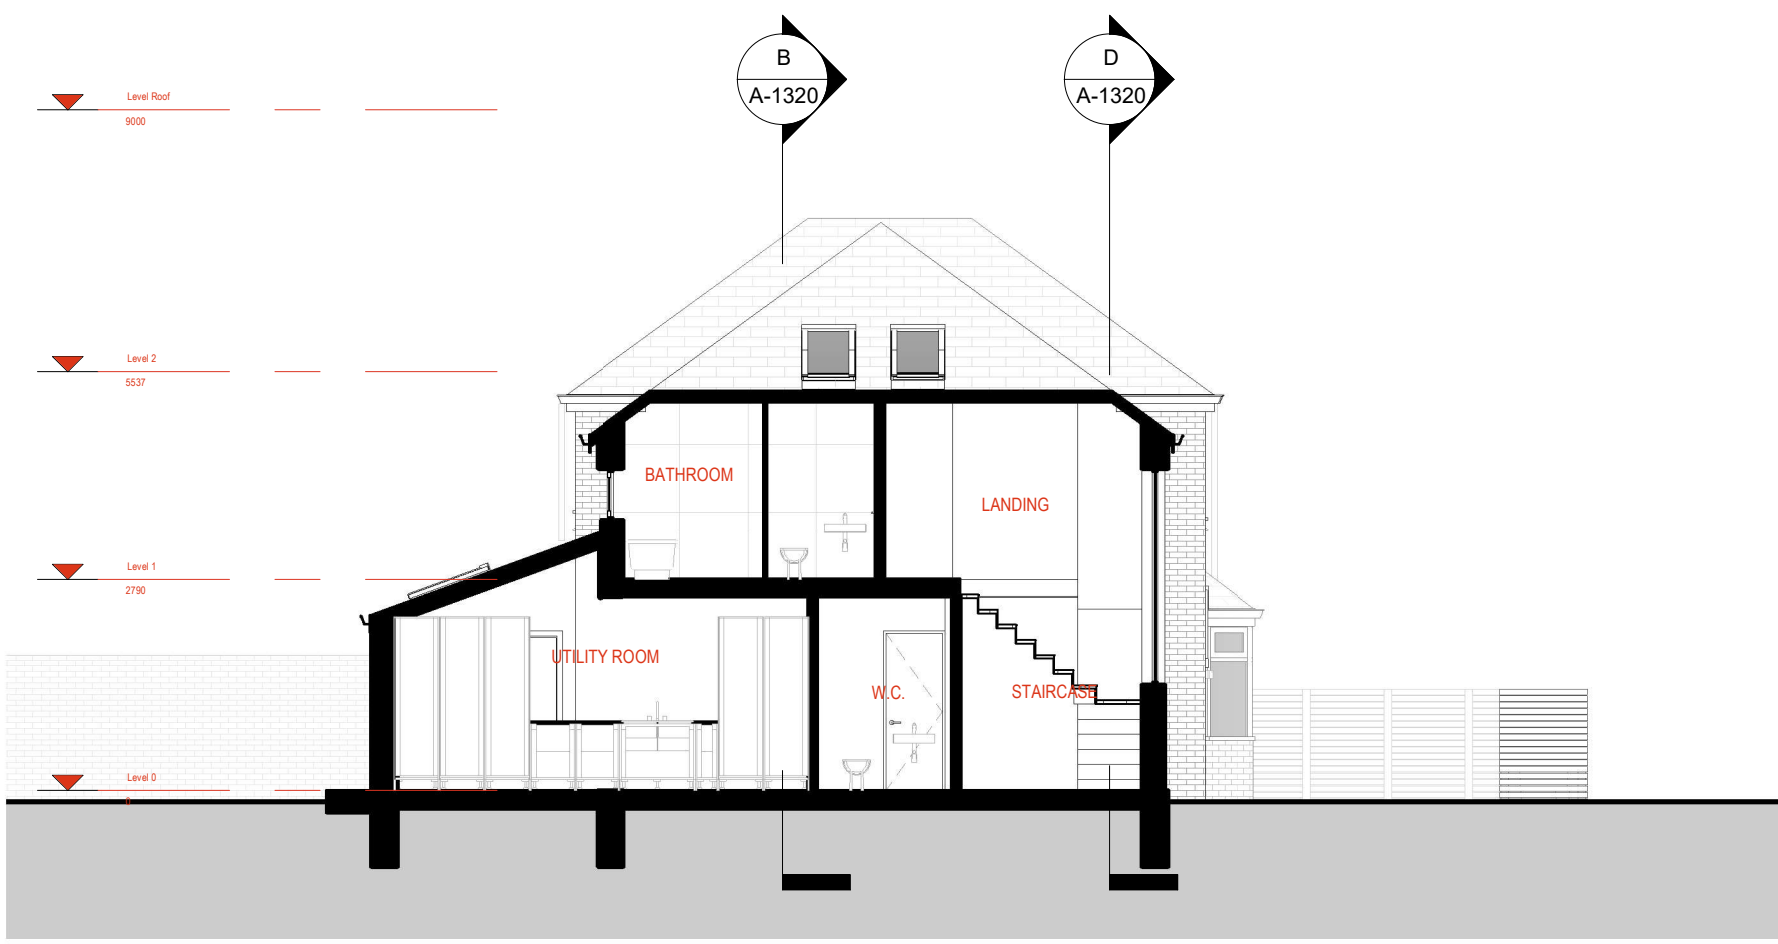


A GA SECTION A - A
1:100

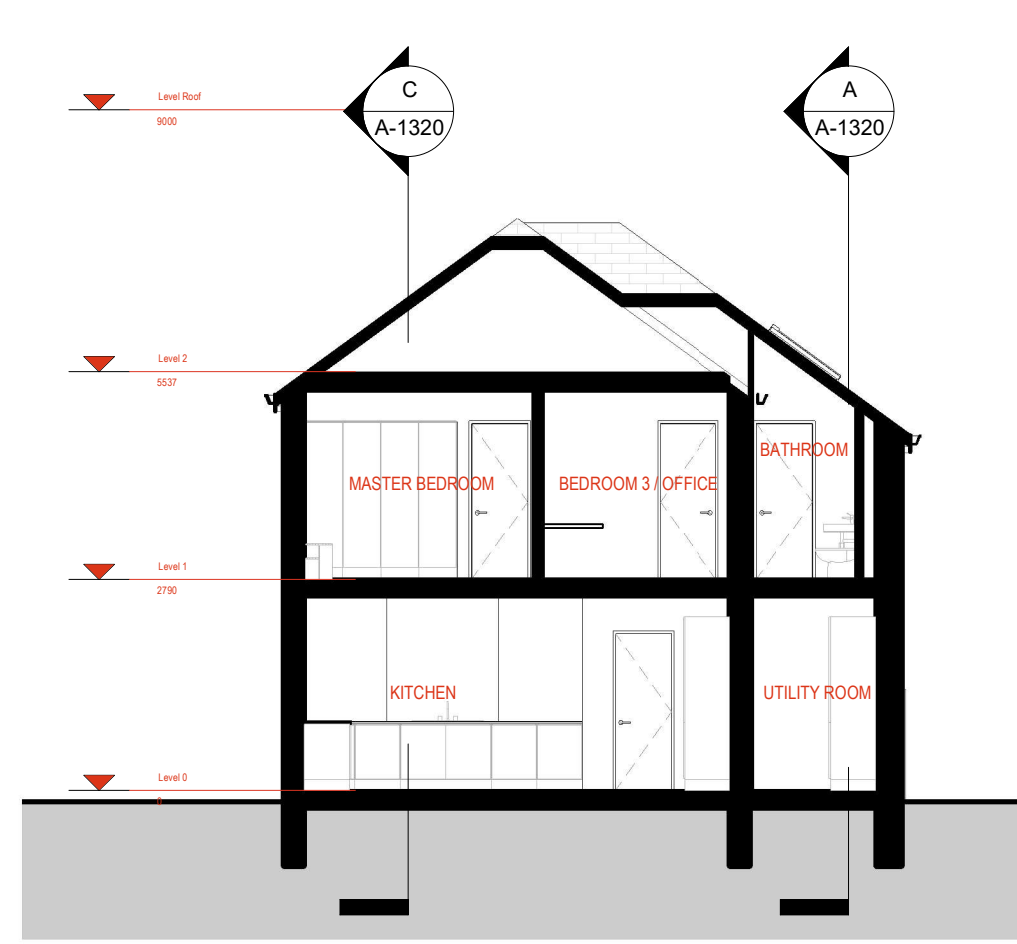

B GA SECTION B - B
1:100

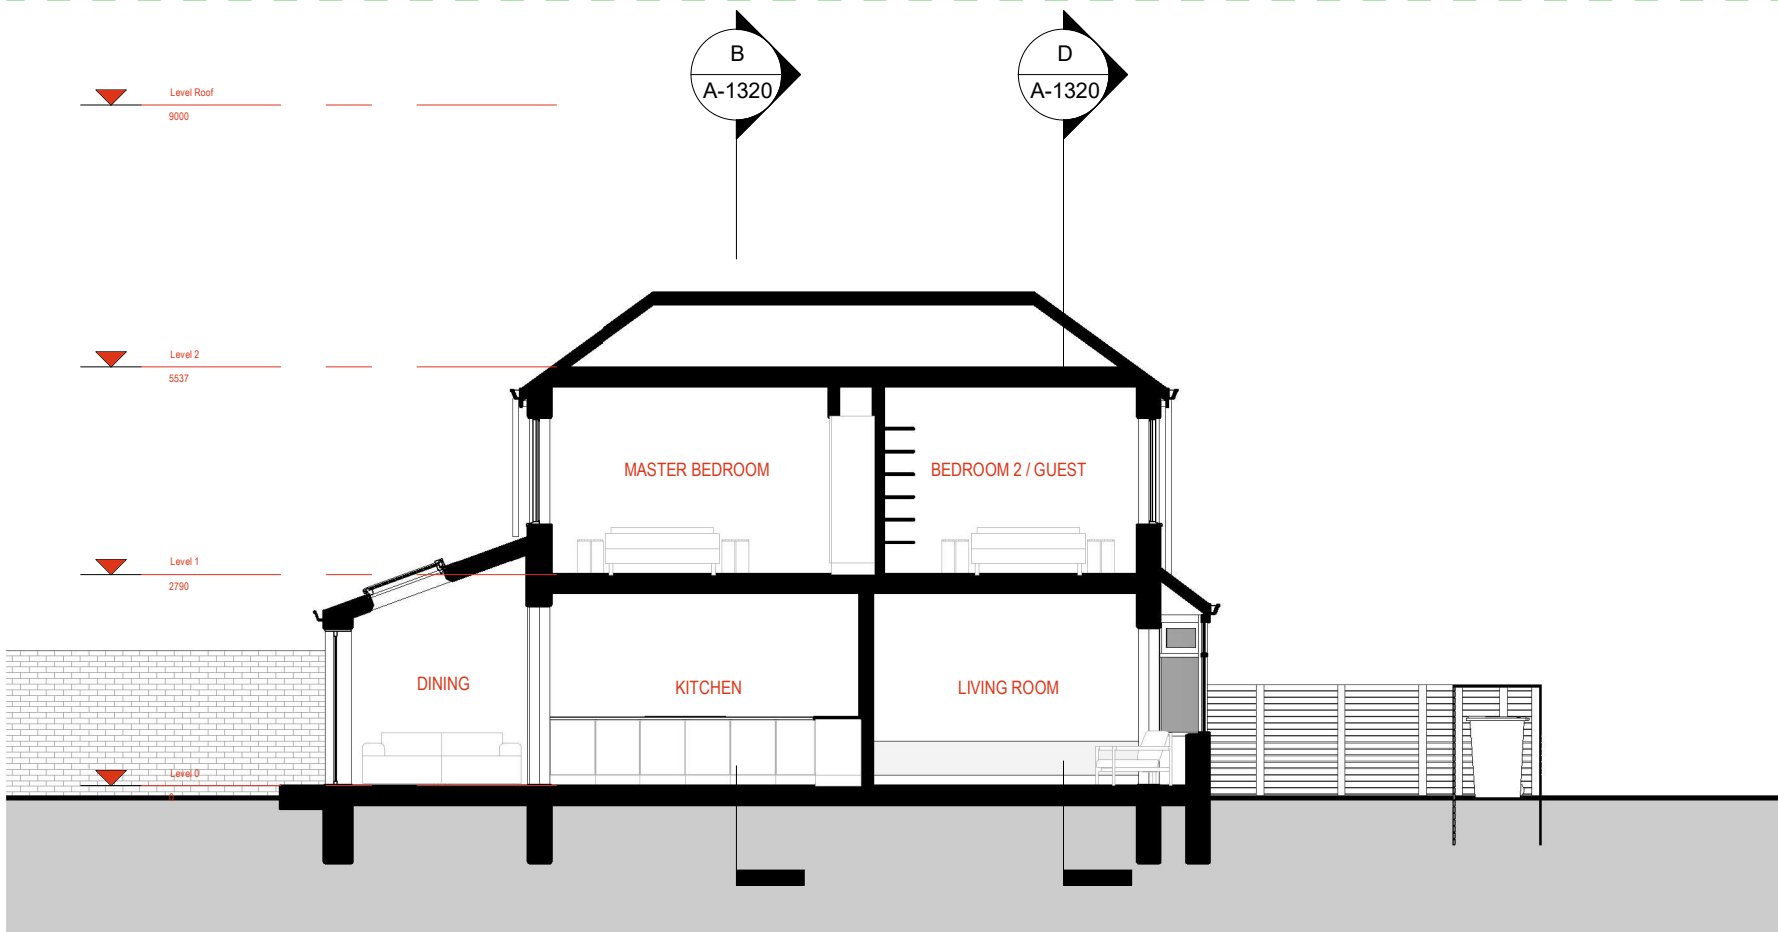

C GA SECTION C - C
1:100

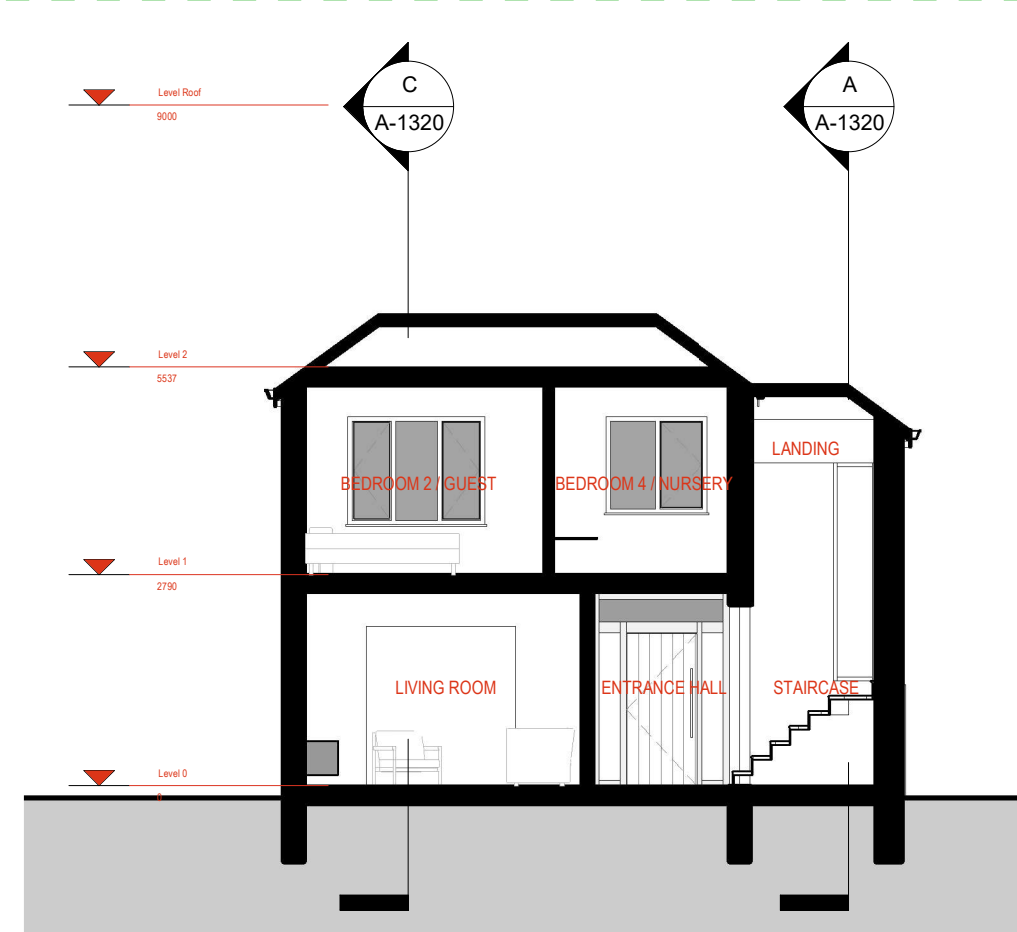

D GA SECTION D - D
1:100

