
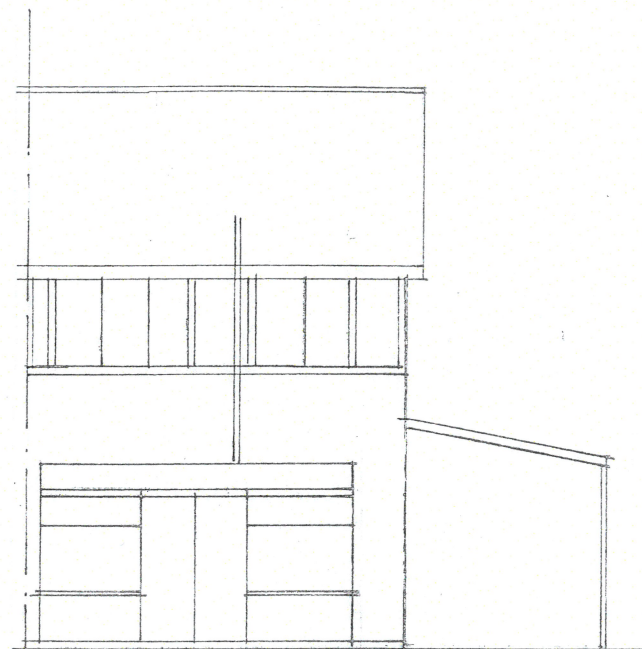
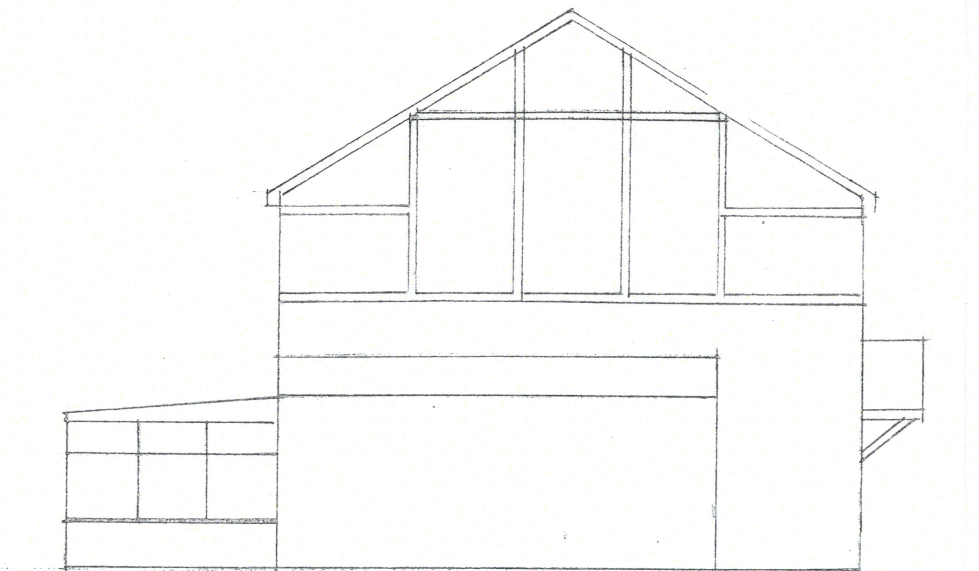
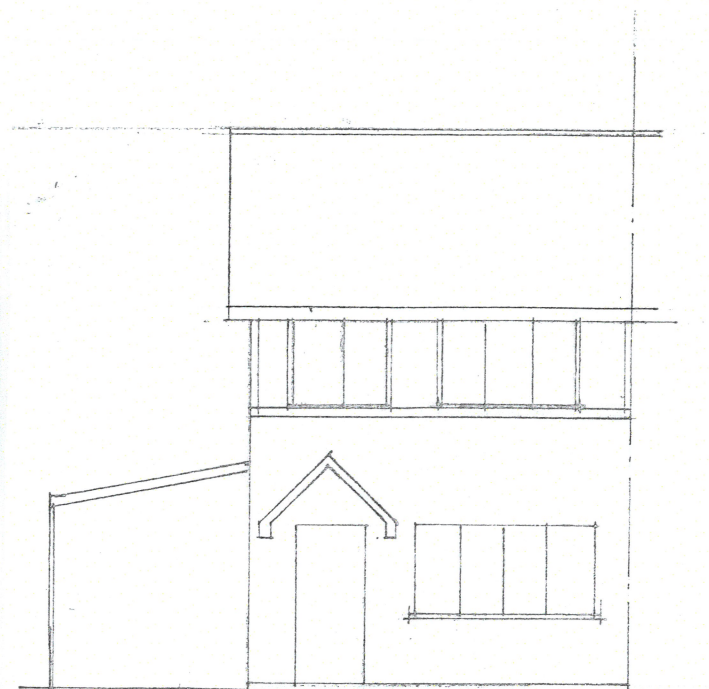


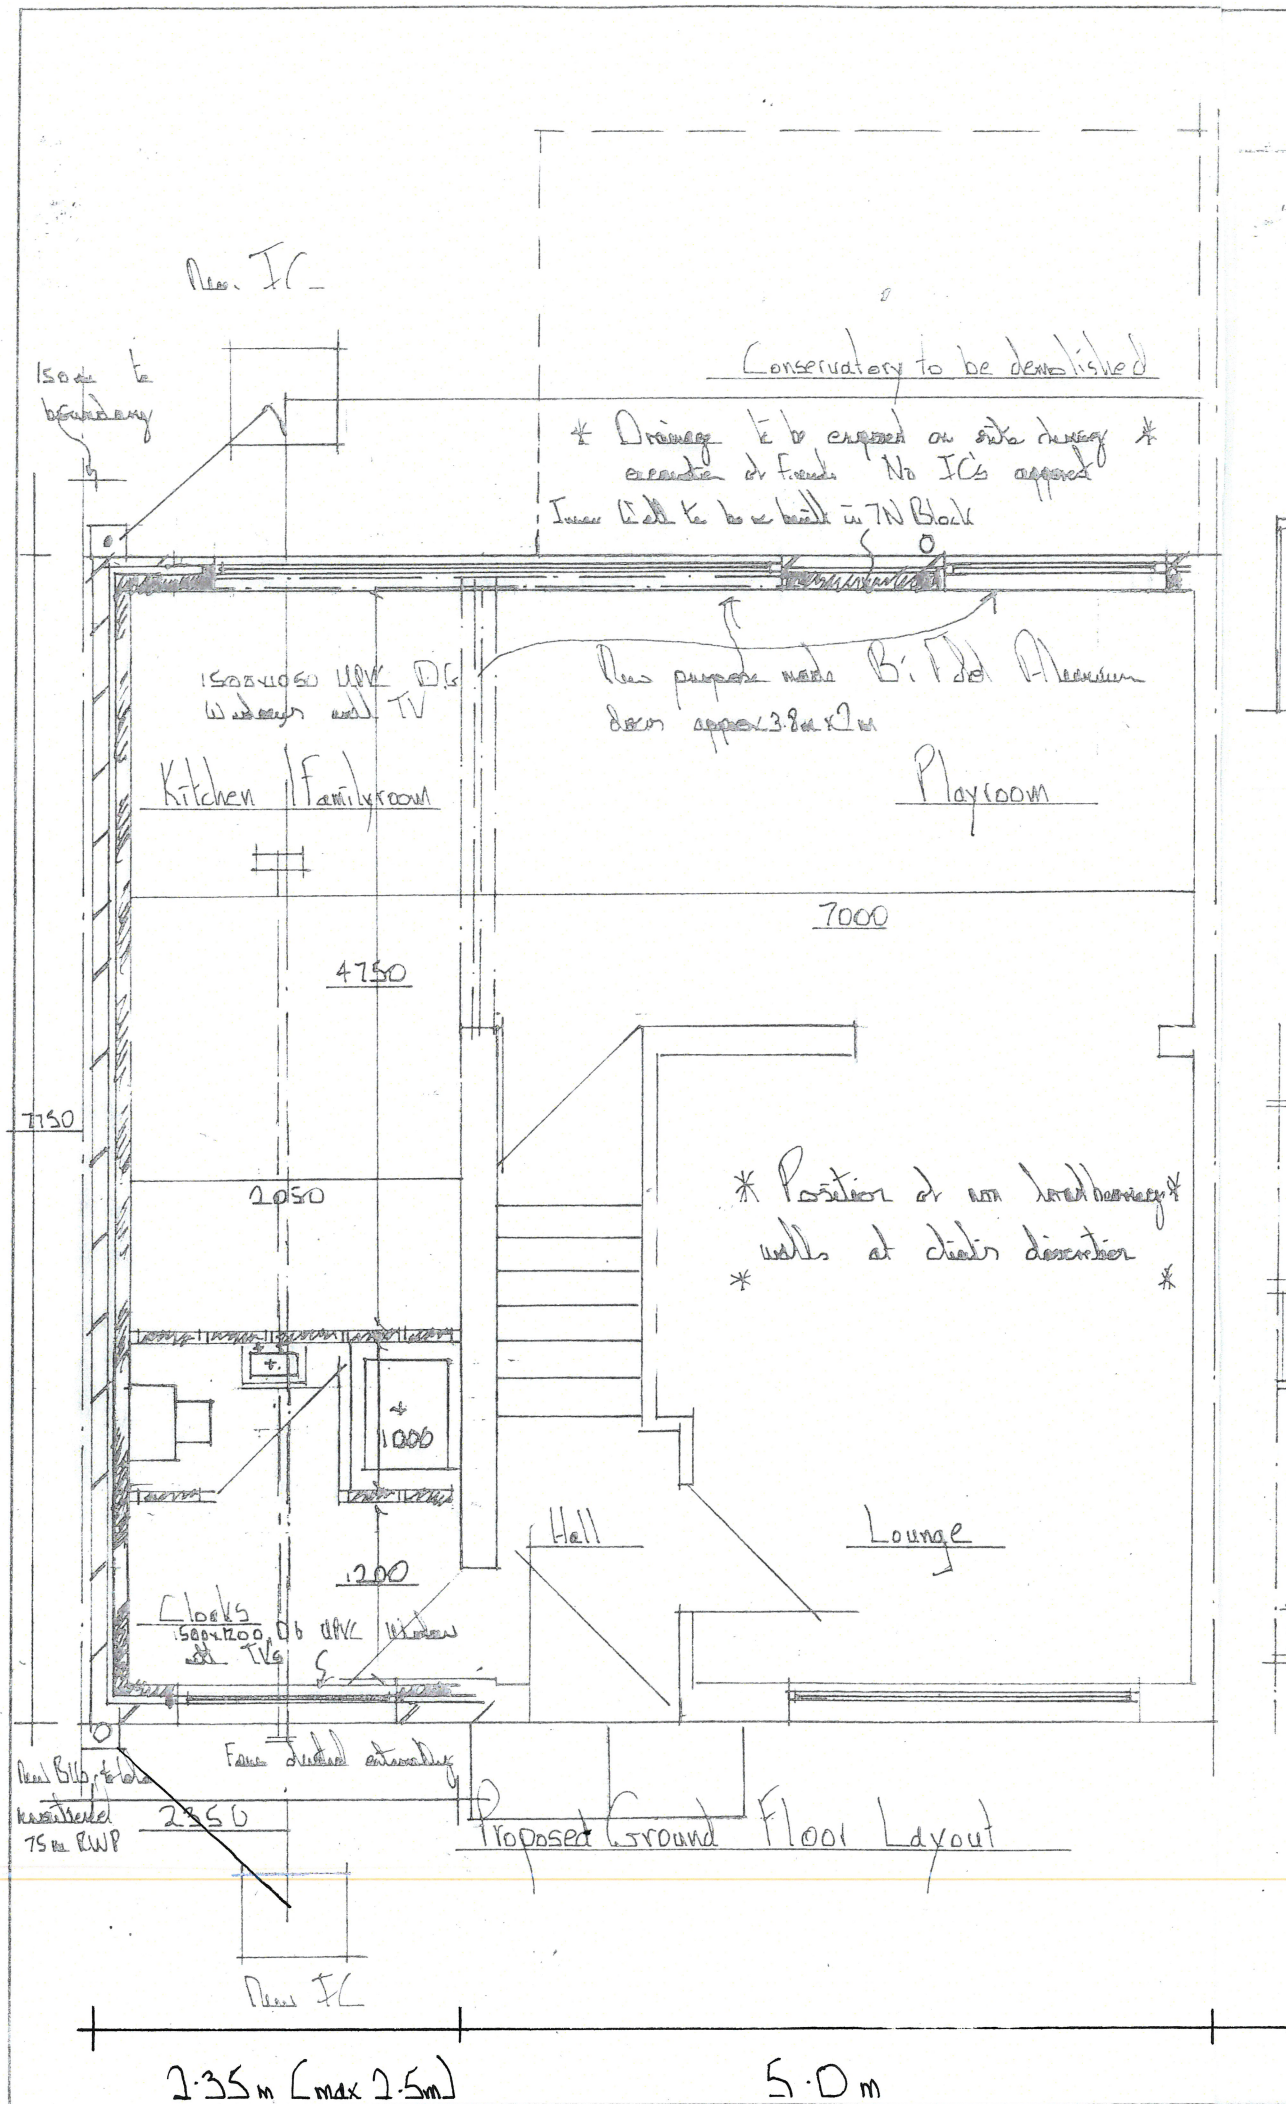

REV	DATE	AMENDMENTS	INT
Harry Jackson Surveyors Limited Unit 4A Farnworth Park Industrial Estate Wellington Street, Farnworth, Bolton BL4 7BY Tel: 01204 701740 Mobile: 07931 321879			
CLIENT	Mr + Mrs Taylor		
ADDRESS	30 Allen Roberts Close Blackley Manchester M9 8AL		
PROJECT	Side Single Storey Extension		
TITLE	Building Regulations and Lawful Development Certificate		
DATE	18/3/23	REV	
SCALE		DATE	18/3/23
DRAWN BY	HJ	SHEET SIZE	A3
CHECKED BY	JJ	COPYRIGHT	©