




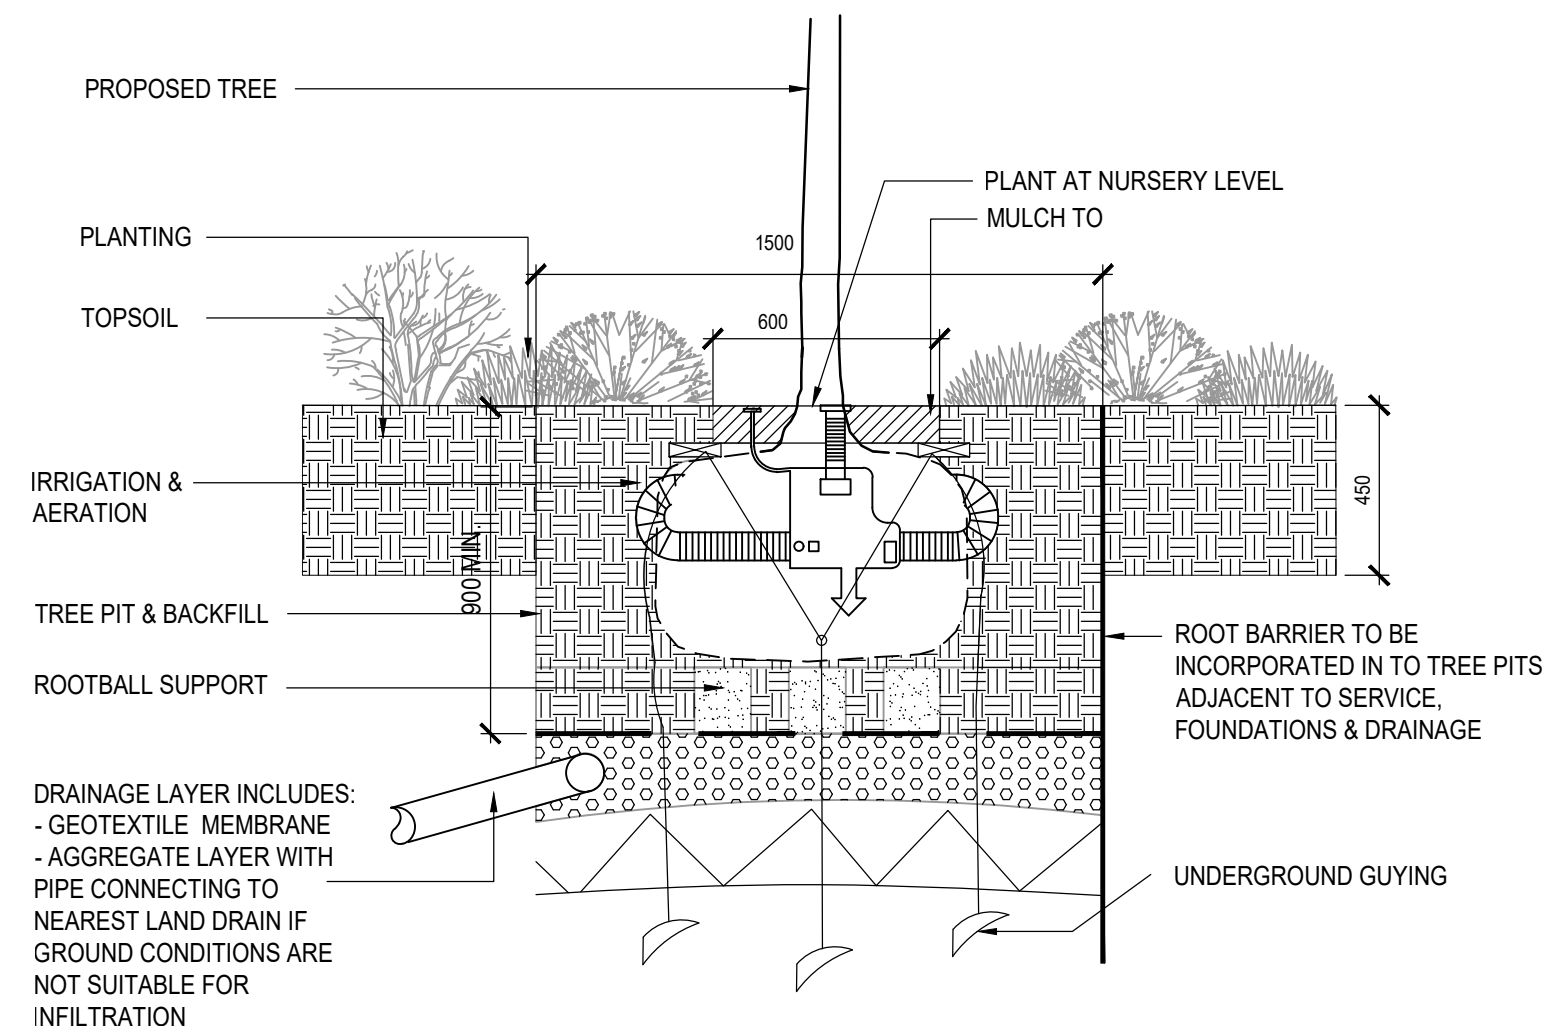

DETAIL A - TREE WITHIN PLANTING
SCALE 1:20

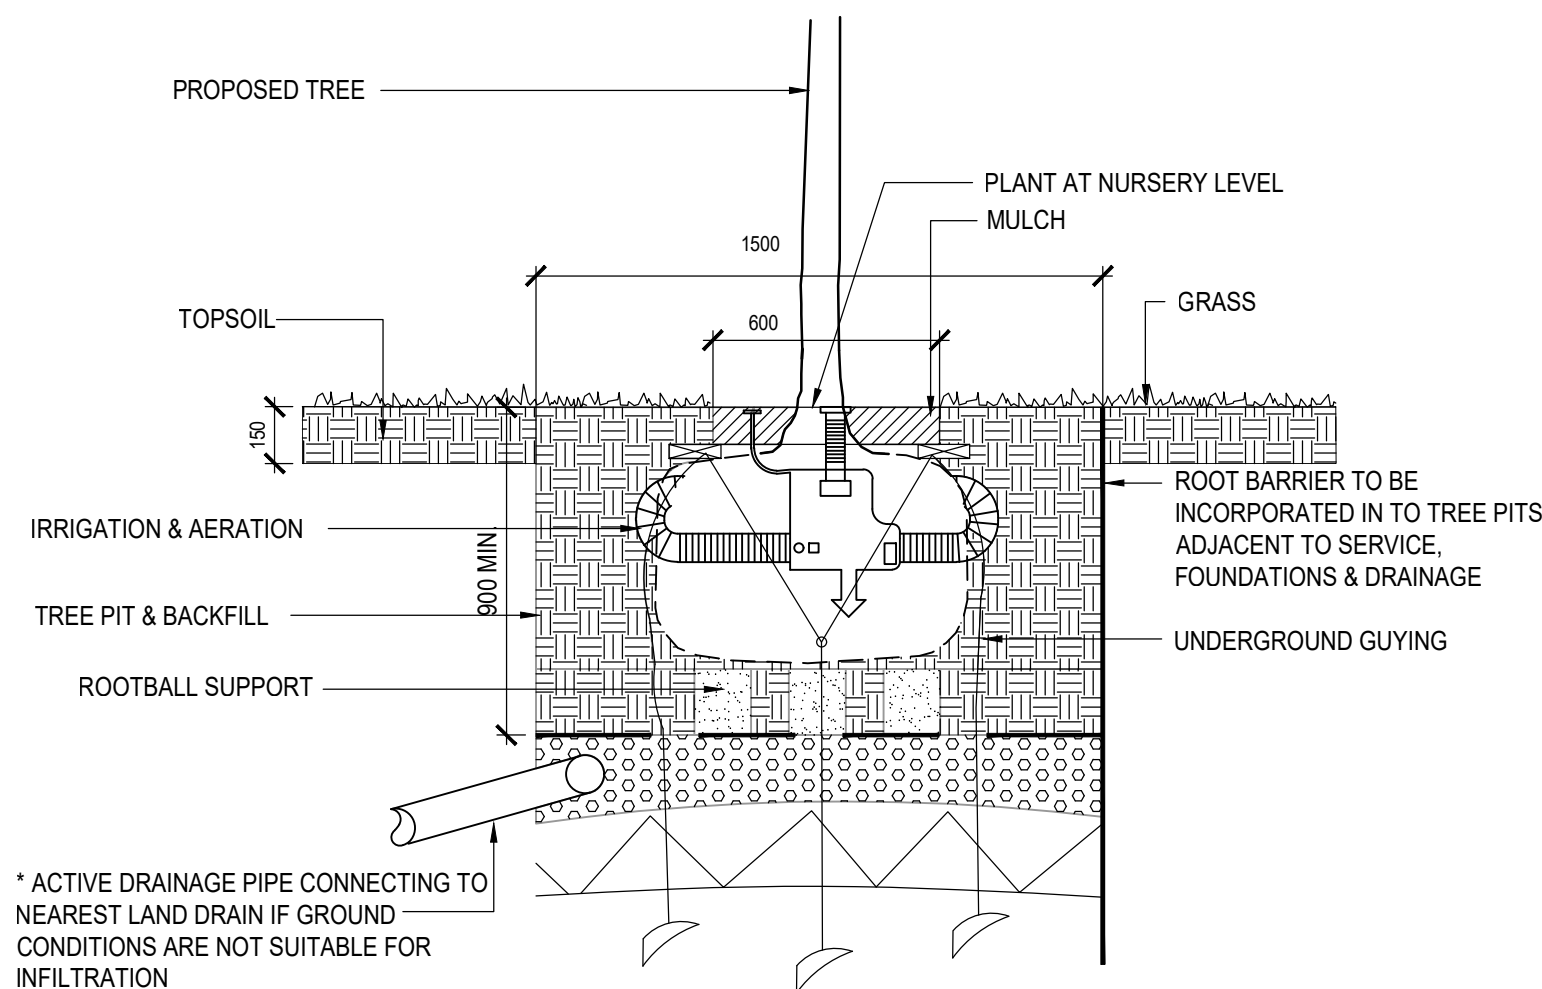


DETAIL B - TREE WITHIN GRASS
SCALE 1:20

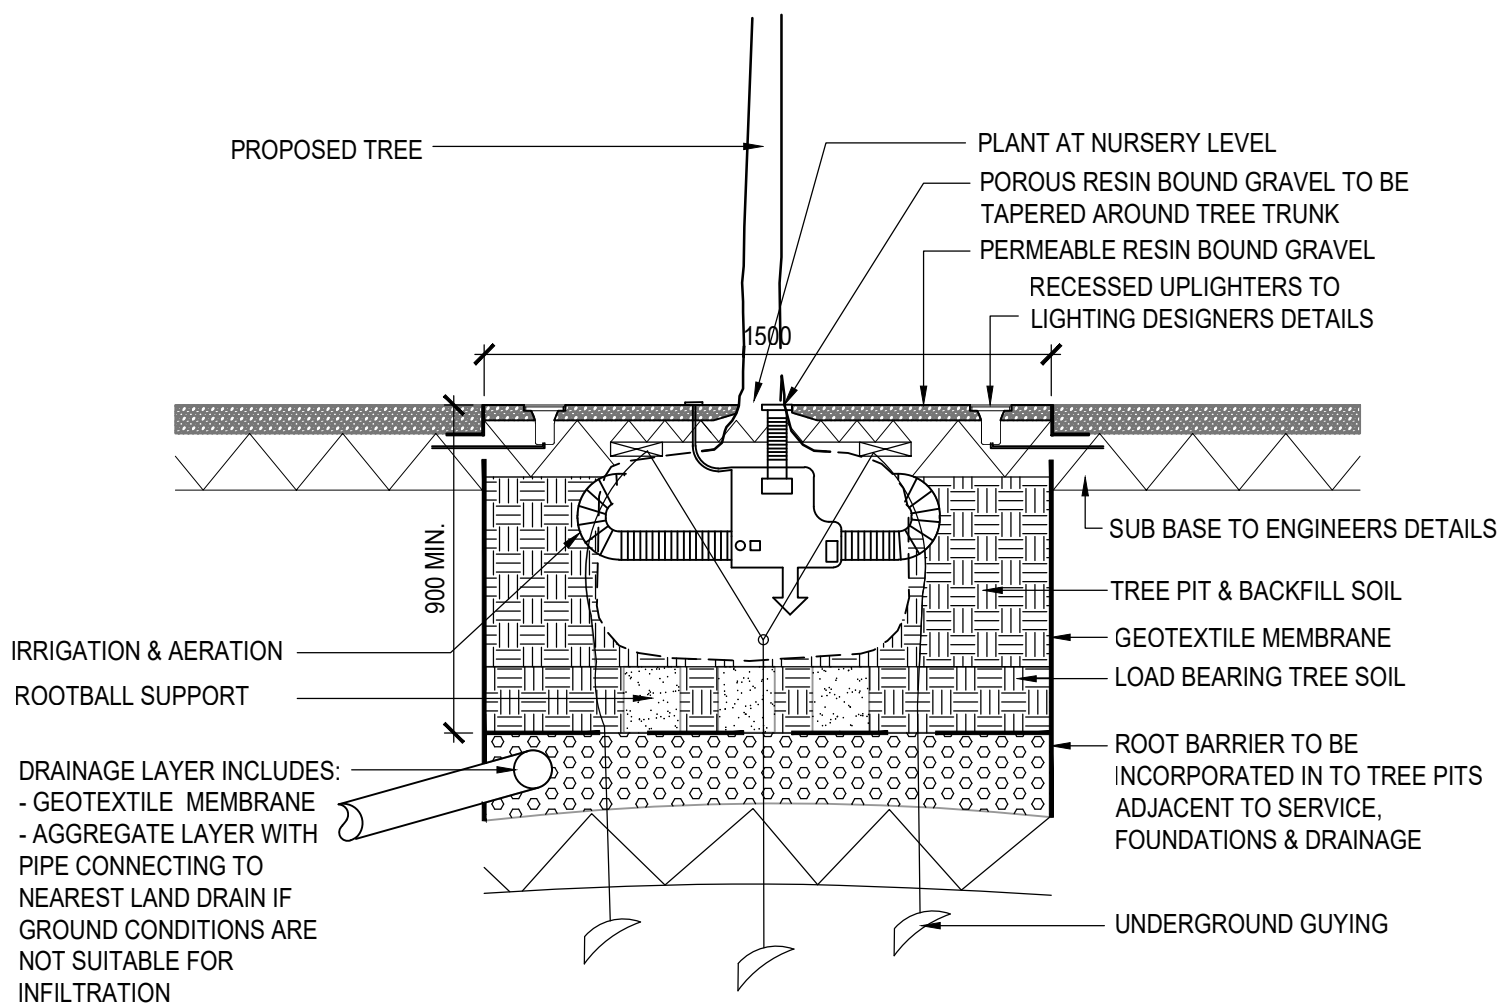

DETAIL C - TREE WITHIN RESIN BOUND GRAVEL TO GREENHEYS LANE
SCALE 1:20

* NOTE:
TREE PITS TO HAVE FREE
DRAINING BASES.
SOAK-AWAY TEST TO BE
CARRIED OUT IN
ACCORDANCE WITH BS
6297 SECTION 6.2 PRIOR
TO CONSTRUCTION OF
TREE PITS

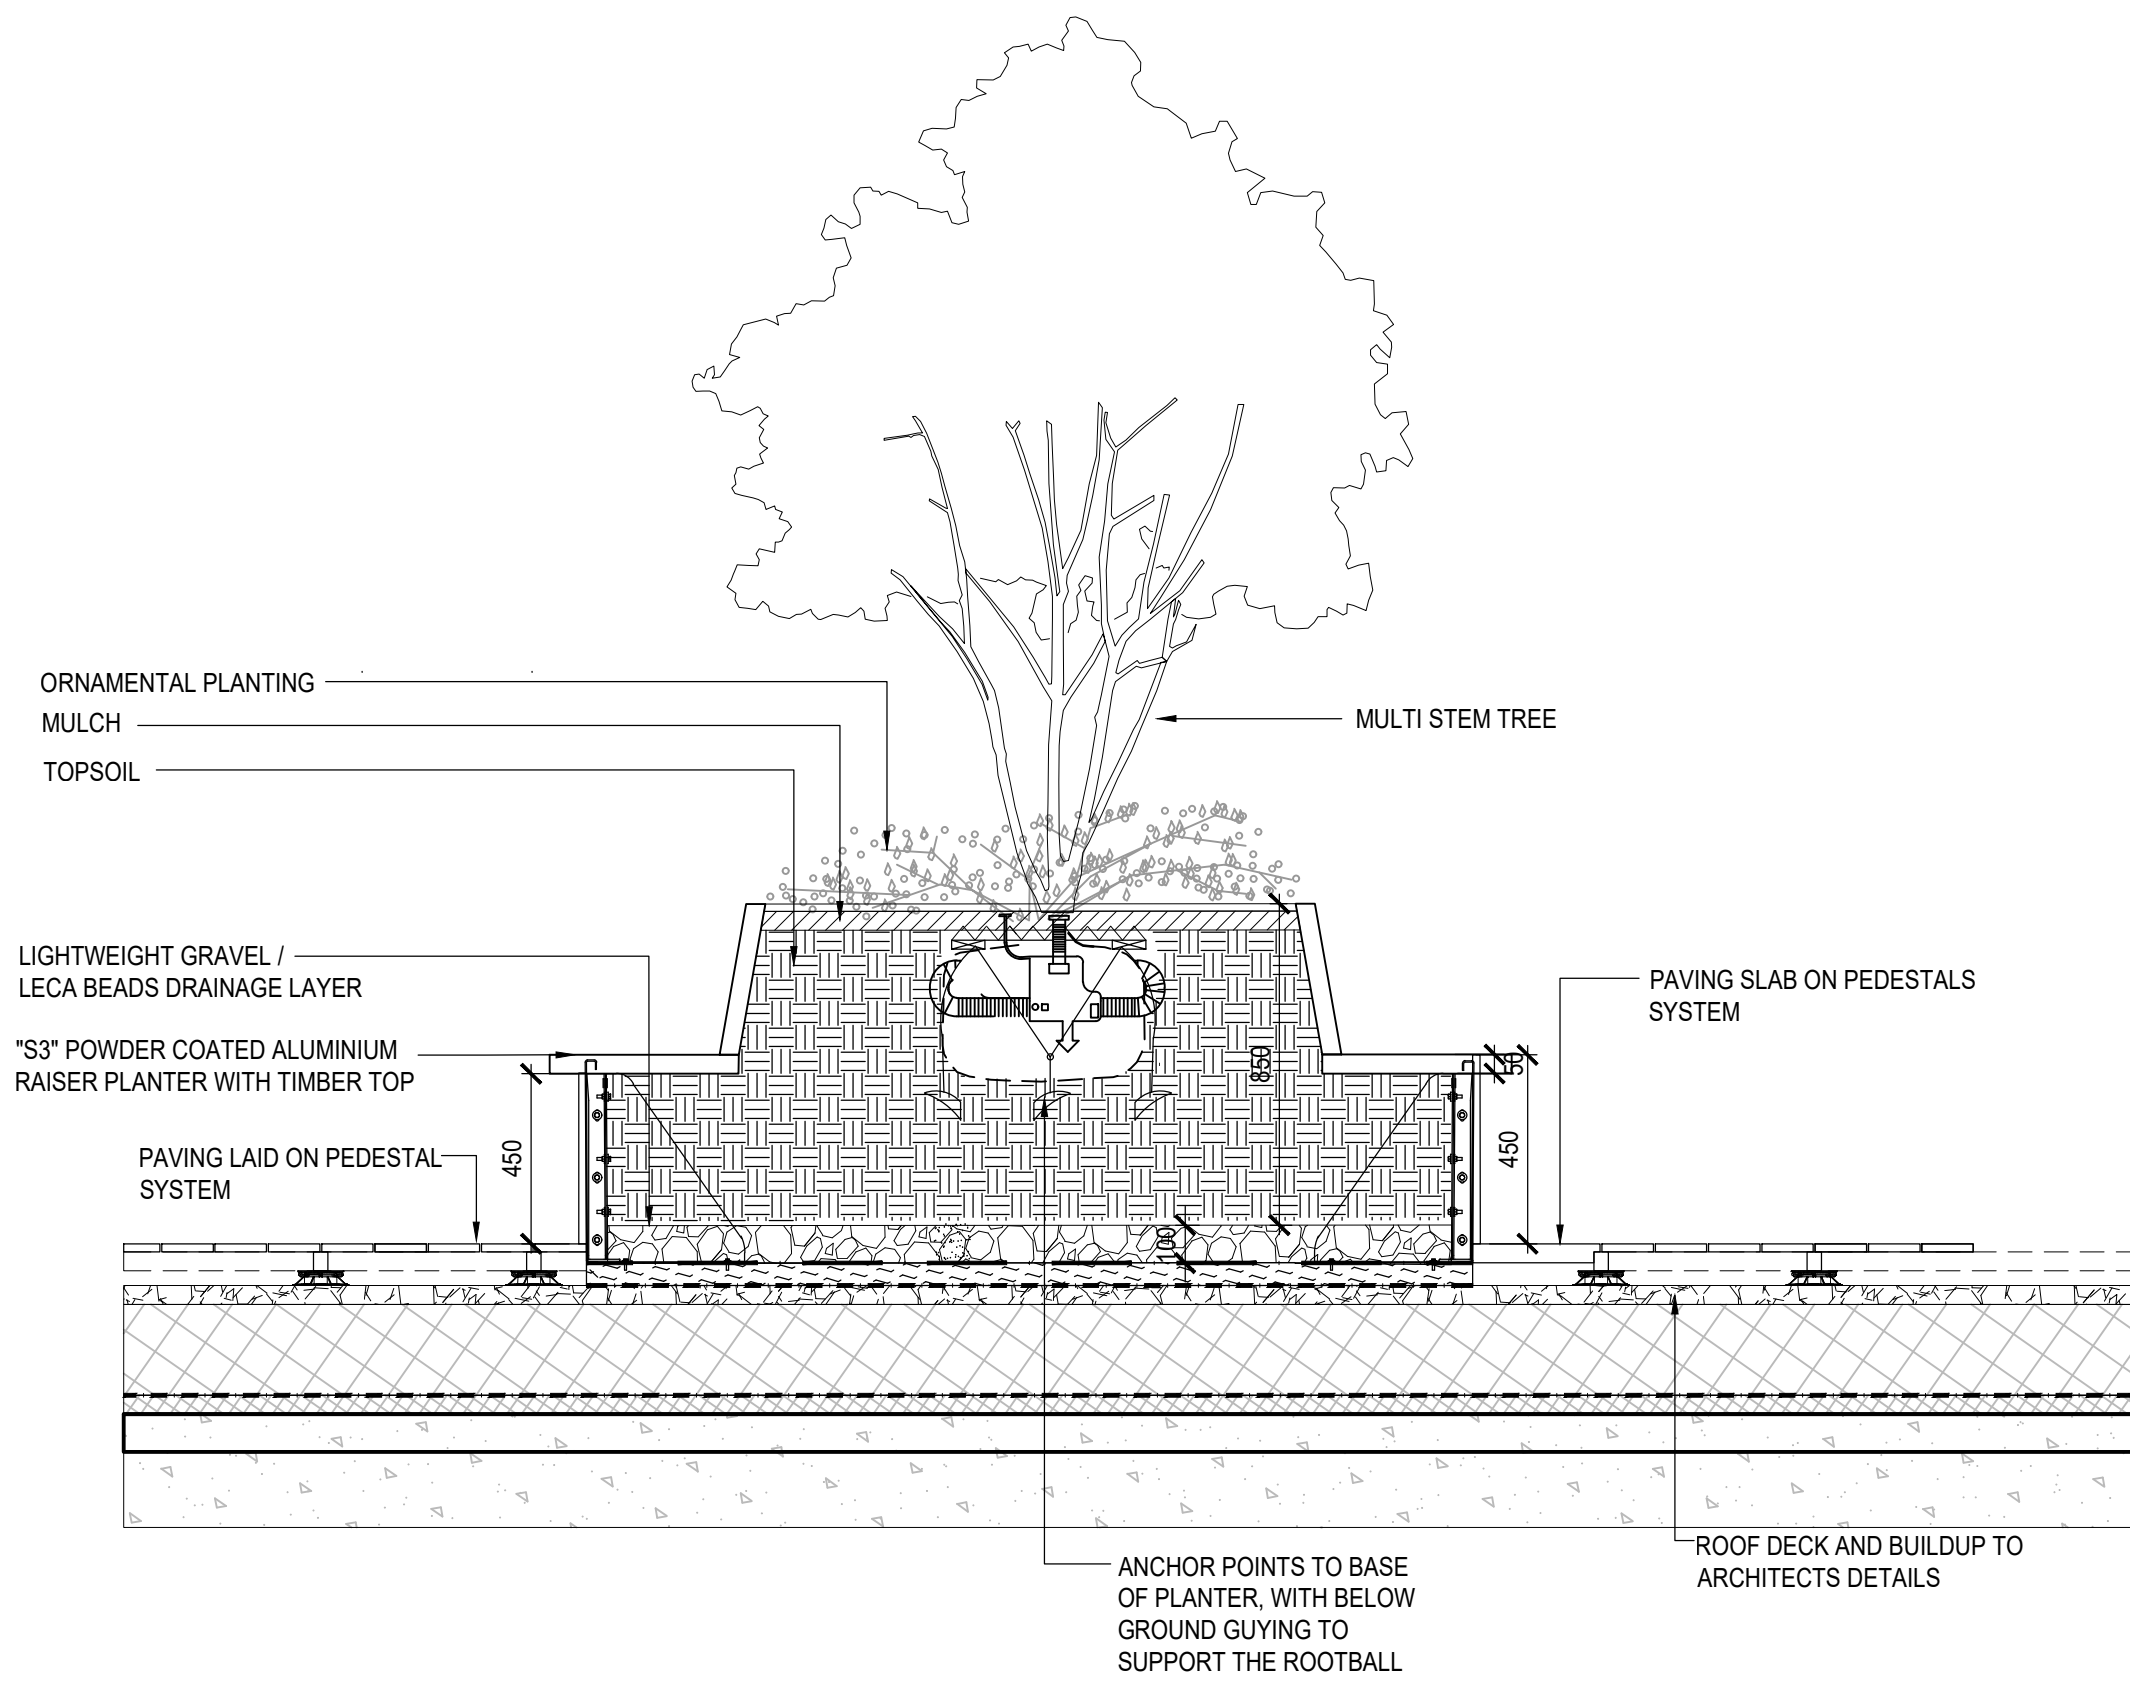

DETAIL D - MULTISTEM TREE IN RAISED PLANTER TO ROOF TERRACES
SCALE 1:20

BUILDING DESIGN PARTNERSHIP SHALL HAVE NO RESPONSIBILITY FOR ANY USE
MADE OF THIS DOCUMENT OTHER THAN FOR THAT WHICH IT WAS PREPARED AND
ISSUED.

ALL DIMENSIONS SHOULD BE CHECKED ON SITE.

DO NOT SCALE FROM THIS DRAWING.

ANY DRAWING ERRORS OR DIVERGENCES SHOULD BE BROUGHT TO THE
ATTENTION OF BUILDING DESIGN PARTNERSHIP AT THE ADDRESS SHOWN BELOW.

NOTES

P02 AMENDMENTS TO DETAIL D AV JF 04.04.23
P01 FIRST ISSUE AV JF 24.02.23

FIRST ISSUE

REVISION / DESCRIPTION DRAWN CHECKED DATE

001 PLAN

001 PLAN

BDP.

11 Ducie Street
P.O. Box 85, Piccadilly Basin
Manchester M60 3JA
United Kingdom
T +44 (0)161 828 2200
F +44 (0)161 828 2235
www.bdp.com

PROJECT TITLE			
Greenheys Redevelopment			
PROJECT NUMBER			
P3001624			
DRAWING TITLE		SCALE	@ A1
TYPICAL TREE PIT			1:20
DETAILS		DATE	APRIL '23
DRAWING NO.	REVISION		
GRE-BDP-ZZ-XX-DR-L-00-601	P02		