



All Dimensions should be checked on site.  
Do not scale this drawing for fabrication.  
Any drawing errors should be brought to the attention of the architect.  
COPYRIGHT DaC Design


| REVISIONS: |                     |
|------------|---------------------|
| REV.       | DETAILS OF REVISION |
| DATE       |                     |

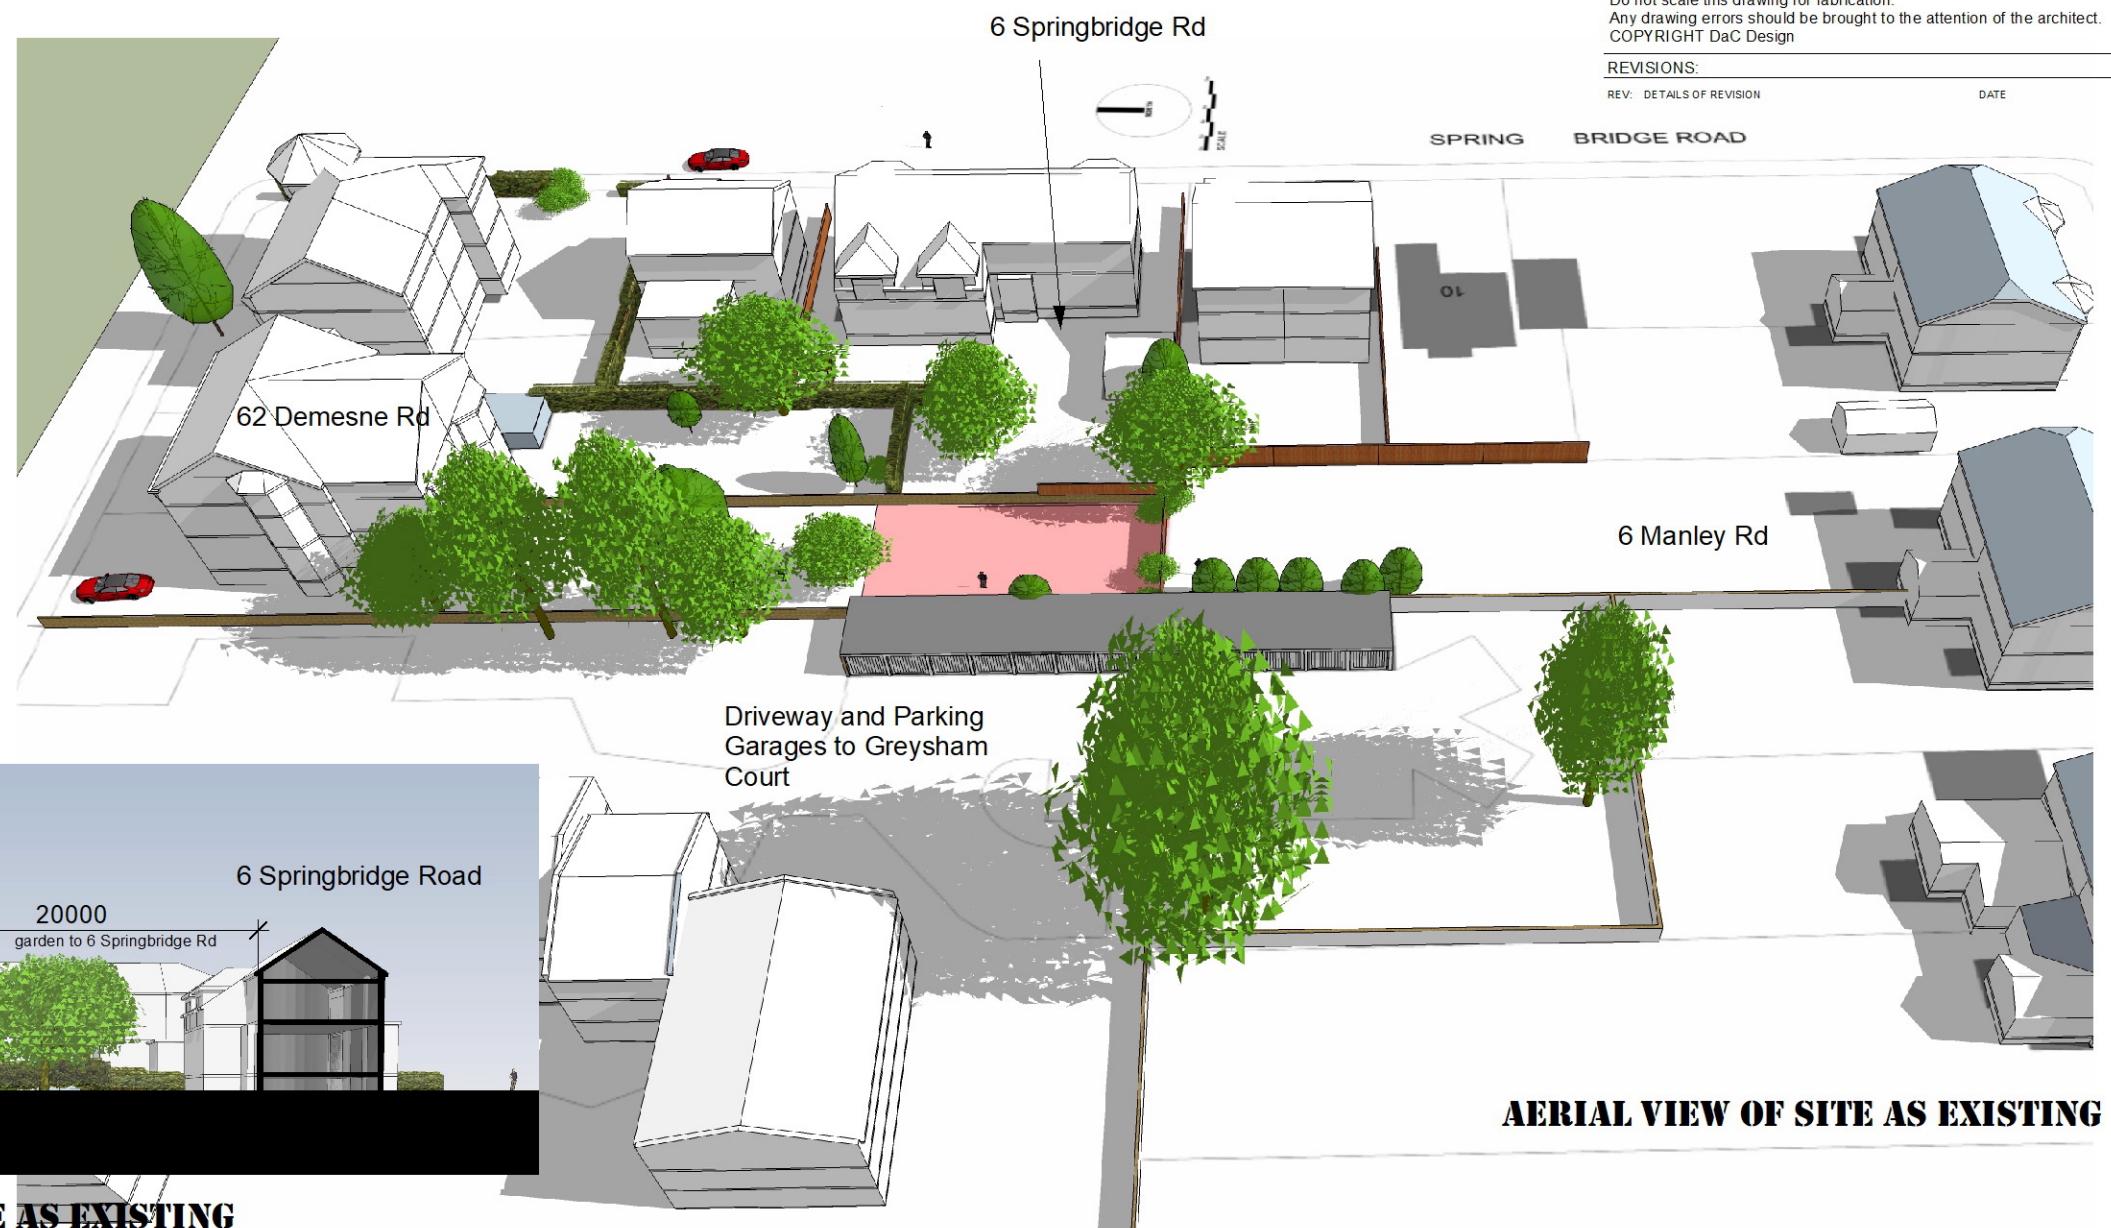



**AERIAL VIEW OF SITE AS EXISTING**

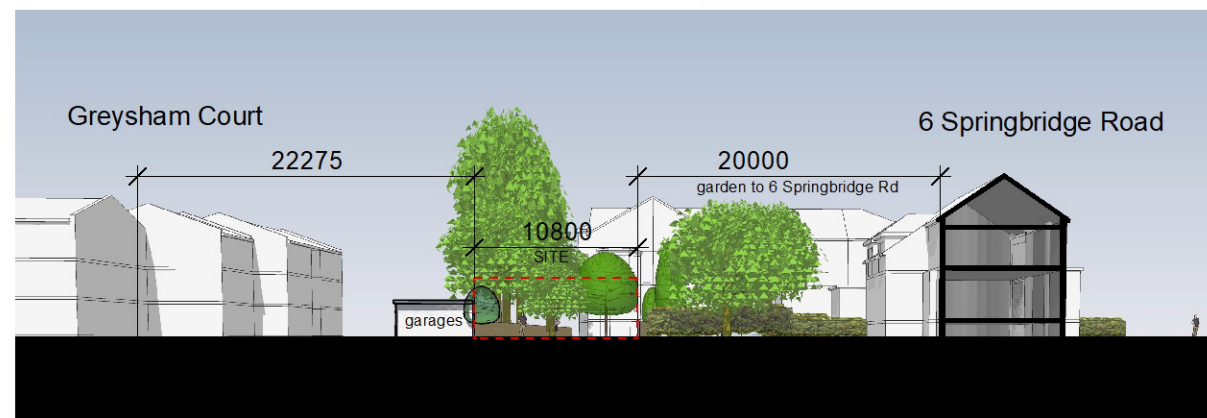

**CROSS SECTIONAL ELEVATION OF SITE AS EXISTING**

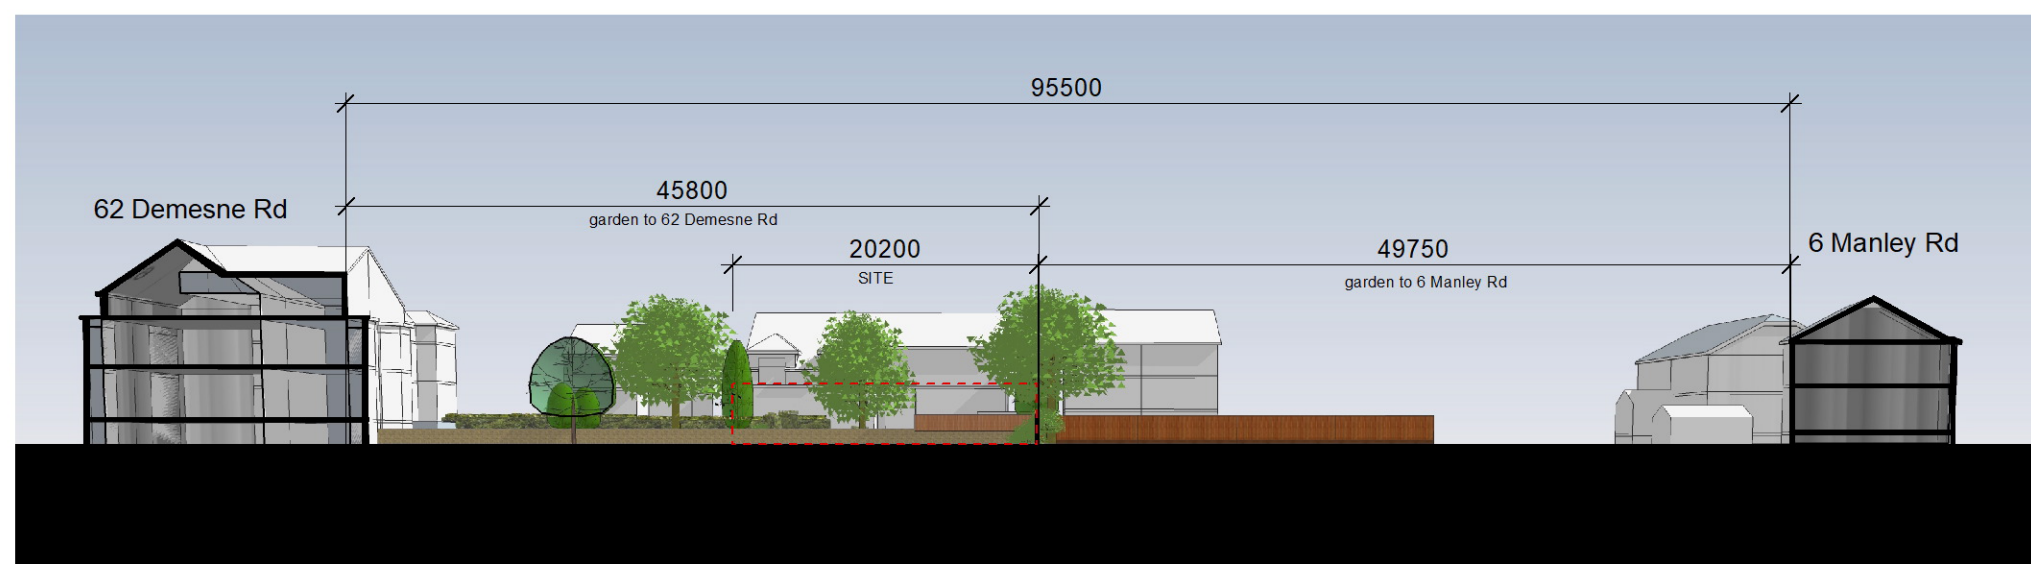

**LONG SECTIONAL ELEVATION OF SITE AS EXISTING**

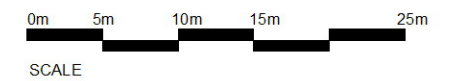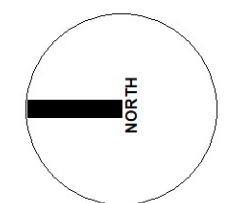

**P02**

|                                                                                             |                         |                                                                             |
|---------------------------------------------------------------------------------------------|-------------------------|-----------------------------------------------------------------------------|
| DRAWING: SITE - AS EXISTING                                                                 | CLIENT: Mr Adam Jackson | <b>D@C DESIGN</b><br>ARCHITECTURE & PLANNING<br>0776 452 3545 0161 425 3934 |
| JOB TITLE: ANCILLIARY ACCOMMODATION (Garden Studio) _ 62 Demesne Rd, Whalley Range, M16 8PJ | SCALE: 1:500 @ A3       |                                                                             |
|                                                                                             | DATE: March 2023        |                                                                             |