


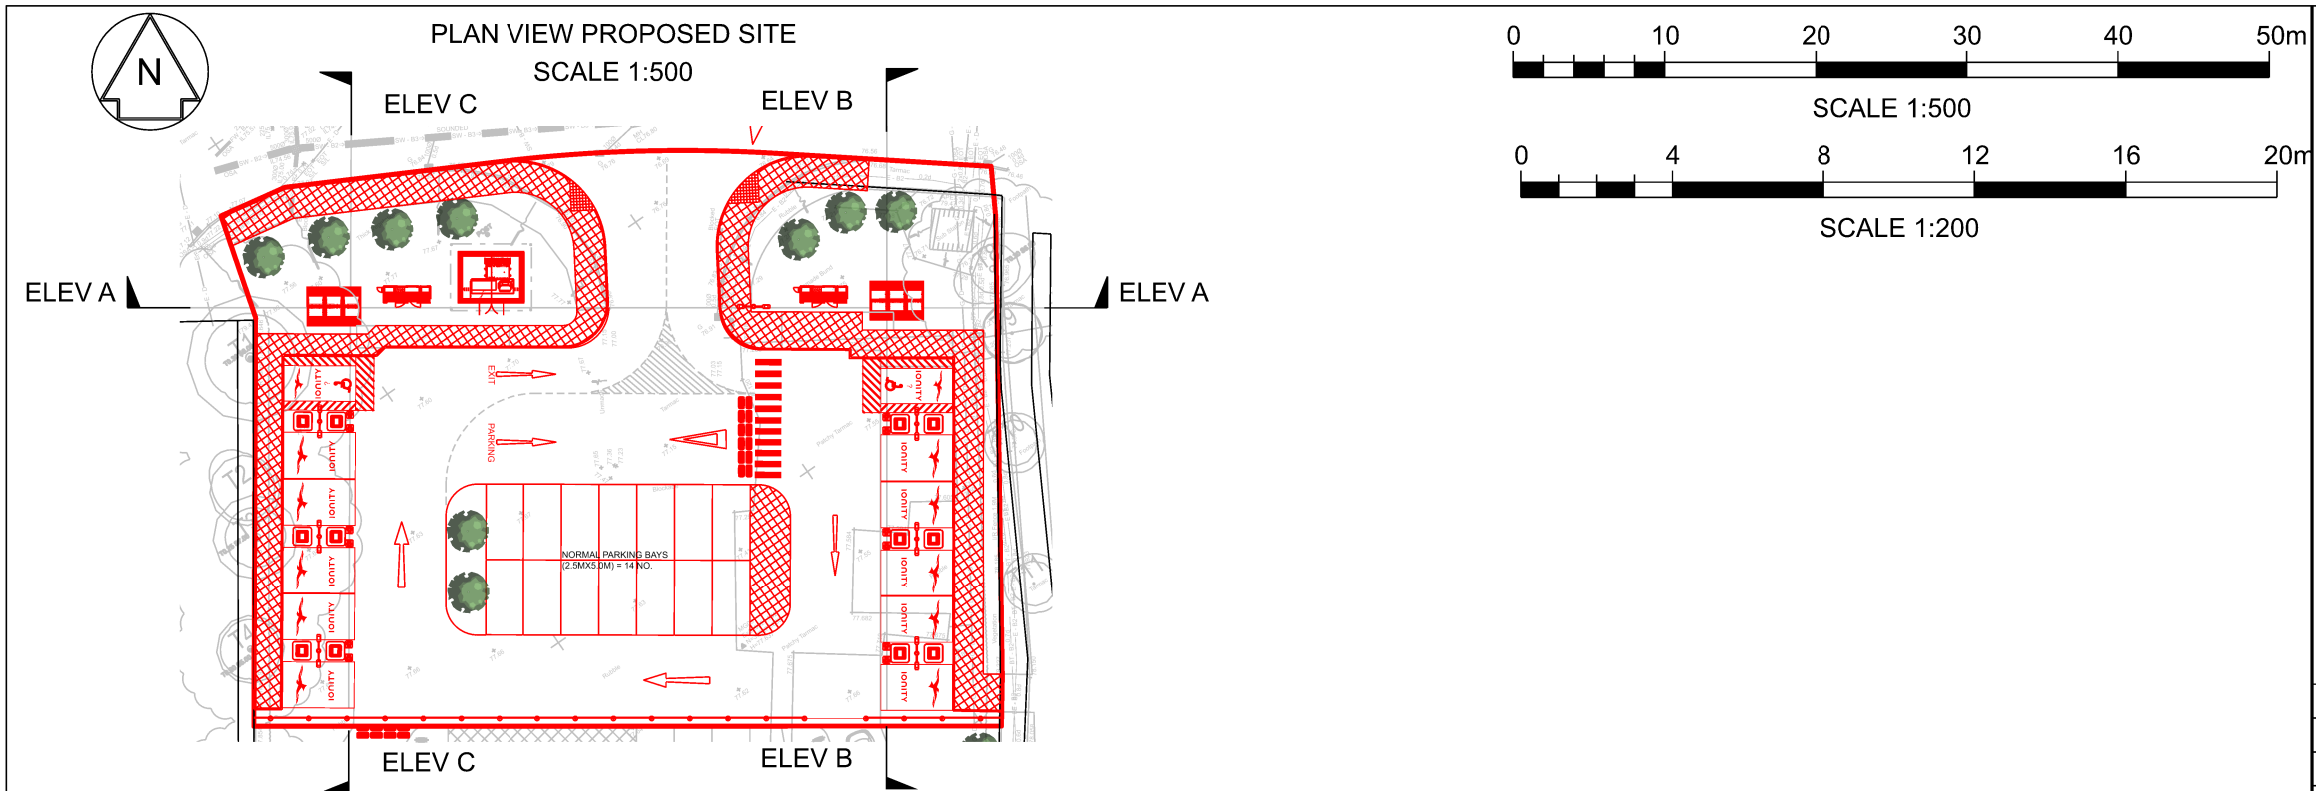

NOTES:

COLOUR CONVENTIONS
BLACK - EXISTING OR UNCHANGED
BLUE - MODIFIED OR TO BE MOVED
GREEN - REDUNDANT OR TO BE REMOVED
RED - PROPOSED OR ADDITIONAL
PURPLE - WORKS BY OTHERS

P05	14/02/23	REVISED AS PER CLIENT COMMENT	RK	Chk	App
P04	25/01/23	REVISED AS PER CLIENT COMMENT	RK	Chk	App
P03	09/12/22	DDA BAYS ADDED	DS	Chk	App
P02	21/07/22	STREET LAMPS ADDED	DS	Chk	App
P01	13/07/22	ISSUED OR REVIEW	DS	Chk	App
Rev	Date	Description of Revisions	Drawn	Chkd	Appr

Suitability
S0 - WORK IN PROGRESS



Poise Group Ltd
124 City Road
London
EC1V 2NX

Contractor(s)



Ionity GmbH
Moosacher Strasse 84,
D-80809 Munich
Germany

Project

IONITY
MANCHESTER DEBDAL

Drawing Title

IONITY MANCHESTER DEBDAL
ELECTRIC VEHICLE CHARGING
PROPOSED SITE
ELEVATIONS

Designed	D SHILLIBEER	Signed		Date	29/03/22
Drawn	D SHILLIBEER	Signed		Date	13/07/22
Checked	Checked	Signed		Date	Date3
Approved	Approved	Signed		Date	Date4
Scale(s)	1:200	ELR & Mileage	ELR&Mileage		
Alternative Reference	Alternative Reference			Sheet	01 of 01
Drawing Number	3195-POI-DRG-CIV-200015			Revision	P05

