




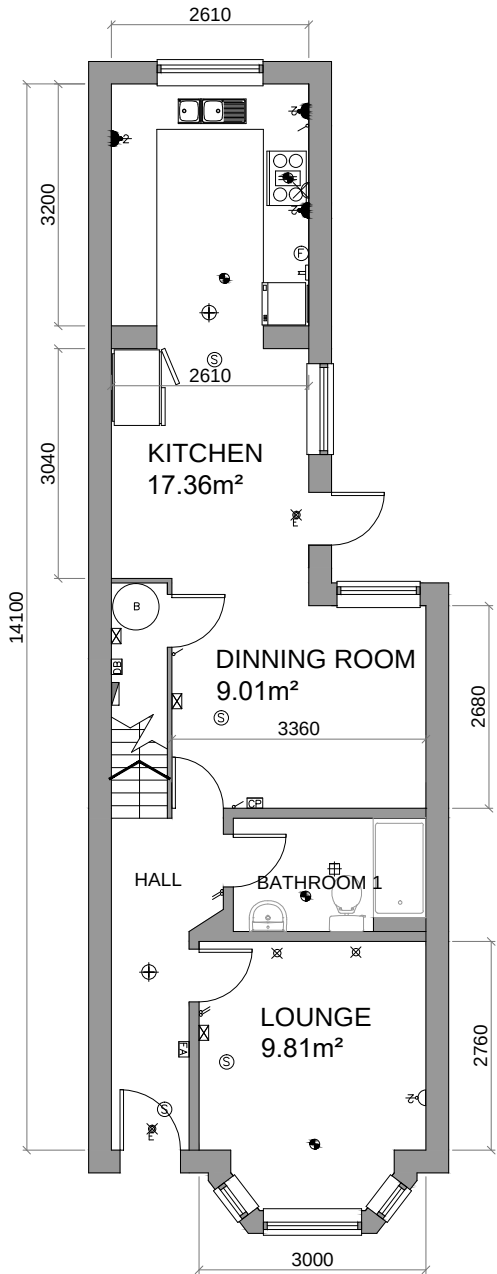

GROUND FLOOR
G.I.A 49.1m²

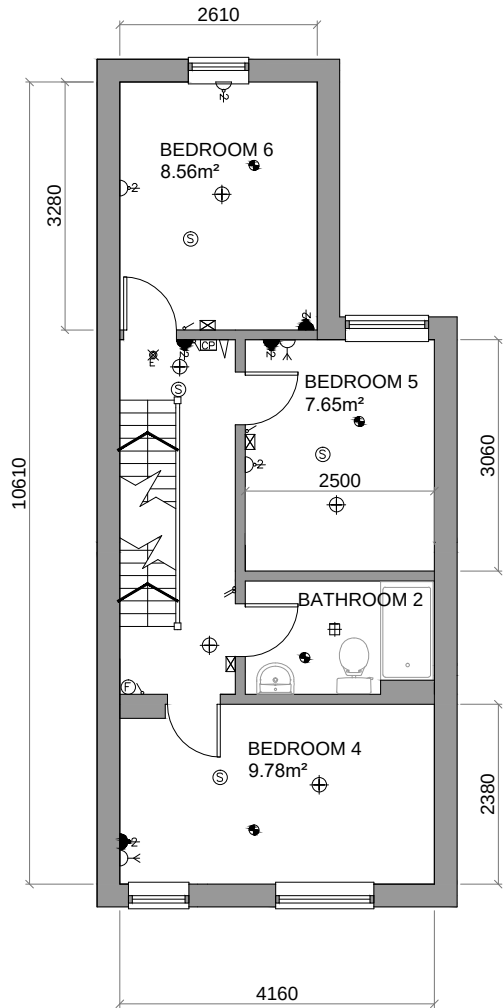

FIRST FLOOR
G.I.A. 38.8m²

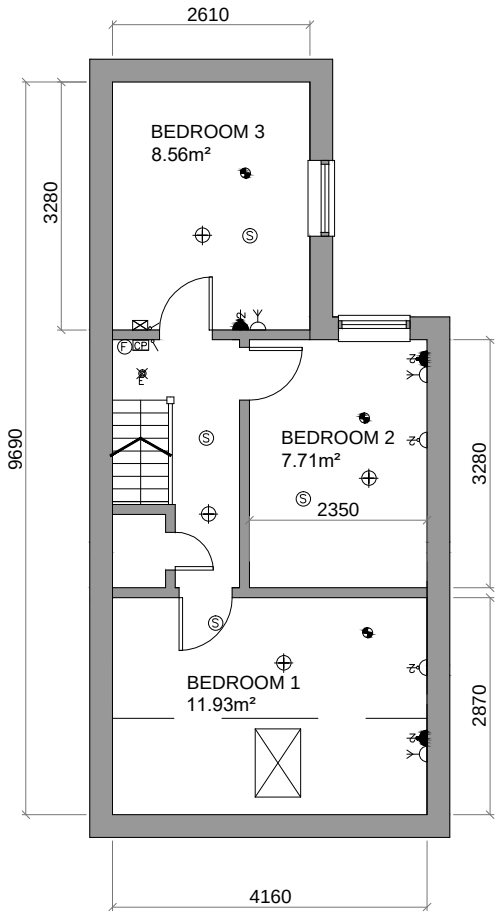

SECOND FLOOR
G.I.A. 35.1m²

- KEY:
- SINGLE SWITCHED WALL SOCKET
 - DOUBLE SWITCHED WALL SOCKET
 - SINGLE SWITCHED WALL SOCKET AT HIGH LEVEL
 - DOUBLE SWITCHED WALL SOCKET AT HIGH LEVEL
 - SINGLE SWITCHED FUSE SPUR
 - SINGLE SWITCHED FUSED SPUR AT HIGH LEVEL
 - ISOLATOR
 - 1 GANG LIGHT SWITCH
 - 2 GANG LIGHT SWITCH
 - PULL CORD SWITCH
 - PIR SWITCH
 - EMERGENCY LIGHT
 - PENDANT LIGHT
 - FLUORESCENT STRIP LIGHT
 - BULKHEAD LIGHT
 - DOWNLIGHT
 - WALL LIGHT
 - DISTRIBUTION BOARD
 - ELECTRIC METER
 - TV AERIAL POINT
 - TELEPHONE POINT
 - DATA SOCKET
 - EXTRACT FAN
 - EXTRACT FAN COOKER HOOD
 - COMBINED HEAT DETECTOR AND FIRE ALARM SOUNDER
 - COMBINED SMOKE DETECTOR AND FIRE ALARM SOUNDER
 - FIRE ALARM
 - FIRE CALL POINT
 - FIRE BLANKET
 - FIRE EXTINGUISHER
 - SECURITY ALARM
 - CO2 ALARM
 - THERMOSTAT
 - RADIATOR
 - GAS METER
 - BOILER

REV	DESCRIPTION	DATE	INITIAL
-----	-------------	------	---------

STAGE:

PROJECT STAGE



CS2 4 Bridgewater House, Queensbridge,
Northampton, NN4 7BF
T 01604 603030
E csharp@CS2.co.uk

PROJECT:


WAKMOOR (ASSETS) LIMITED

TITLE:

23 HAYDN AVENUE, MANCHESTER,
M14 4DJ. EXISTING PLANS

DRAWN: SK	CHECKED: EH	DATE: 04/08/2021
--------------	----------------	---------------------

SCALE: 1:100 @ A1	DRAWING NO. 1055696/E32	REV:
----------------------	----------------------------	------

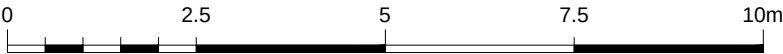

Scale 1:100