

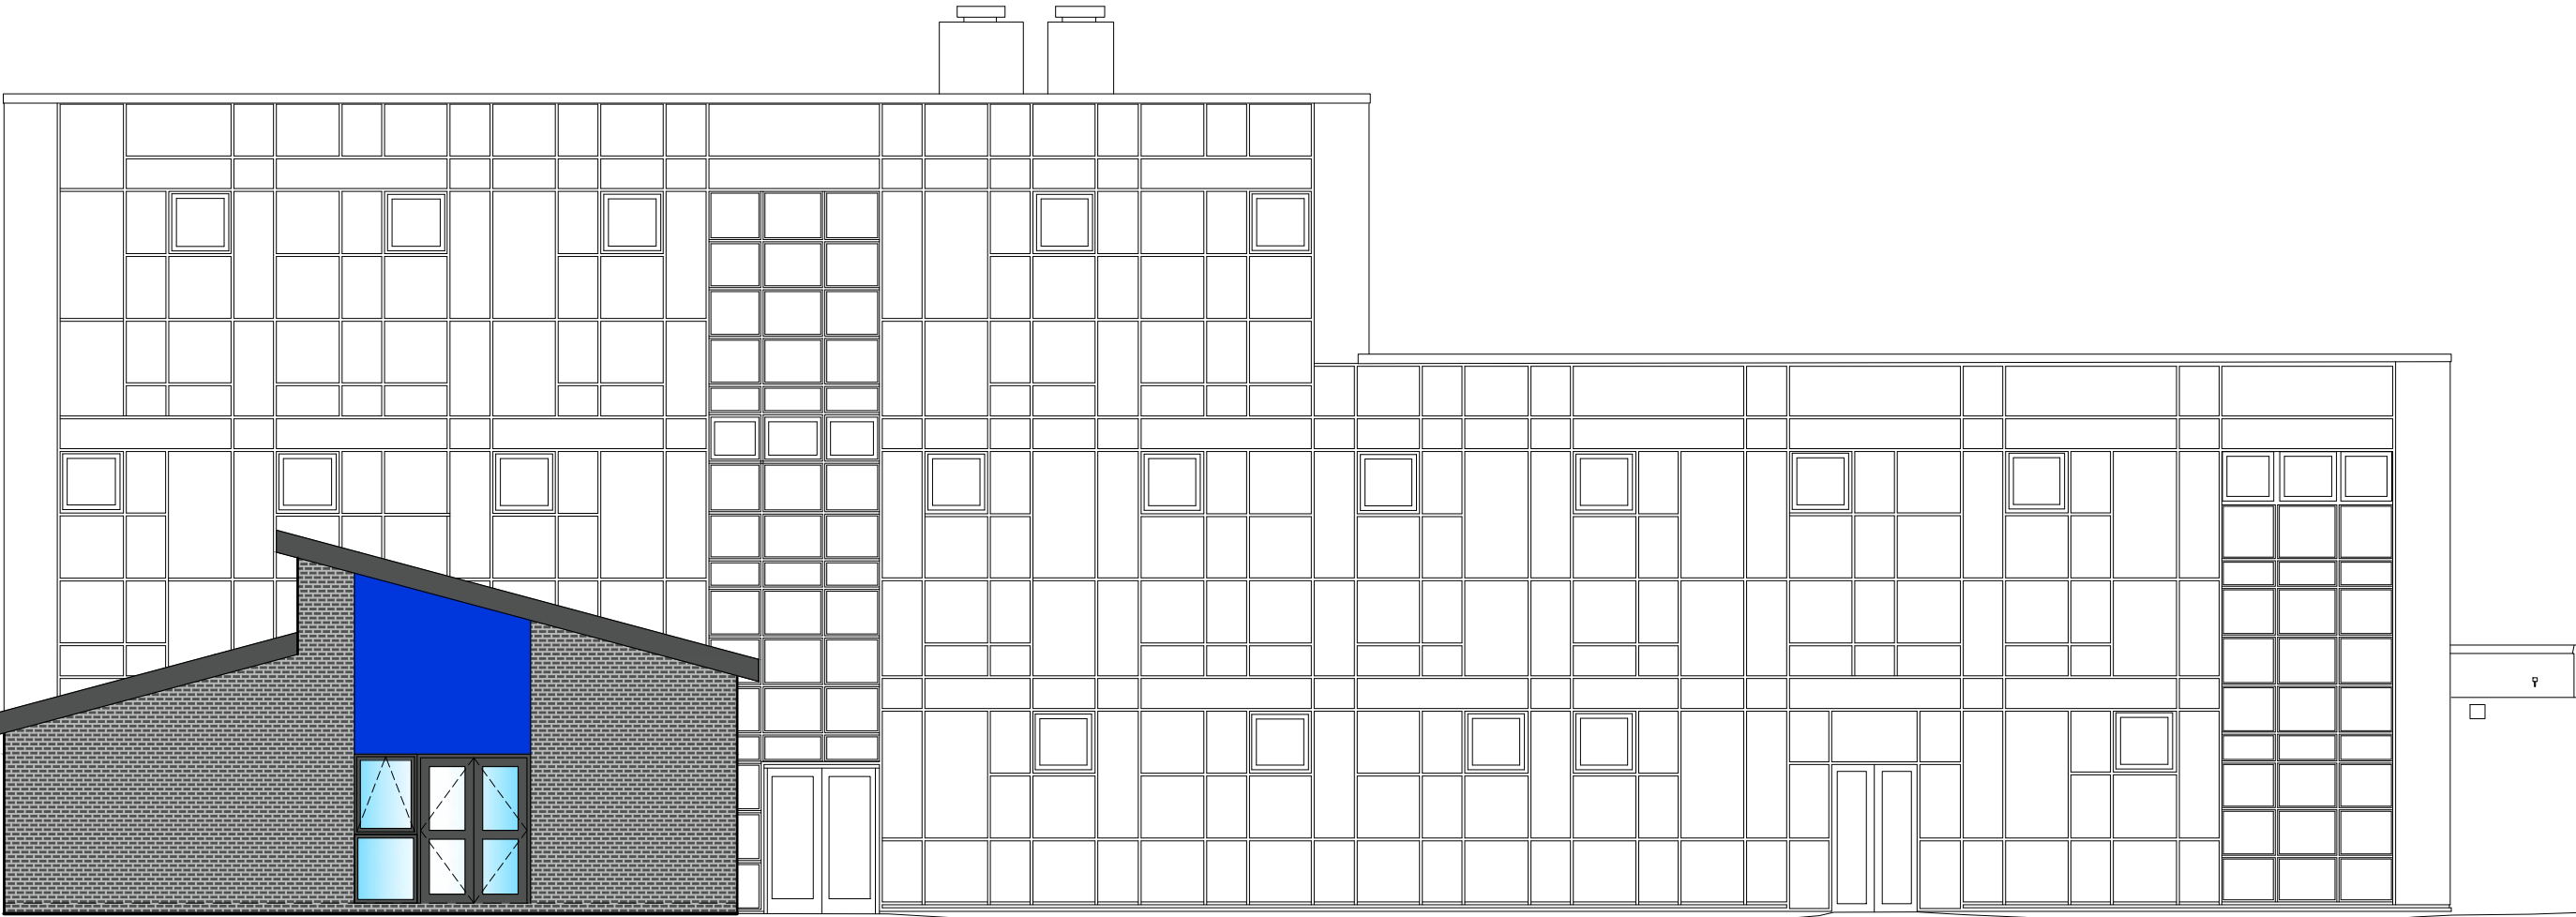
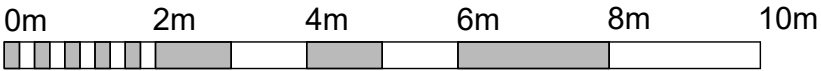



PROPOSED ELEVATION A
SCALE 1:100@A1

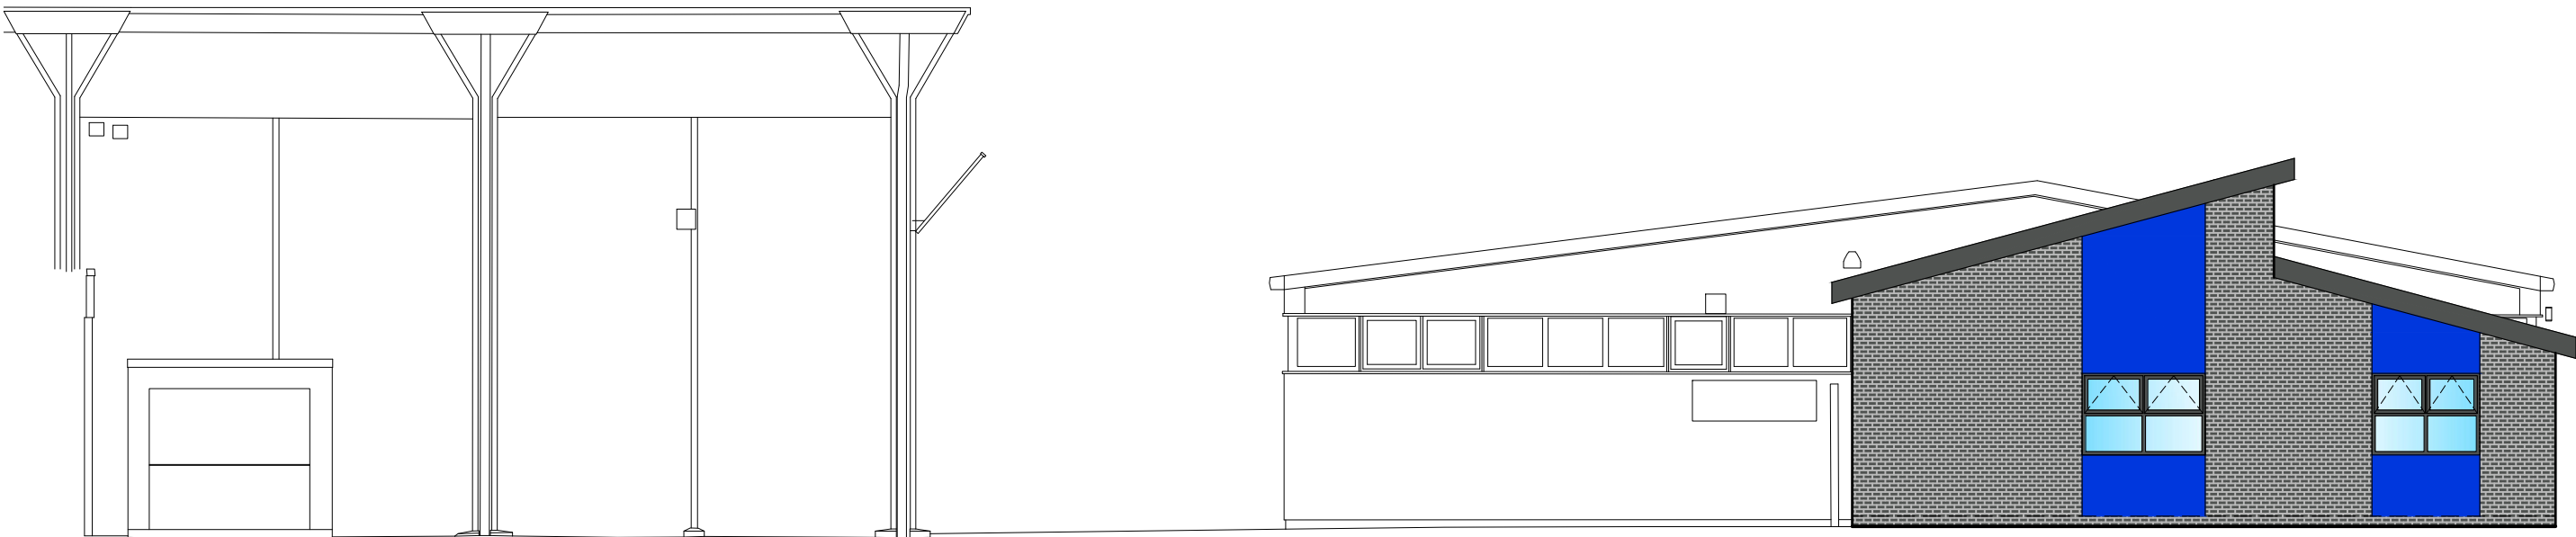


EXISTING ELEVATION B
SCALE 1:100@A1

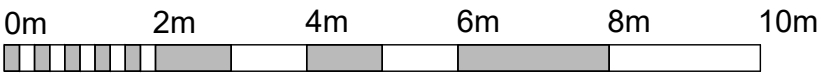


EXISTING ELEVATION C
SCALE 1:100@A1

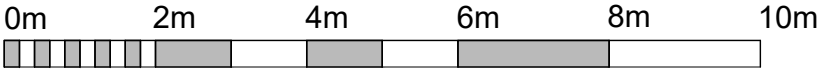

EXISTING ELEVATION D
SCALE 1:100@A1

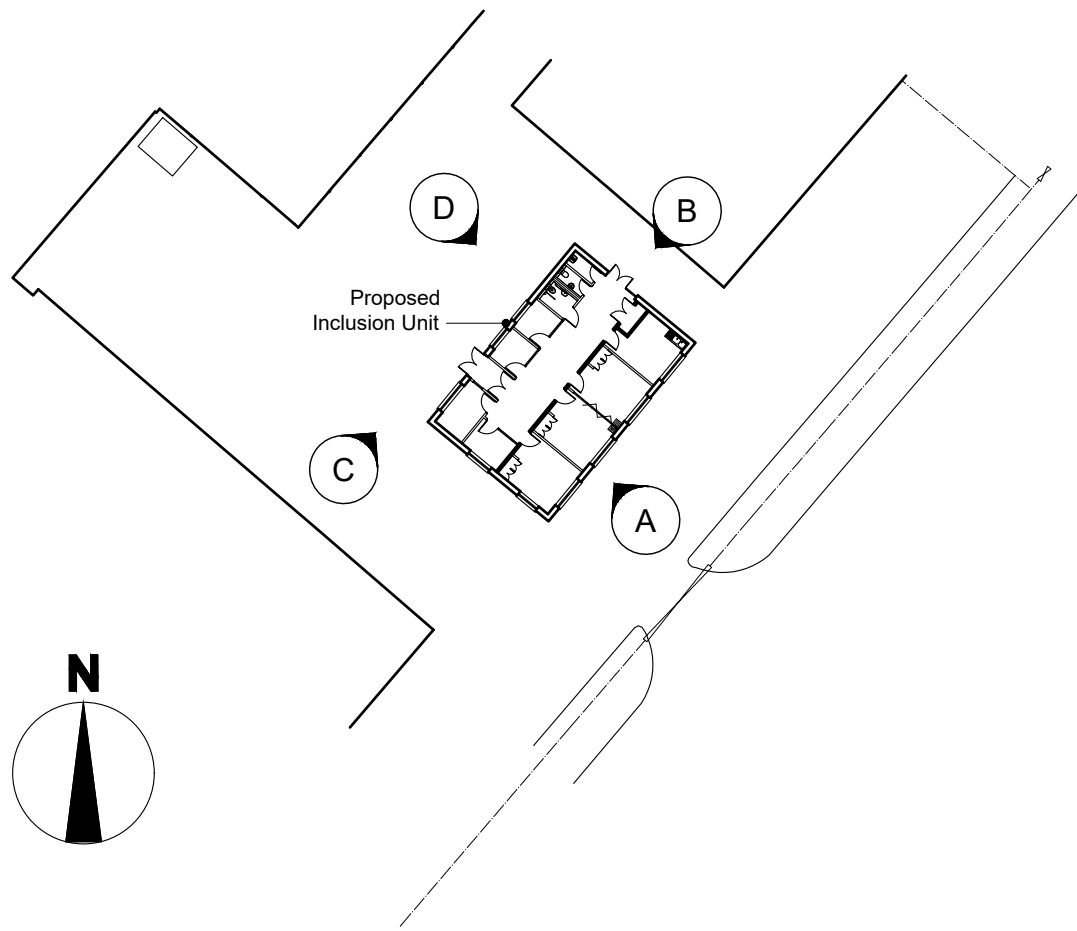

ELEVATION KEY
SCALE 1:500@A1

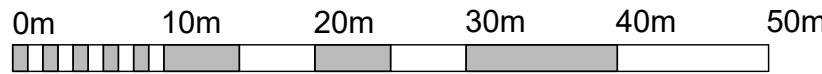

This drawing is Copyright and the property of Lancaster Maloney Martin Limited and must not be reproduced in whole or in part without their written permission. Copyright is reserved. © This drawing must not be scaled. The Contractor is to report all dimensional discrepancies & errors to the Contract Administrator prior to commencing construction. It is essential that this drawing is read in conjunction with the specification and all works identified included for.

NOTES

EXTERNAL MATERIALS:

External Walls - 1bslock 'Emra' clay facing brickwork with rendered blockwork panels, finished in Blue to match adjacent School block.

Roof - General Membrane built-up elastomeric felt roofing system with a dark grey mineral finish

Windows - Colour coated uPVC windows finished in Grey to match existing adjacent School block.

Doors - Polyester powder coated aluminium doors finished in Grey to match existing adjacent School block.

Fascia/Soffit Boards - Polyester powder coated aluminium fascia and soffit boards finished in Grey to match existing adjacent School block.

Rev	Date	Comments	By

STATUS
PLANNING ISSUE

Client
The Board of Governors
Loreto High School, Chorlton

Project Title
Inclusion Unit

Drawing Title
Proposed Elevations

Scale 1:100@A1	Drawn by MAB	Date February 2023
Job no. 2301/59	Drawing no. P05	Revision no. N/A