


THE BUILDER MUST CHECK THE SITE AND THE APPROVED DRAWINGS BEFORE COMMENCING THE WORKS AND MUST TAKE ANY WORKING MEASUREMENTS AS NECESSARY.ANY DISCREPANCY IN THE DRAWING MUST BE REPORTED TO THE CLIENT .

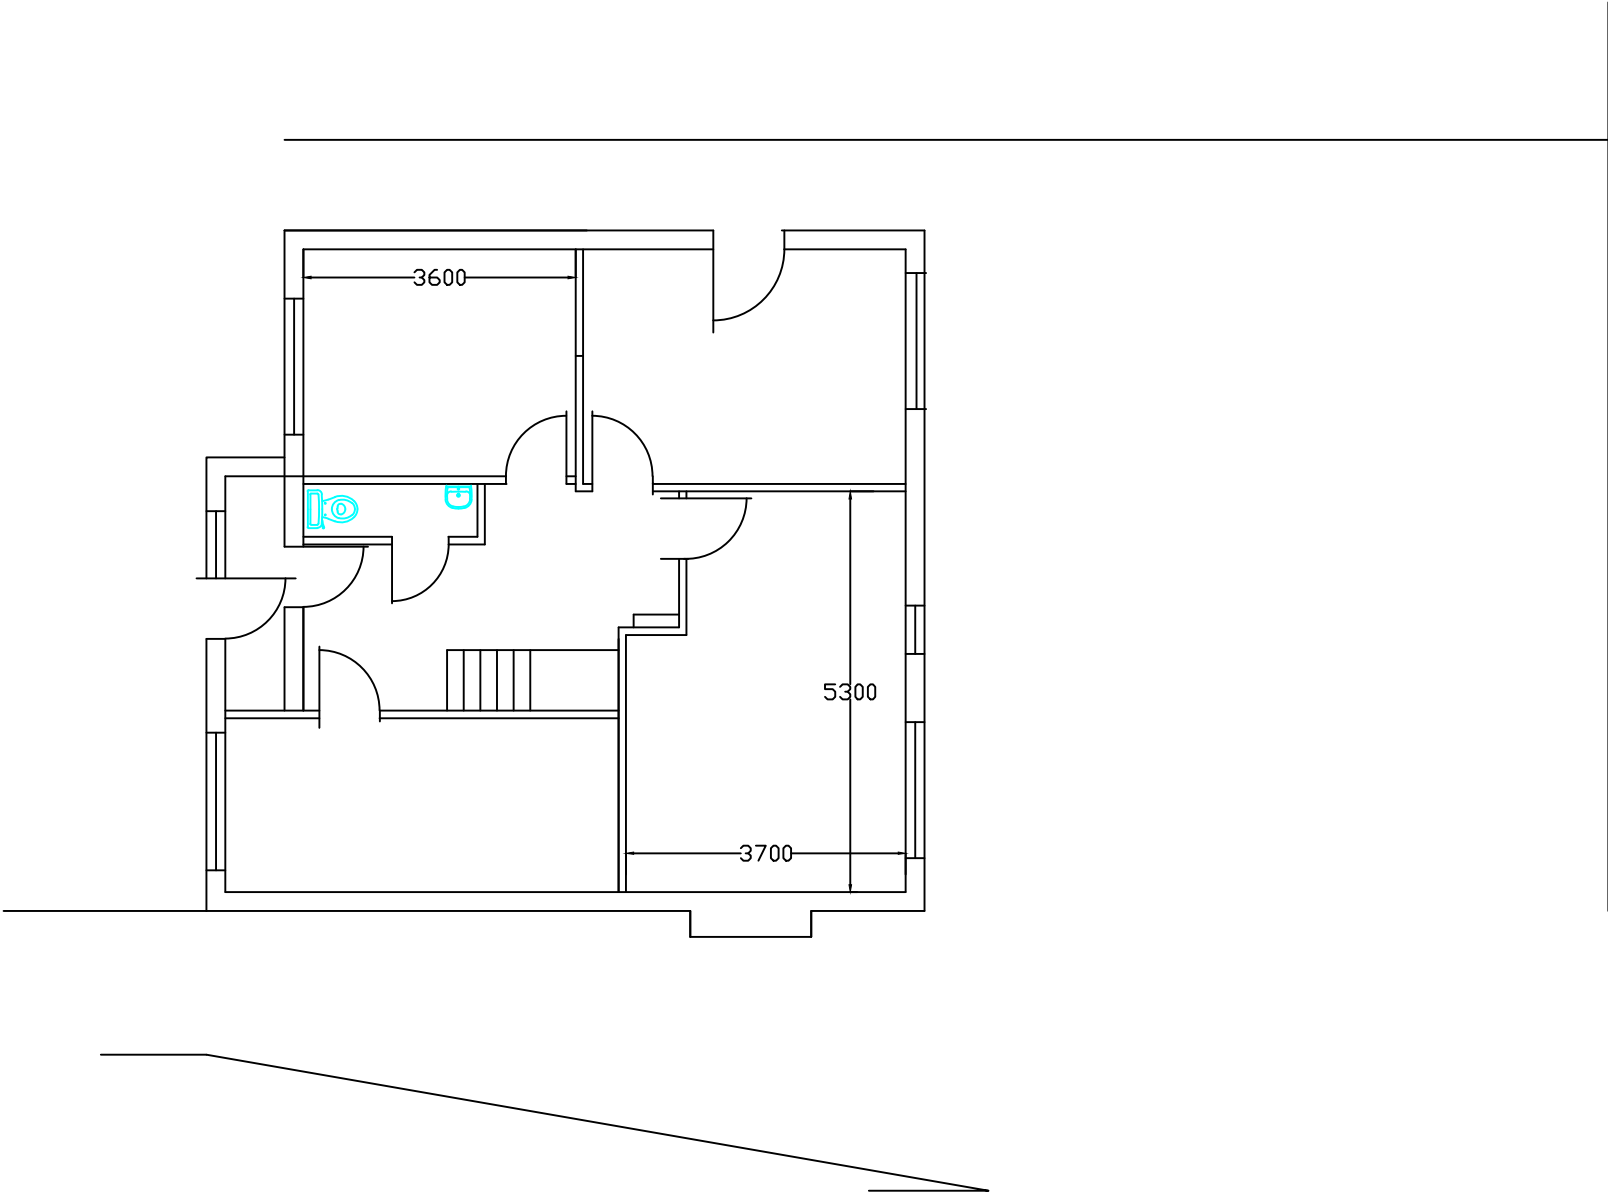

H S H

Engineering Design Services Ltd
428 Cheetham Hill Road Cheetham Manchester
M8 9LE. UK 01617956385,07940197 333

project title

Proposed single storey extension to create habitable rooms.

client

Mr & Mrs Mohammed Rafiq & Mrs Khalida Pasta

dwg. title

Site Layout Plan

dwg.no.

01

sheet no.

scale.

1:100 @ A3

job no.

7 Tahir Close Crumpsall M8 0GL

drawn by.

checked by.

approved by.

date

TZ

Feb 2023