


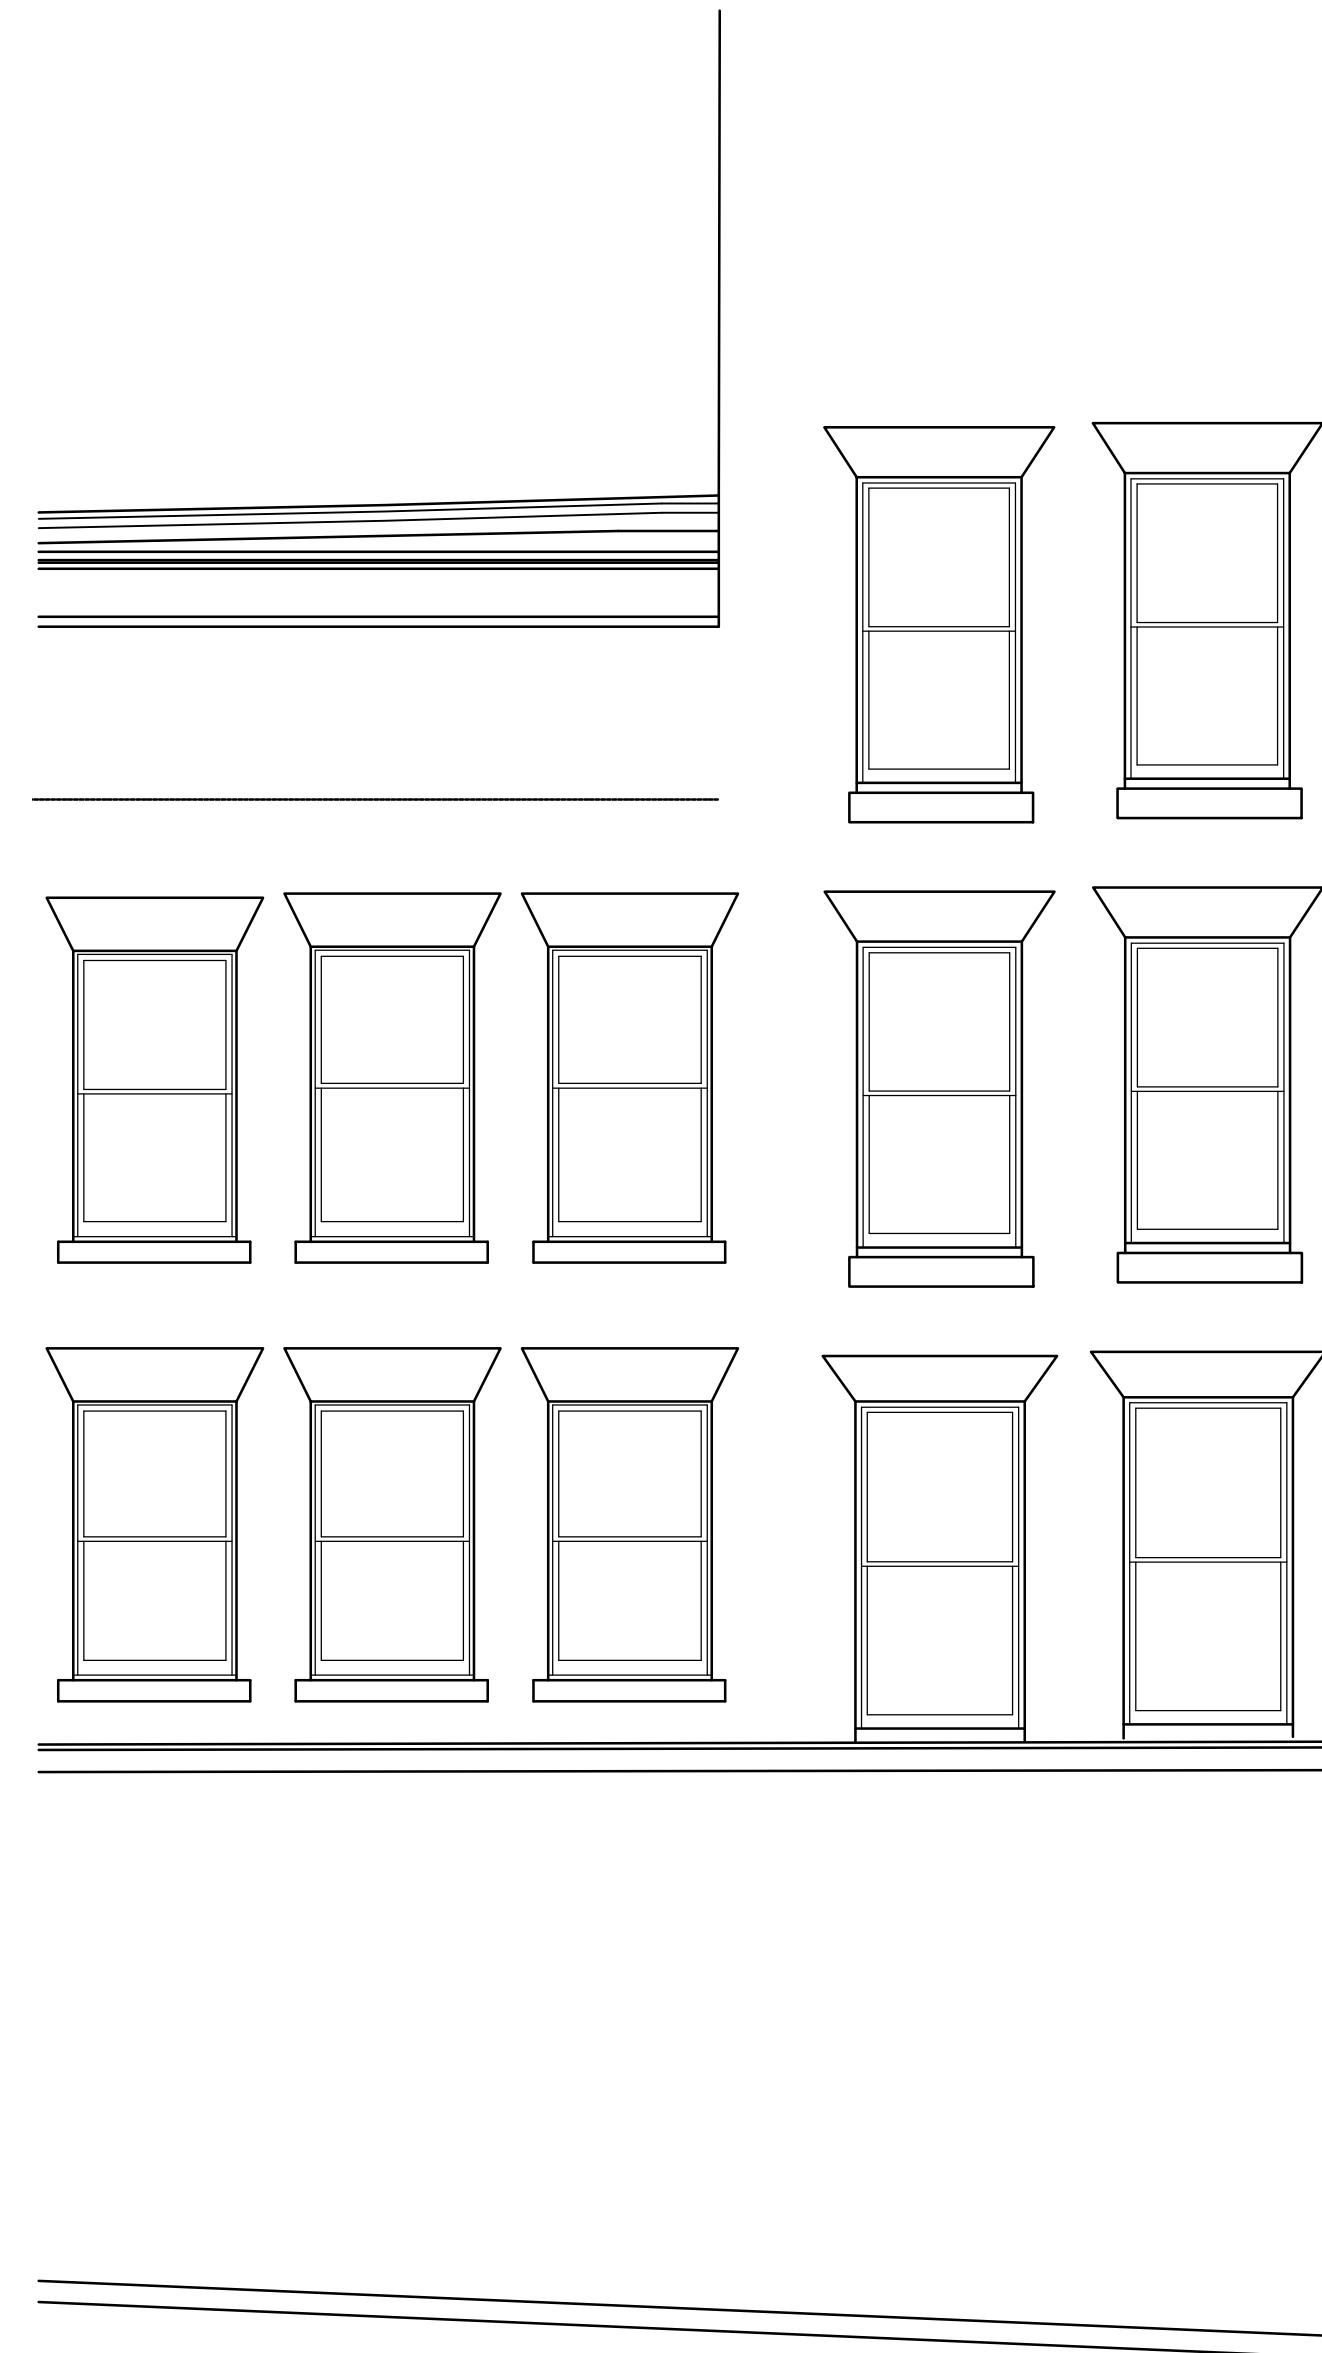

EXISTING SHOPFRONT ELEVATION (1:50)



EXISTING SIDE ELEVATION (1:50)

82-84 MARKET STREET
MANCHESTER
M4 1PD

