


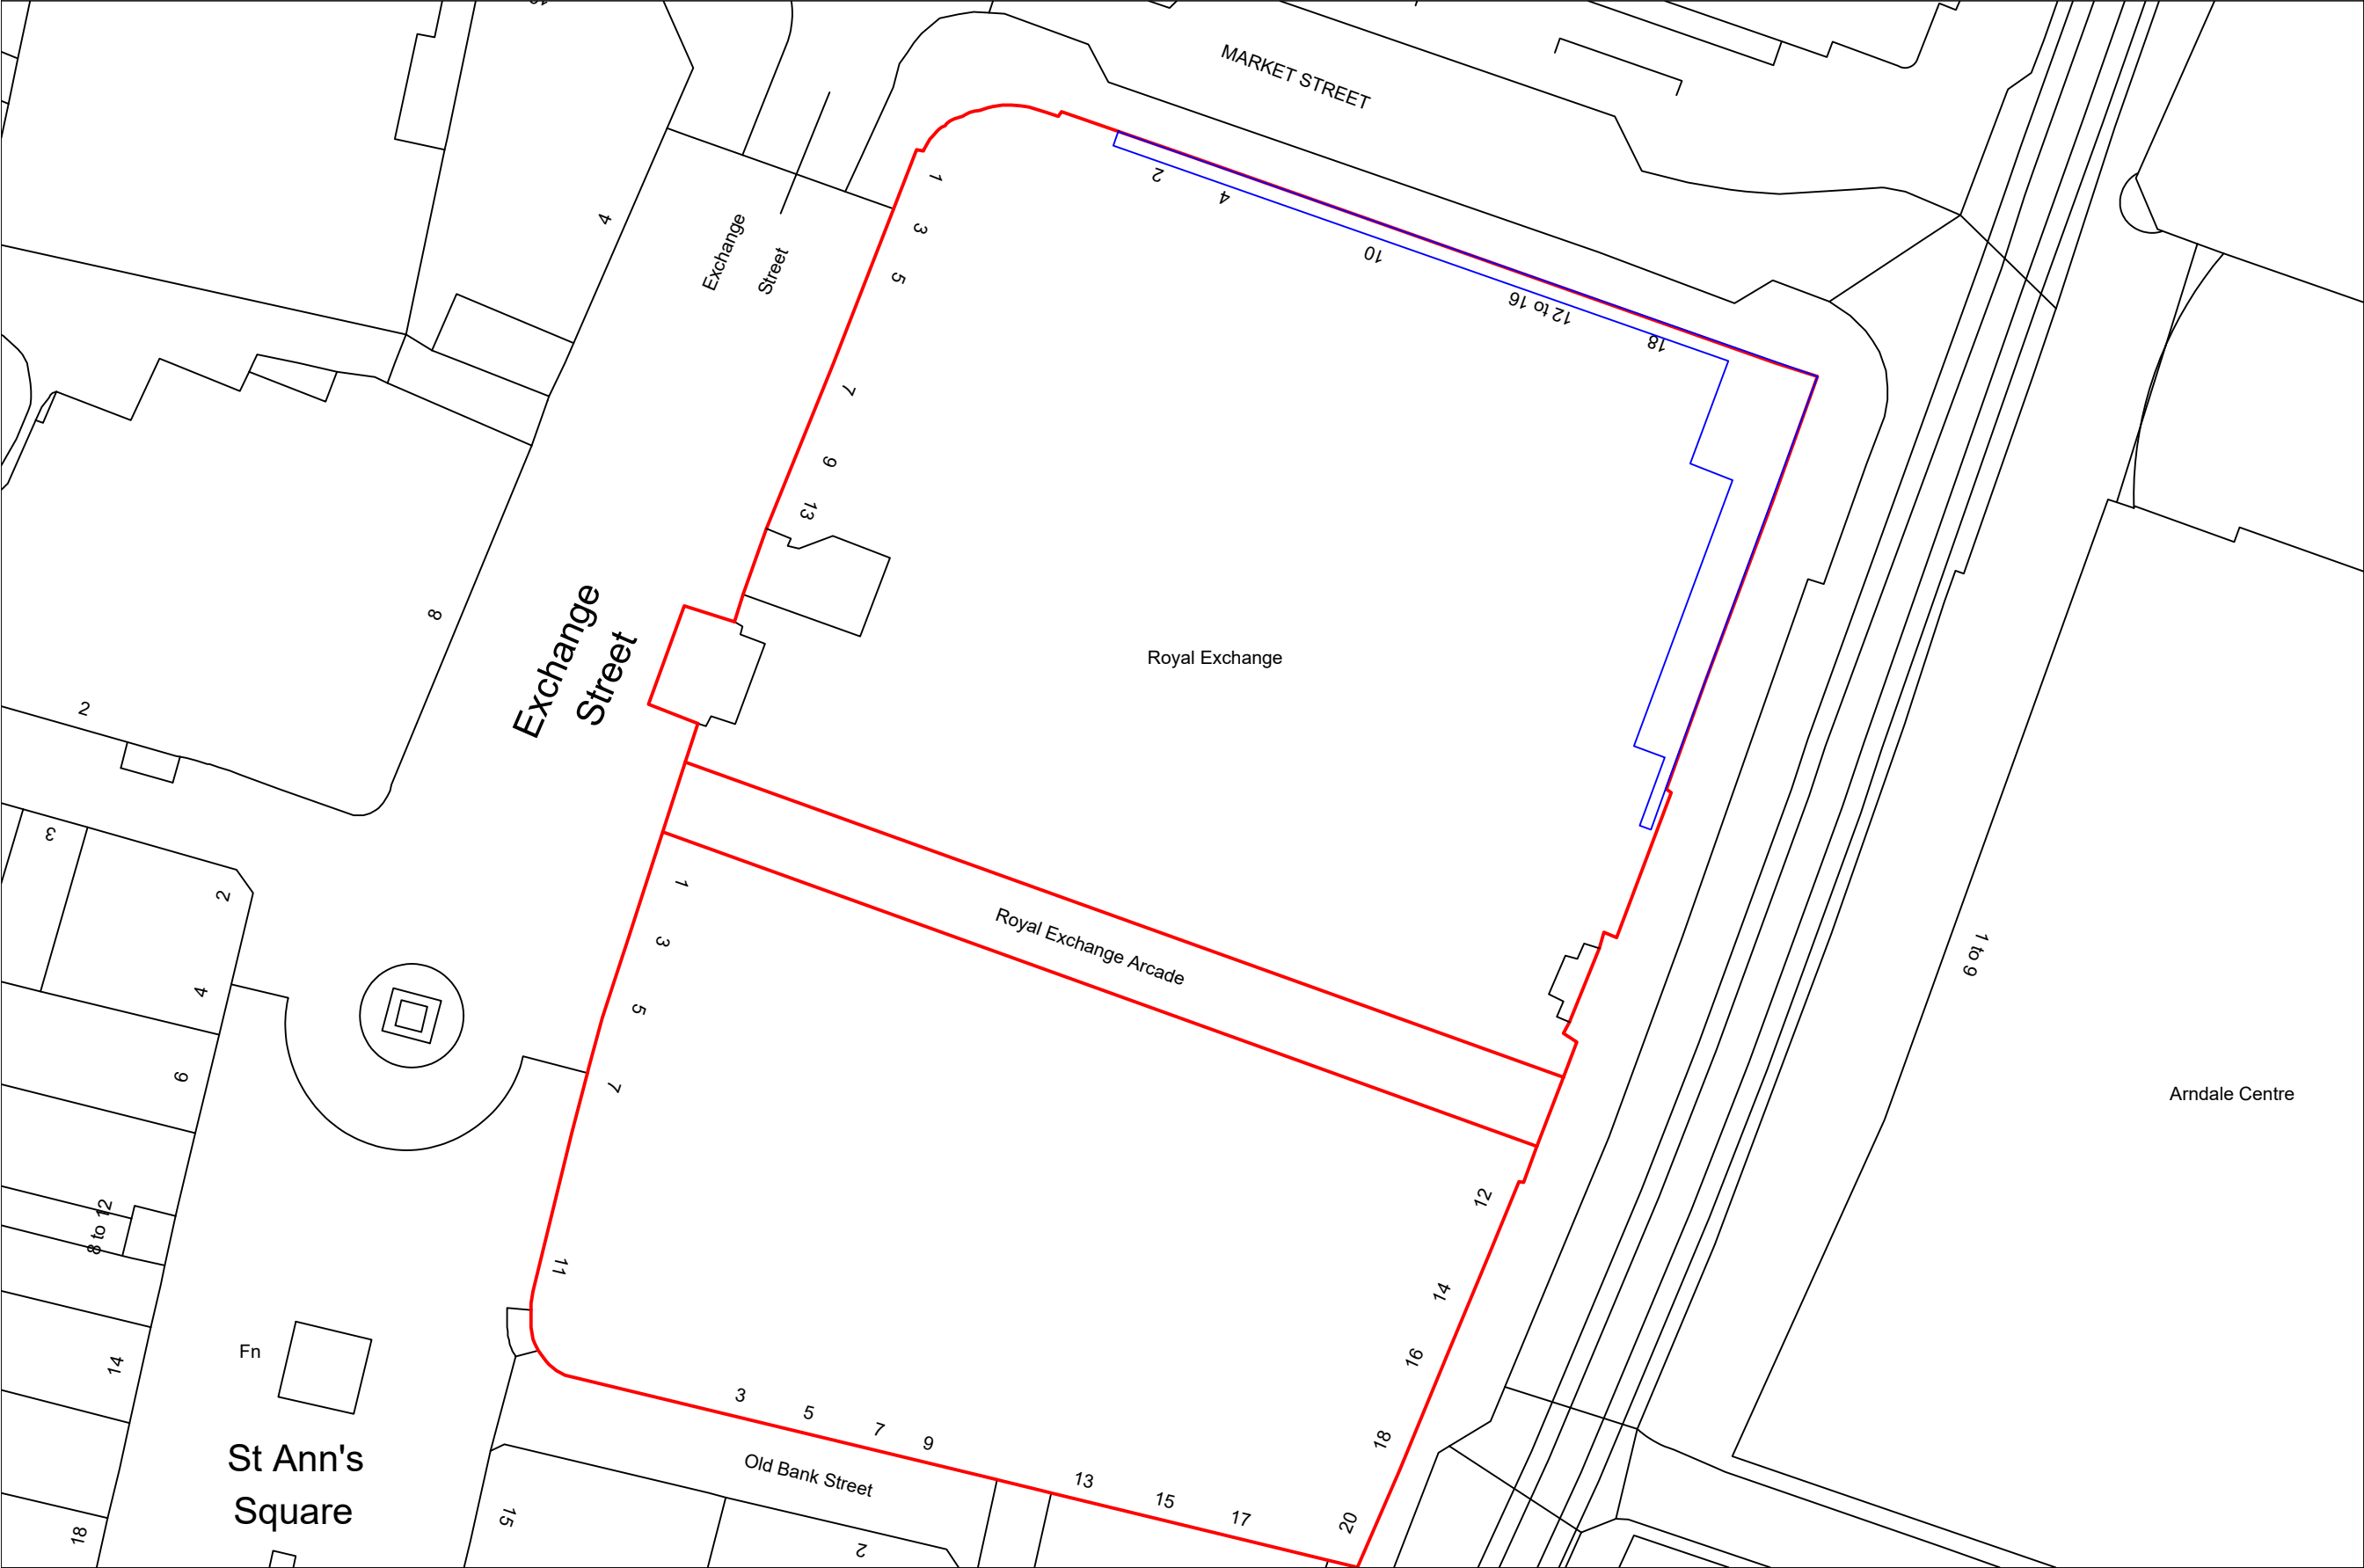

This drawing is Copyright © of Avison Young Limited.

**DO NOT SCALE THIS DRAWING.**  
All dimensions to be checked on site.  
Drawing to be read in conjunction with any specifications, schedules and Consultants drawings and details.  
This drawing has been produced for the client for the project on the site shown. It was prepared for a purpose agreed with the client and will have a commensurate degree of accuracy.  
It is not a record "As Built". This drawing is not intended for use by any other person or for any other purpose than that specified here. Avison Young accept no liability if this drawing is used by any other person for any other purpose.

**Notes**

| Rev | Description | By | Chk | Date |
|-----|-------------|----|-----|------|
|-----|-------------|----|-----|------|

A3  
Final



08449 02 03 04  
Norfolk House,  
Norfolk Street,  
Manchester, M2 1DW  
[www.avisonyoung.co.uk](http://www.avisonyoung.co.uk)

Project Name  
Manchester Royal Exchange PPM  
Roof Replacement

Client  
Hines BVK

Drawing Title  
Site Location Plan

| Drawn By | Chk'd by | Scale @ A3 | Date       |
|----------|----------|------------|------------|
| JH       |          | 1:500      | 09/06/2023 |

Project No.  
04B600735

| Drawing No. | Revision |
|-------------|----------|
| 3           | A        |

— The Royal Exchange Manchester

— Roof A Outline

