



FLOOR PLAN TO REMAIN AS EXISTING

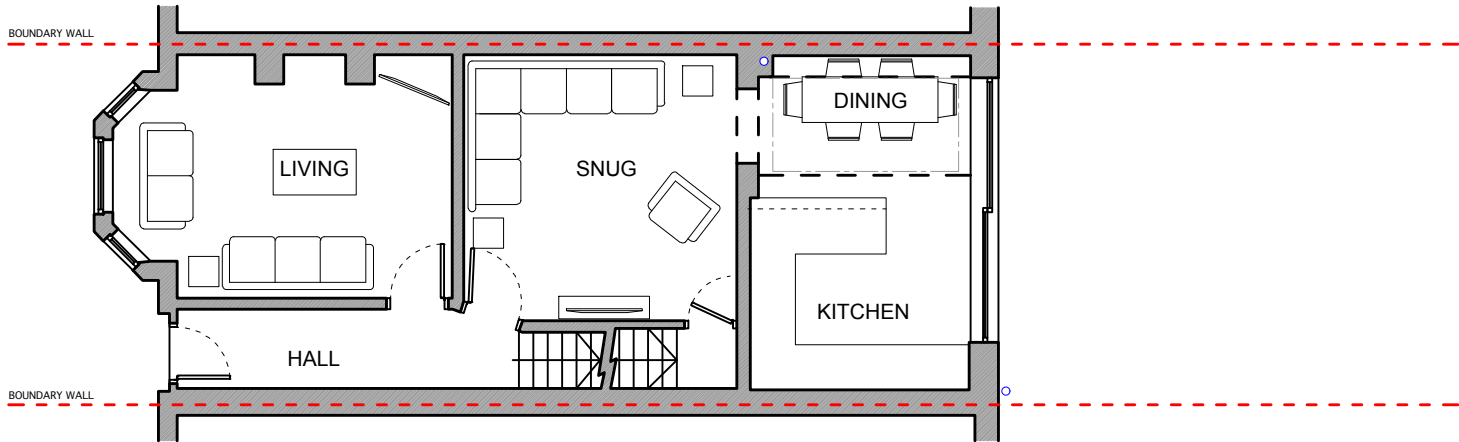


TITLE		
EXISTING GROUND FLOOR PLAN		
DWG.NO.		
2217 - BR - PR - 100		
SCALE	1:100 @ A3	
ISSUE	PLANNING	
DATE	10-03-2023	
REVISION	JOB NO.	
02	2217	
NOTES		
Rev	Date	Description
00	24/01/23	Issue to Client
01	31/01/23	Issue to Client
02	20/03/23	Issue to PLANNING



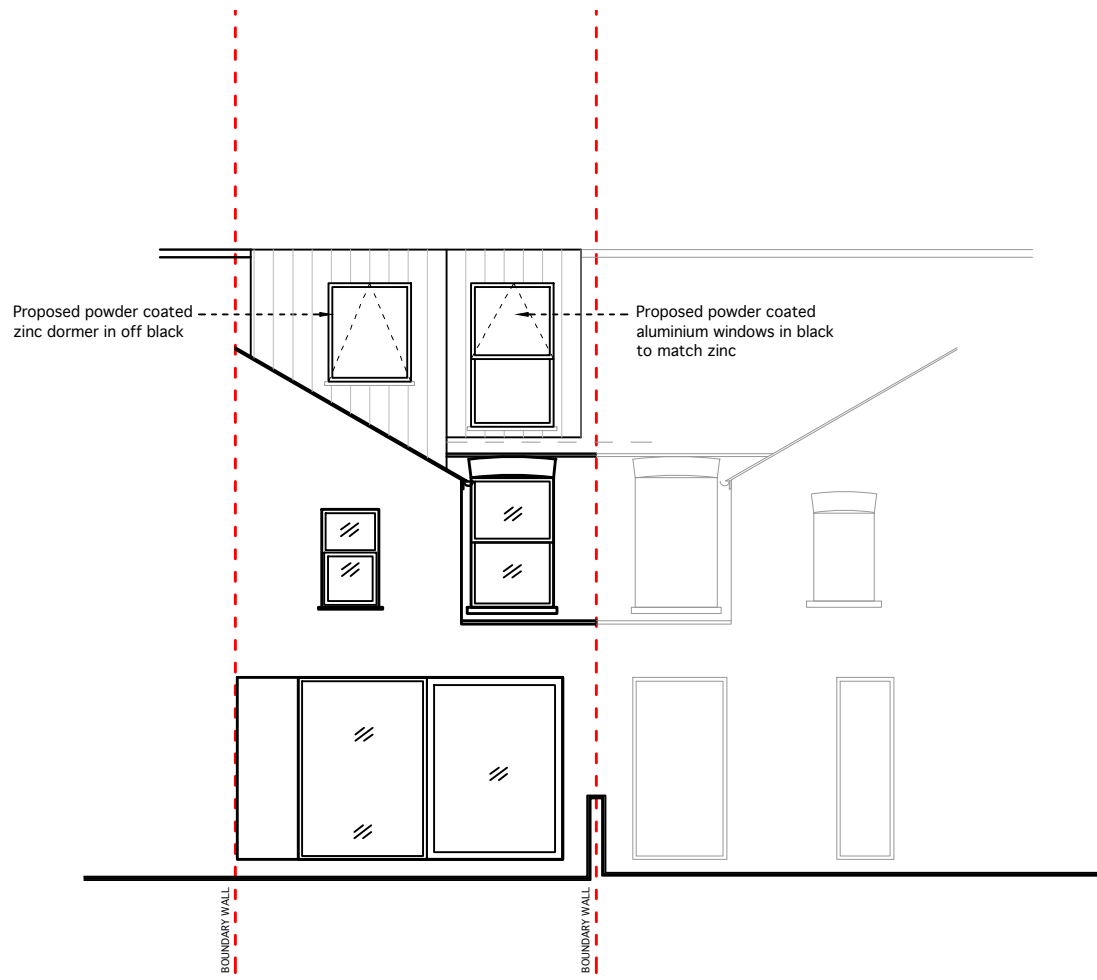

TITLE		
PROPOSED FRONT AND REAR ELEVATIONS		
DWG.NO.		
2217 - BR - PR - 200		
SCALE	1:100 @ A3	
ISSUE	PLANNING	
DATE	10-03-2023	
REVISION	JOB NO.	
02	2217	
NOTES		
Rev	Date	Description
00	24/01/23	Issue to Client
01	31/01/23	Issue to Client
02	20/03/23	Issue to PLANNING
	</	

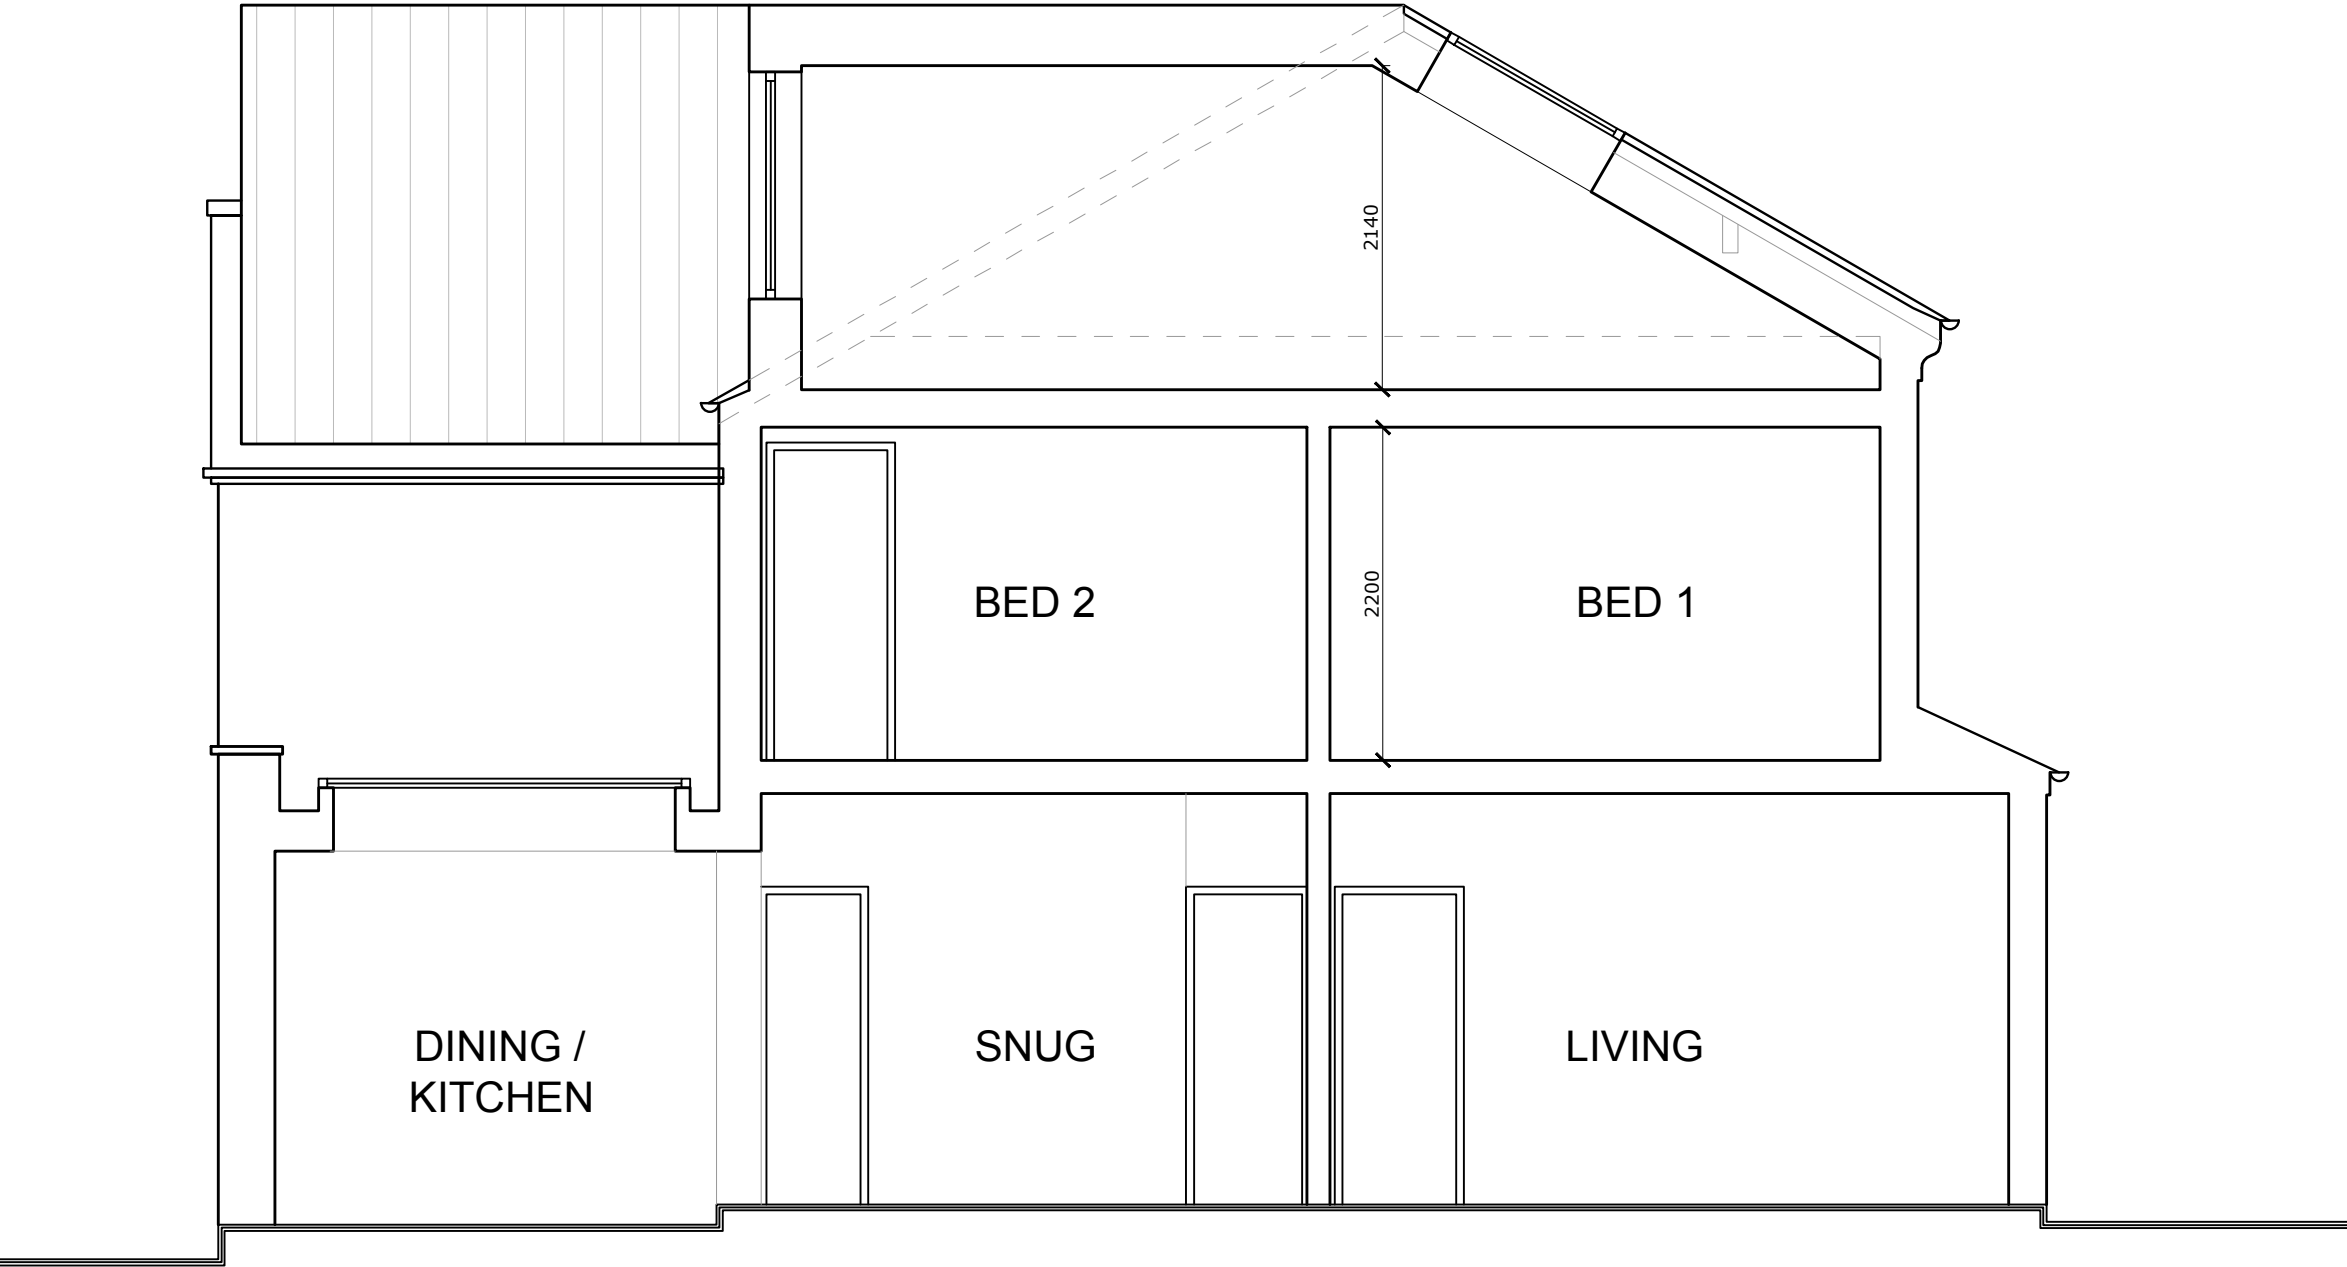

TITLE		
PROPOSED SECTION A-A		
DWG.NO.		
2217 - BR - PR - 300		
SCALE	1:50 @ A3	
ISSUE	PLANNING	
DATE	10-03-2023	
REVISION	JOB NO.	
02	2217	
NOTES		
Rev	Date	Description
00	24/01/23	Issue to Client
01	31/01/23	Issue to Client
02	20/03/23	Issue to PLANNING

