


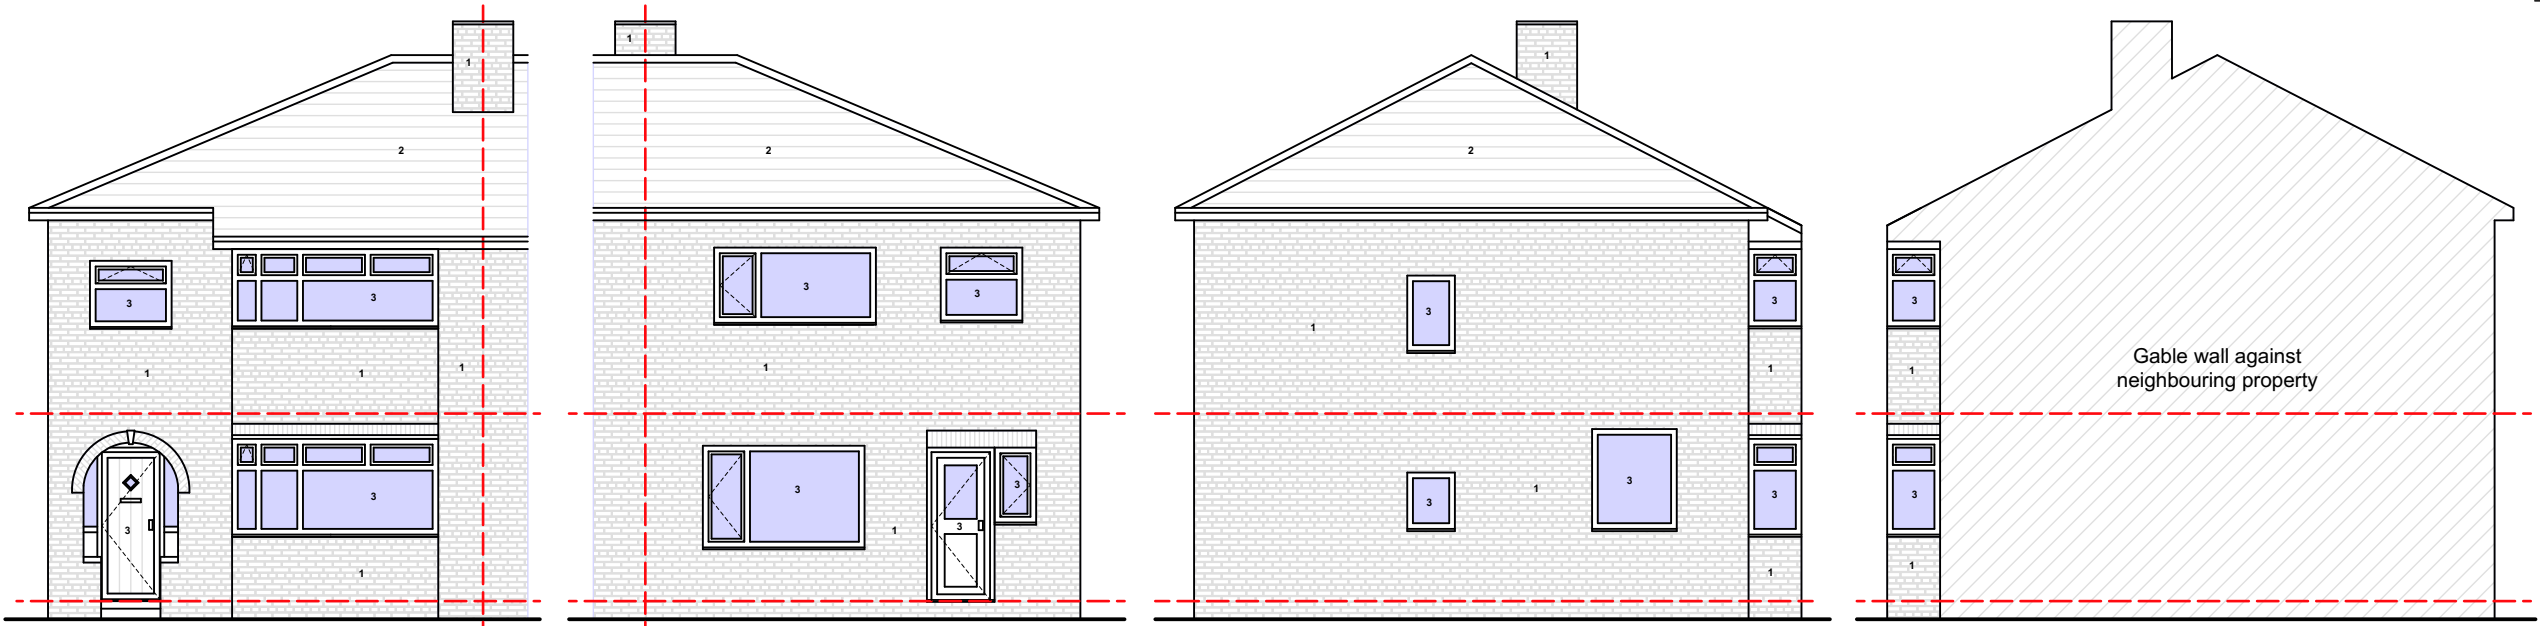


EXISTING GA FRONT
ELEVATION

EXISTING GA REAR
ELEVATION


EXISTING GA SIDE
ELEVATION 1

EXISTING GA SIDE
ELEVATION 2


PROPOSED
GA FRONT
ELEVATION

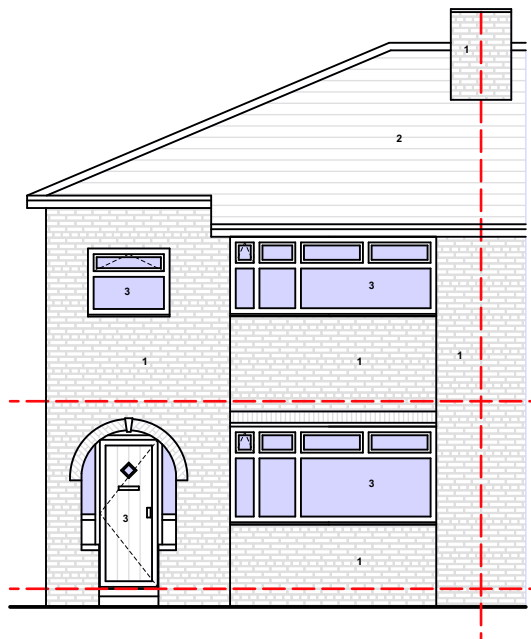


PROPOSED
GA SIDE
ELEVATION 1

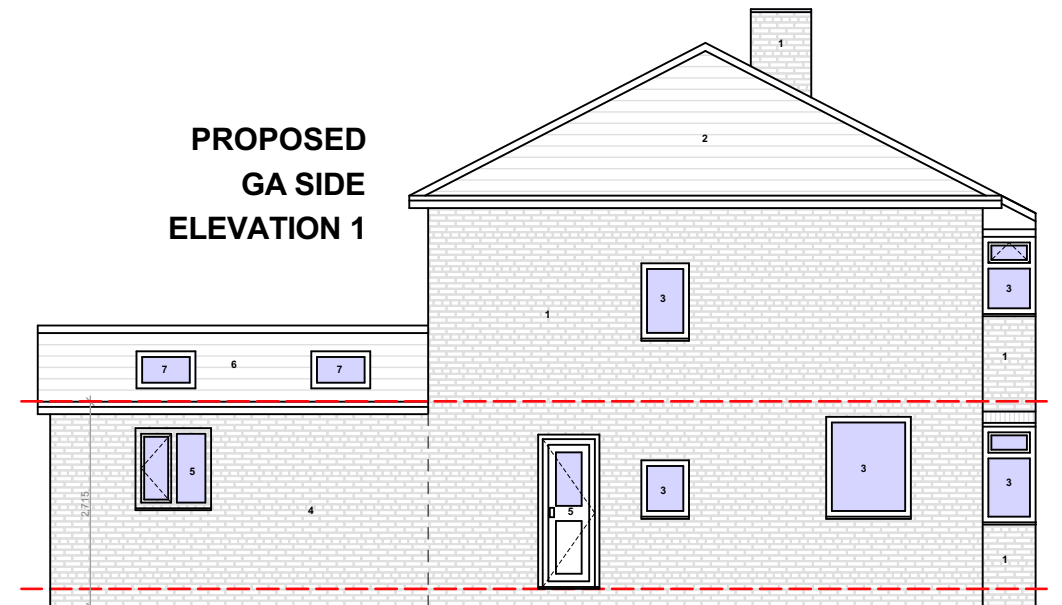

PROPOSED
GA REAR
ELEVATION

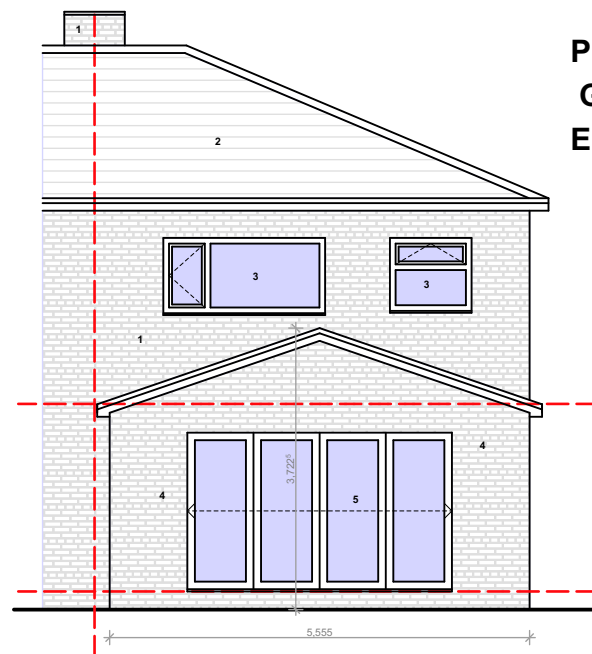

PROPOSED
GA SIDE
ELEVATION 2

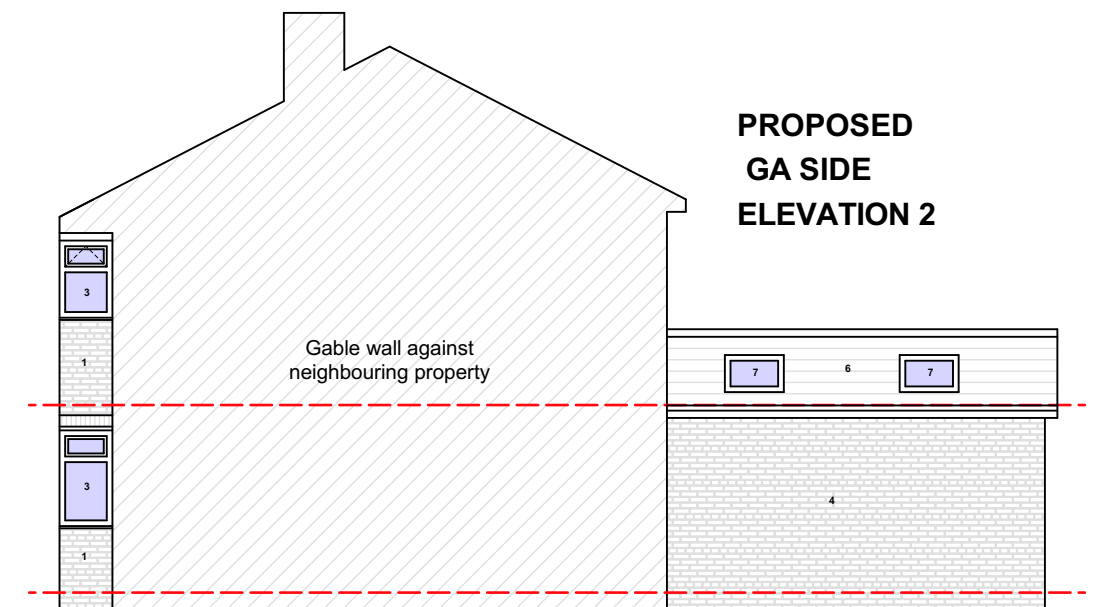

notes

This drawing is subject to a detailed building and site survey, therefore no guarantee of its accuracy can be given. This drawing has been draughted in accordance with the clients design requirements. All areas are approximate and are subject to a detailed building and site survey and further design development. All dimensions should be checked prior to commencement of construction on site. Measurements should not be taken off the drawing.

All dimensions shown are in millimetres (mm).

Text Key

1. Existing facing brickwork
2. Existing slate roof tiles
3. Existing uPVC door/window
4. Proposed facing brickwork
5. Proposed uPVC door/window
6. Proposed plain grey roof tiles
7. Proposed skylight

PL0 Planning Issue

17.04.23

revisions



NADA Architects Ltd
169 Kingsway
Burnage
Manchester
M19 2ND
Mob: 07974 735527
E: ahmed@nadaarchitects.com
W: www.nadaarchitects.com

D - design PL - planning PT - pre-tender
T - tender P - preliminary
C - construction R - record

KAMRAN AZAM

SINGLE STOREY EXTENSION
88 BROAD OAK LANE,
MANCHESTER, M20 5GG

EXISTING & PROPOSED GA
ELEVATIONS

scale 1:100 @ A3 date 17.04.23 drawn MI checked AC

job no (category) dwg no revision

23-1138 (02)001 PL0

Drawing measurements shall not be obtained by scaling. Verify all dims prior to construction. Immediately report any discrepancies on this drawing to Architect. This drawing shall be read in conjunction with associated specifications and related consultant's documents.

PLANNING