


Appendix 1

Programme

Phase 3 & Plot D
Planning Programme

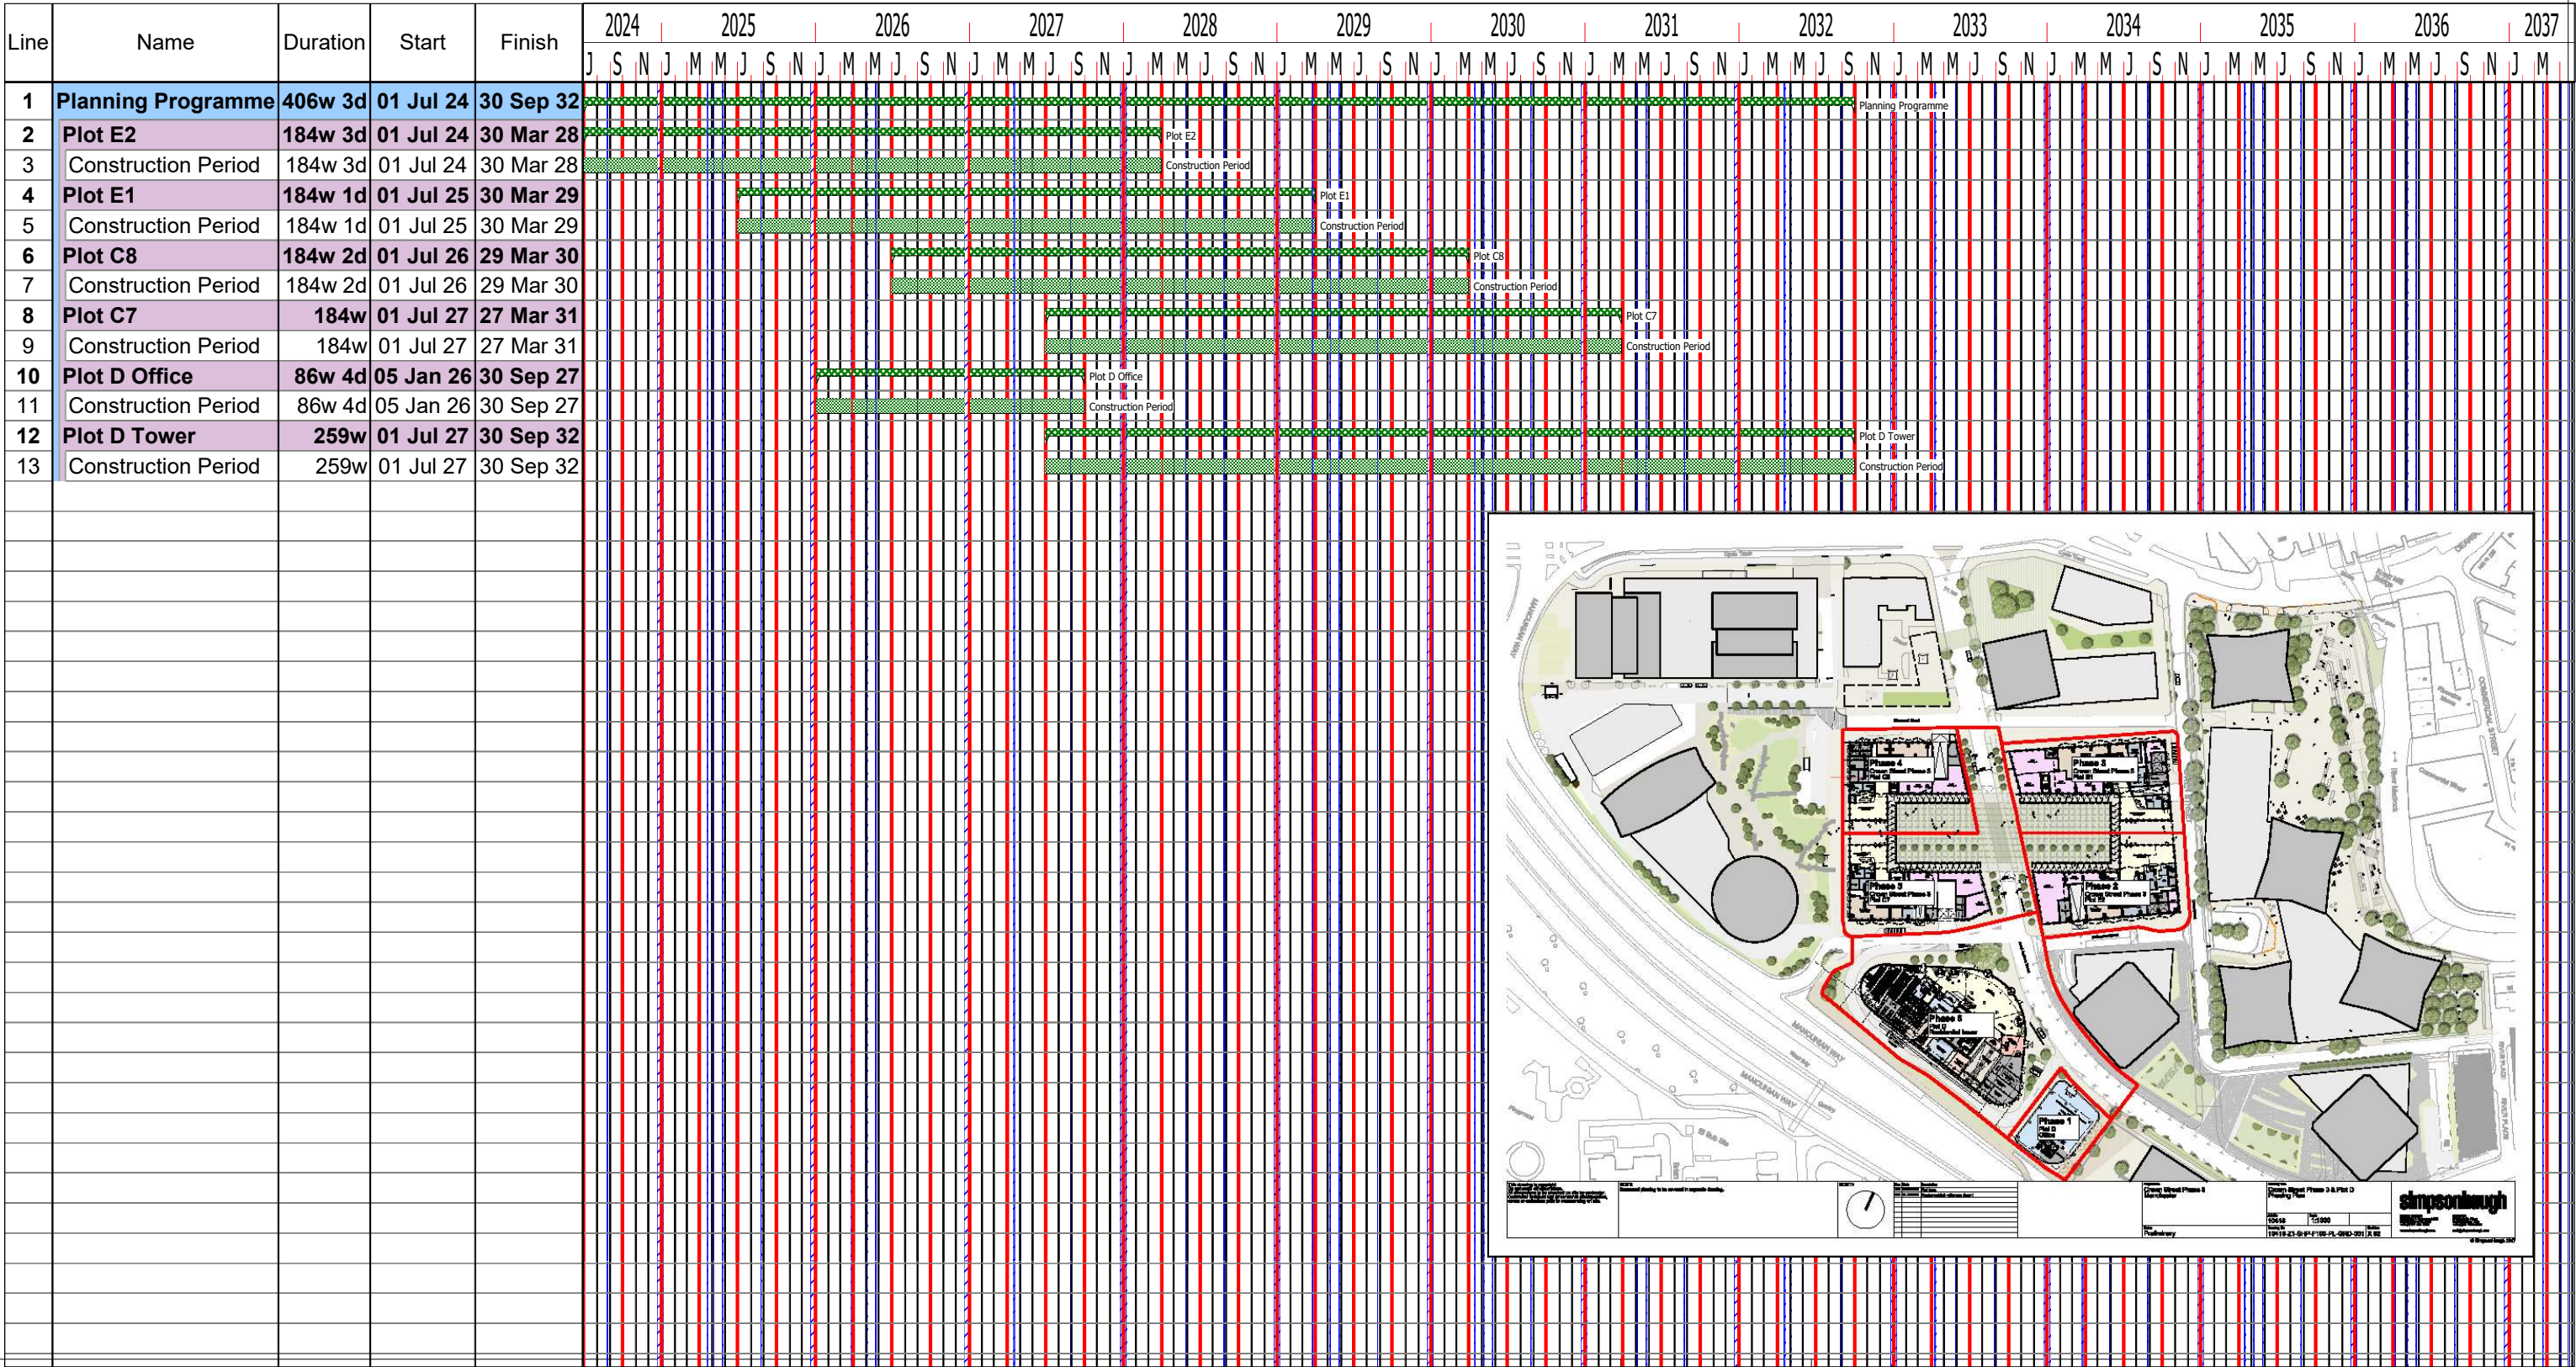

STATUS Pete Mills
DRAWN BY Phil Tolley
PRINTED 31/01/2023; 09:59:12

PROJECT TITLE	Phase 3 & Plot D	
PROGRAMME TITLE	Planning Programme	
FILTER TITLE		
PROGRAMME NUM	RBL_PH3/D_02	
REVISION NUM	02	REVISION DATE 31/01/2023
SOURCE FILE		