



Prunus serrulata 'Sunset Boulevard'

Glass House - Back Turners Street - Planting Schedule						
Code	Name	Pots	Girth	Height	Total	Comments
BE	Prunus serrulata 'Sunset Boulevard'	RB	14-16	300-350	1	1.8m min Clear Stem

Planting Notes


1. Tree procurement, planting and management shall be in accordance with BS 8545:2014 Trees: from Nursery to independence in the landscape Recommendations. All other plants shall be handled in accordance with 'Planting Handling', the booklet published by the Committee for Plant Supply and Establishment (CPSE). The Contractor shall comply with clauses 3 & 4 of the above booklet (obtained from horticulture Trades Association, 19 High Street, Theale, Reading, Berks RG7 5H) which refers to the receipt, unloading and temporary storage of plants.
2. Plants shall be first class examples of their species or variety, free from all pest & diseases, with good fibrous root system and materially undamaged (refer to relevant sections of BS3936 Parts 1-4 'Specification of Nursery Stock').
3. All Planting is to be in general compliance with BS4428: 1989 'Code of practice for general landscape operations.
4. Tree Planting:

4i) 14-16cm girth and 12-14cm girth - Trees should be planted in a minimum of 750 x 750 x 750mm planter with weep holes to ensure good drainage. A peat from compost and slow-release tree fertiliser should be incorporated into the back fill material. A Root Rain Metro irrigation pipe should be fitted around the root ball and fixed into place above soil level. Trees to be secured with double timber stakes and timber cross bar with rubber tree ties.
5. Finishing Beds:

5i) The finished surface of the bed should be free from weeds, stones or rubble and the surface of the soil cultivated to level out ay clumps, mounds or depressions.

5ii) When planted all shrub beds are to be mulched with 50mm depth of composted bark mulch.

5iii) The beds should be maintained, weed free and the beds topped up annually with bark mulch as required.
6. Watering, water all plants and trees on the same day of planting and thereafter as necessary (min once/week) in period of drought to ensure the establishment of the plants during the 12 months defects period.
7. Weeding, all shrub beds to be maintained weed free by regularly hand weeding the beds and spot treating any prolific weeds with a glyphosate based weed killer. Maintaining the bark mulch will also help to reduce weed growth.
8. The contractor must ascertain himself/herself of the exact location of underground services prior to carrying out any digging on site.

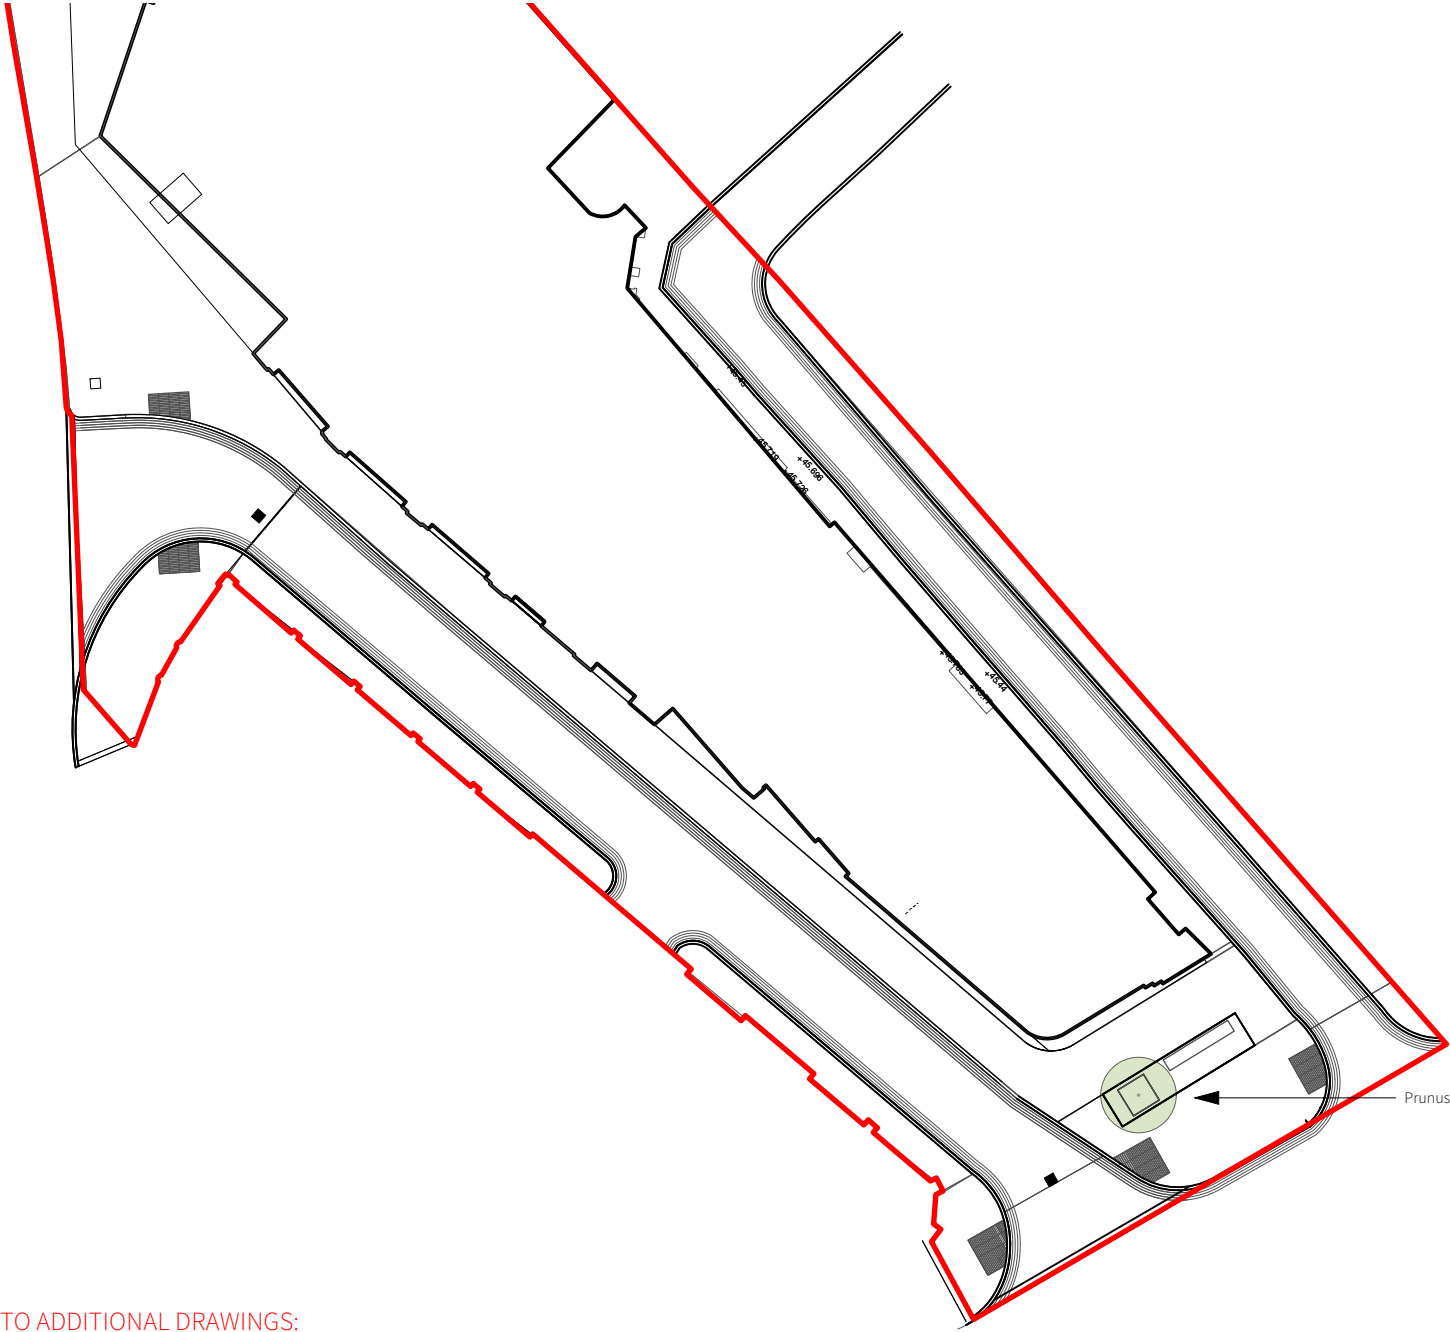

PLEASE REFER TO ADDITIONAL DRAWINGS:
BTS - TREE PIT DETAILS 1143-WRI-XX-XX-DR-L-5003



					WRIGHT LANDSCAPES LIMITED	
					E: info@wrightlandscapes.co.uk W: www.wrightlandscapes.co.uk T: 01244 541959	
					CLIENT Domis Construction	
					PROJECT Glassworks - Back Turners Street	
					DRAWING Tree Strategy	
					DATE 28/06/2022	SCALE 1:300
					DRAWN NW	SIZE A3
					APPROVED CB	WORKSTAGE S4
					DRAWING NUMBER 1143-WRI-XX-XX-DR-L-2001	SUITABILITY REVISION S5 P04
					No dimensions are to be scaled from this drawing. All dimensions are to be checked on site. Area measurements for indicative purposes only.	
					This drawing is the property of Wright Landscapes Limited. No part of this drawing may be reproduced in any manner without permission from Wright Landscape.	
					© Wright Landscapes Limited	
Revision	Date	Description	Drawn	Approved		
S5-P05	06-04-23	Lower tree spec & added permeable resin	NW	CB		
S5-P04	27-03-23	Planning	NW	CB		
S5-P03	15-03-23	Planning - 1nr tree changed to planted in ground	NW	CB		
S4-P02	21-09-22	Planning	NW	CB		
S4-P01	11-07-22	Planning	NW	CB		