


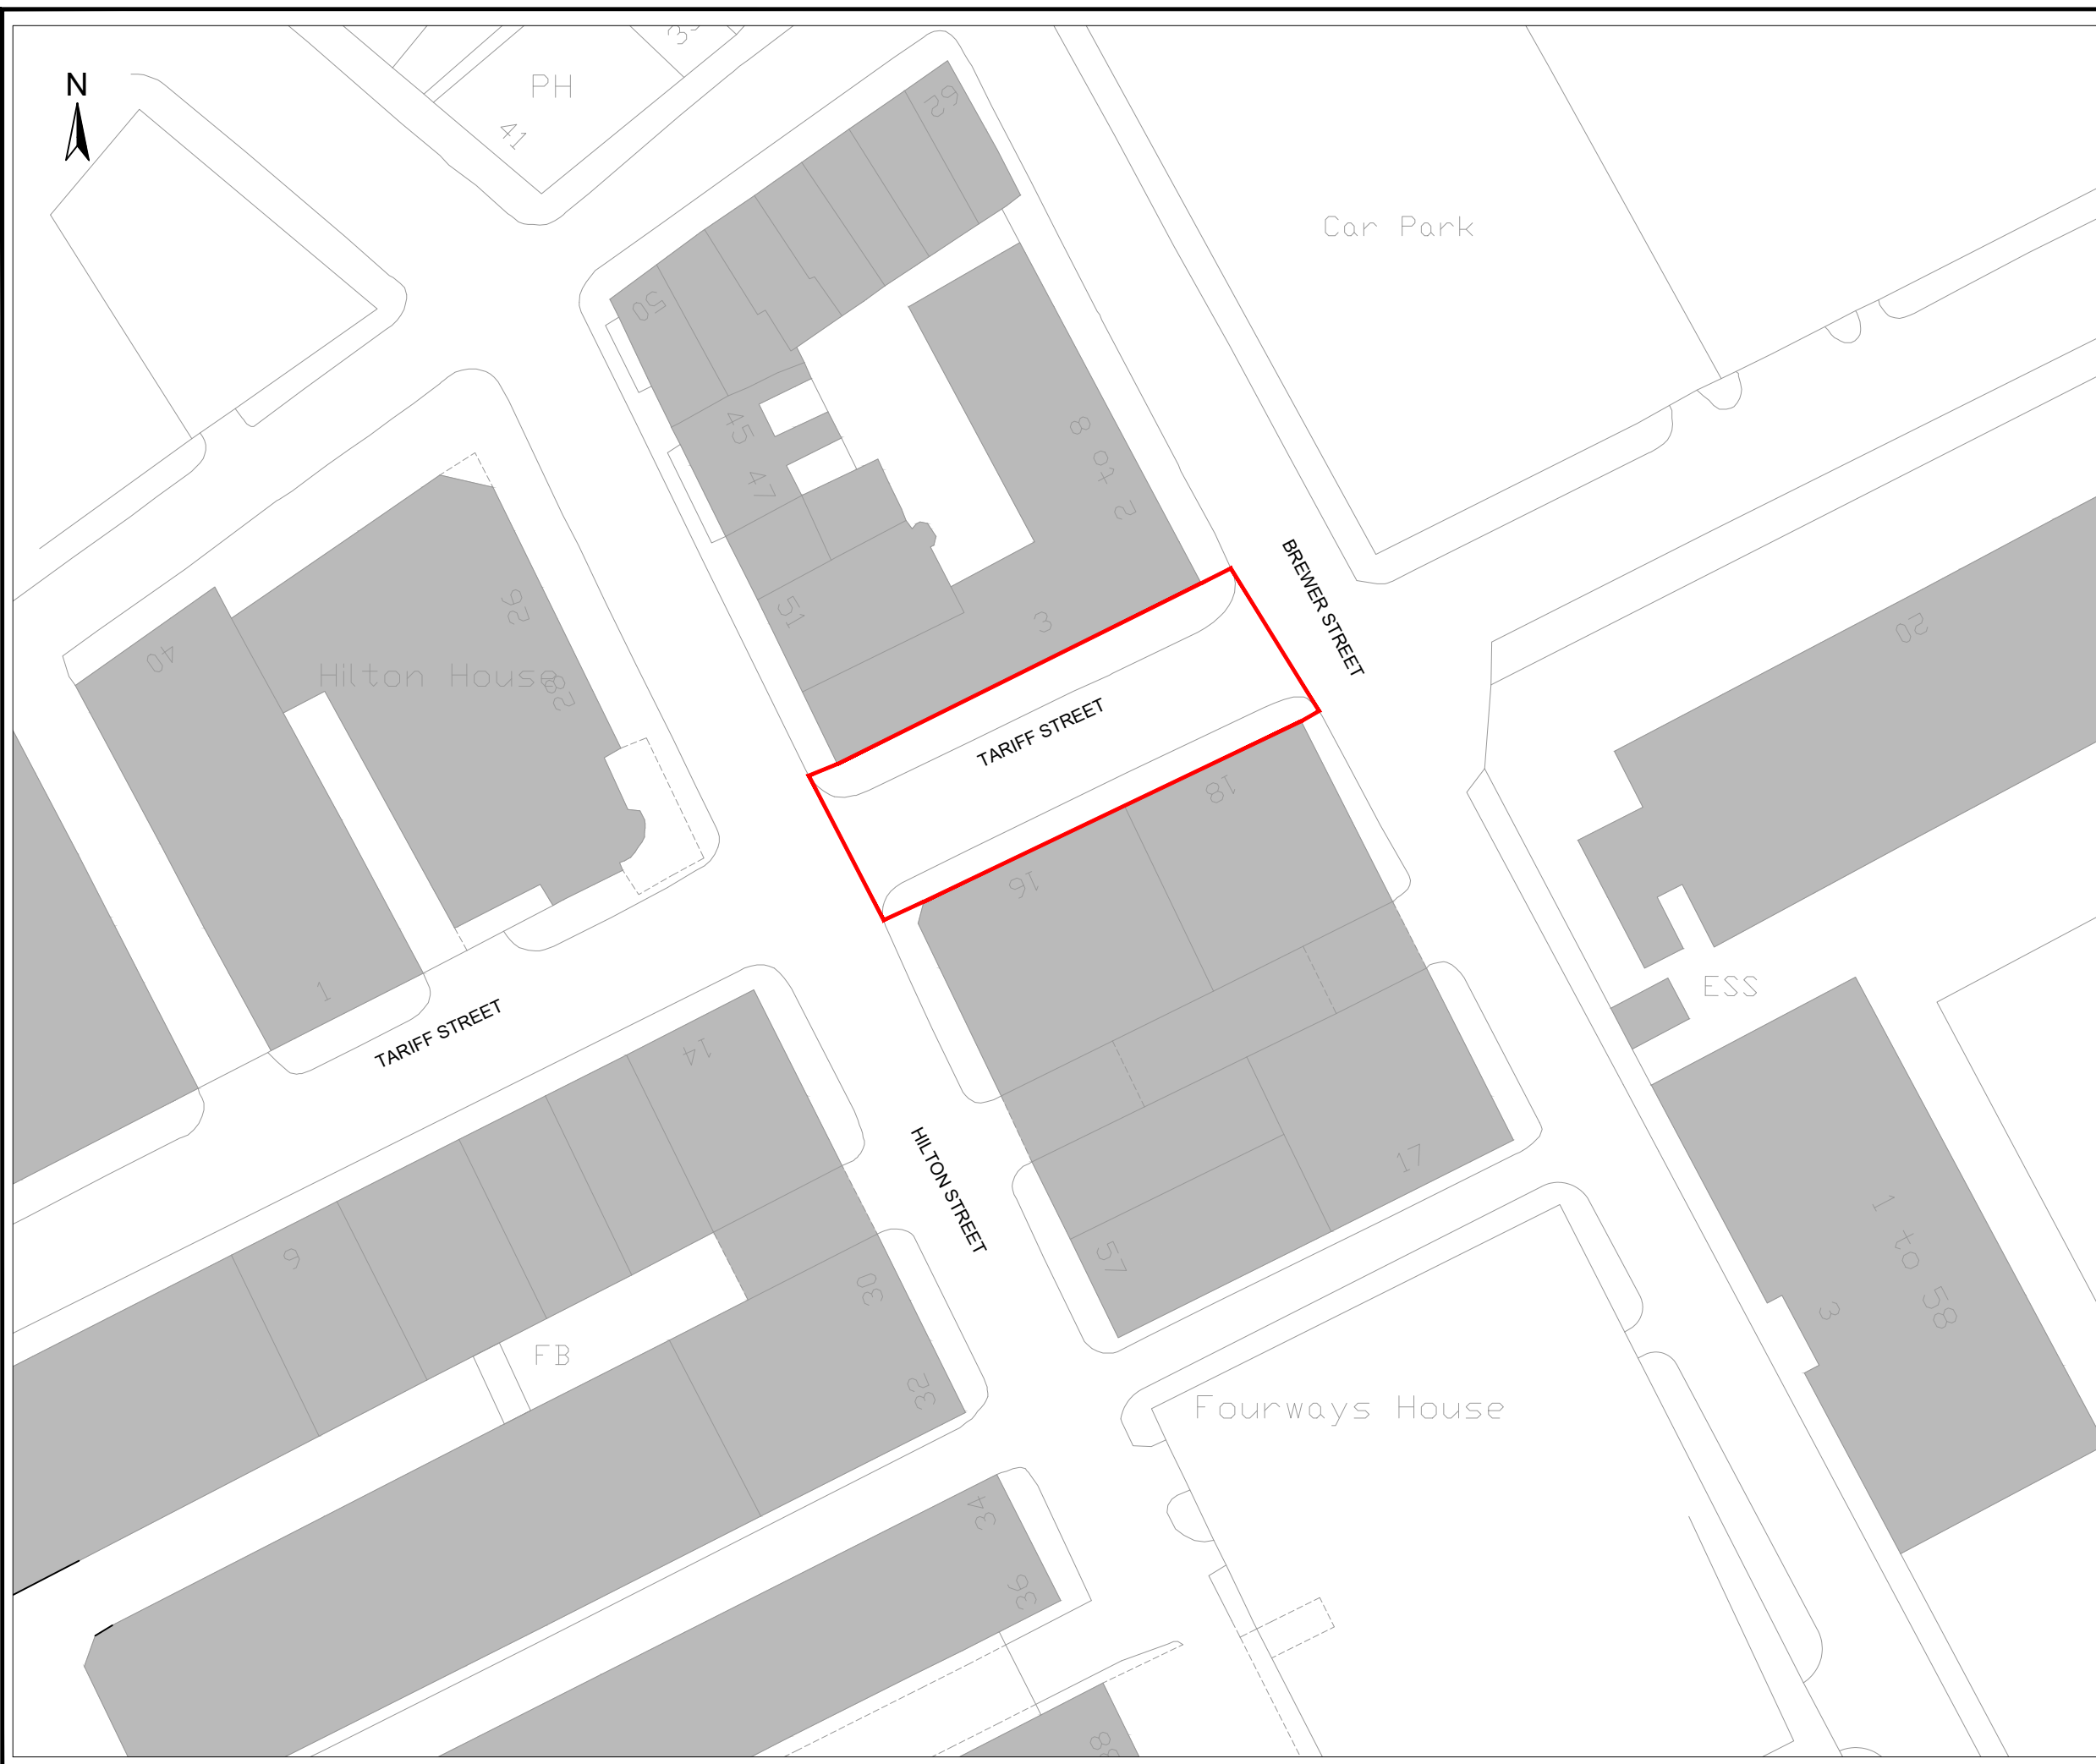

Legend



Site boundary

—	—	—	—	—
Rev.	Date	Amendment	Drawn	Chkd.



Fourways House
57 Hilton Street
Manchester
M1 2EJ

Tel: +44 (0) 161 236 2757
Email: communications@rsk.co.uk
Web: www.rsk.co.uk

	Client
--	--------

Pen & Pencil

Project Title	
---------------	--

Fourways House /
Tariff Street Seating and Dining

Drawing Title

Site Location

Drawn	Date	Checked	Date	Approved	Date
IW	MAR23				

Scale 1:500	Orig Size A3	Dimensions METRES
----------------	-----------------	----------------------

Project No. RSKMAN	Drawing File
-----------------------	--------------

Drawing No. RSKMAN-10-00	Rev. —
-----------------------------	-----------

