



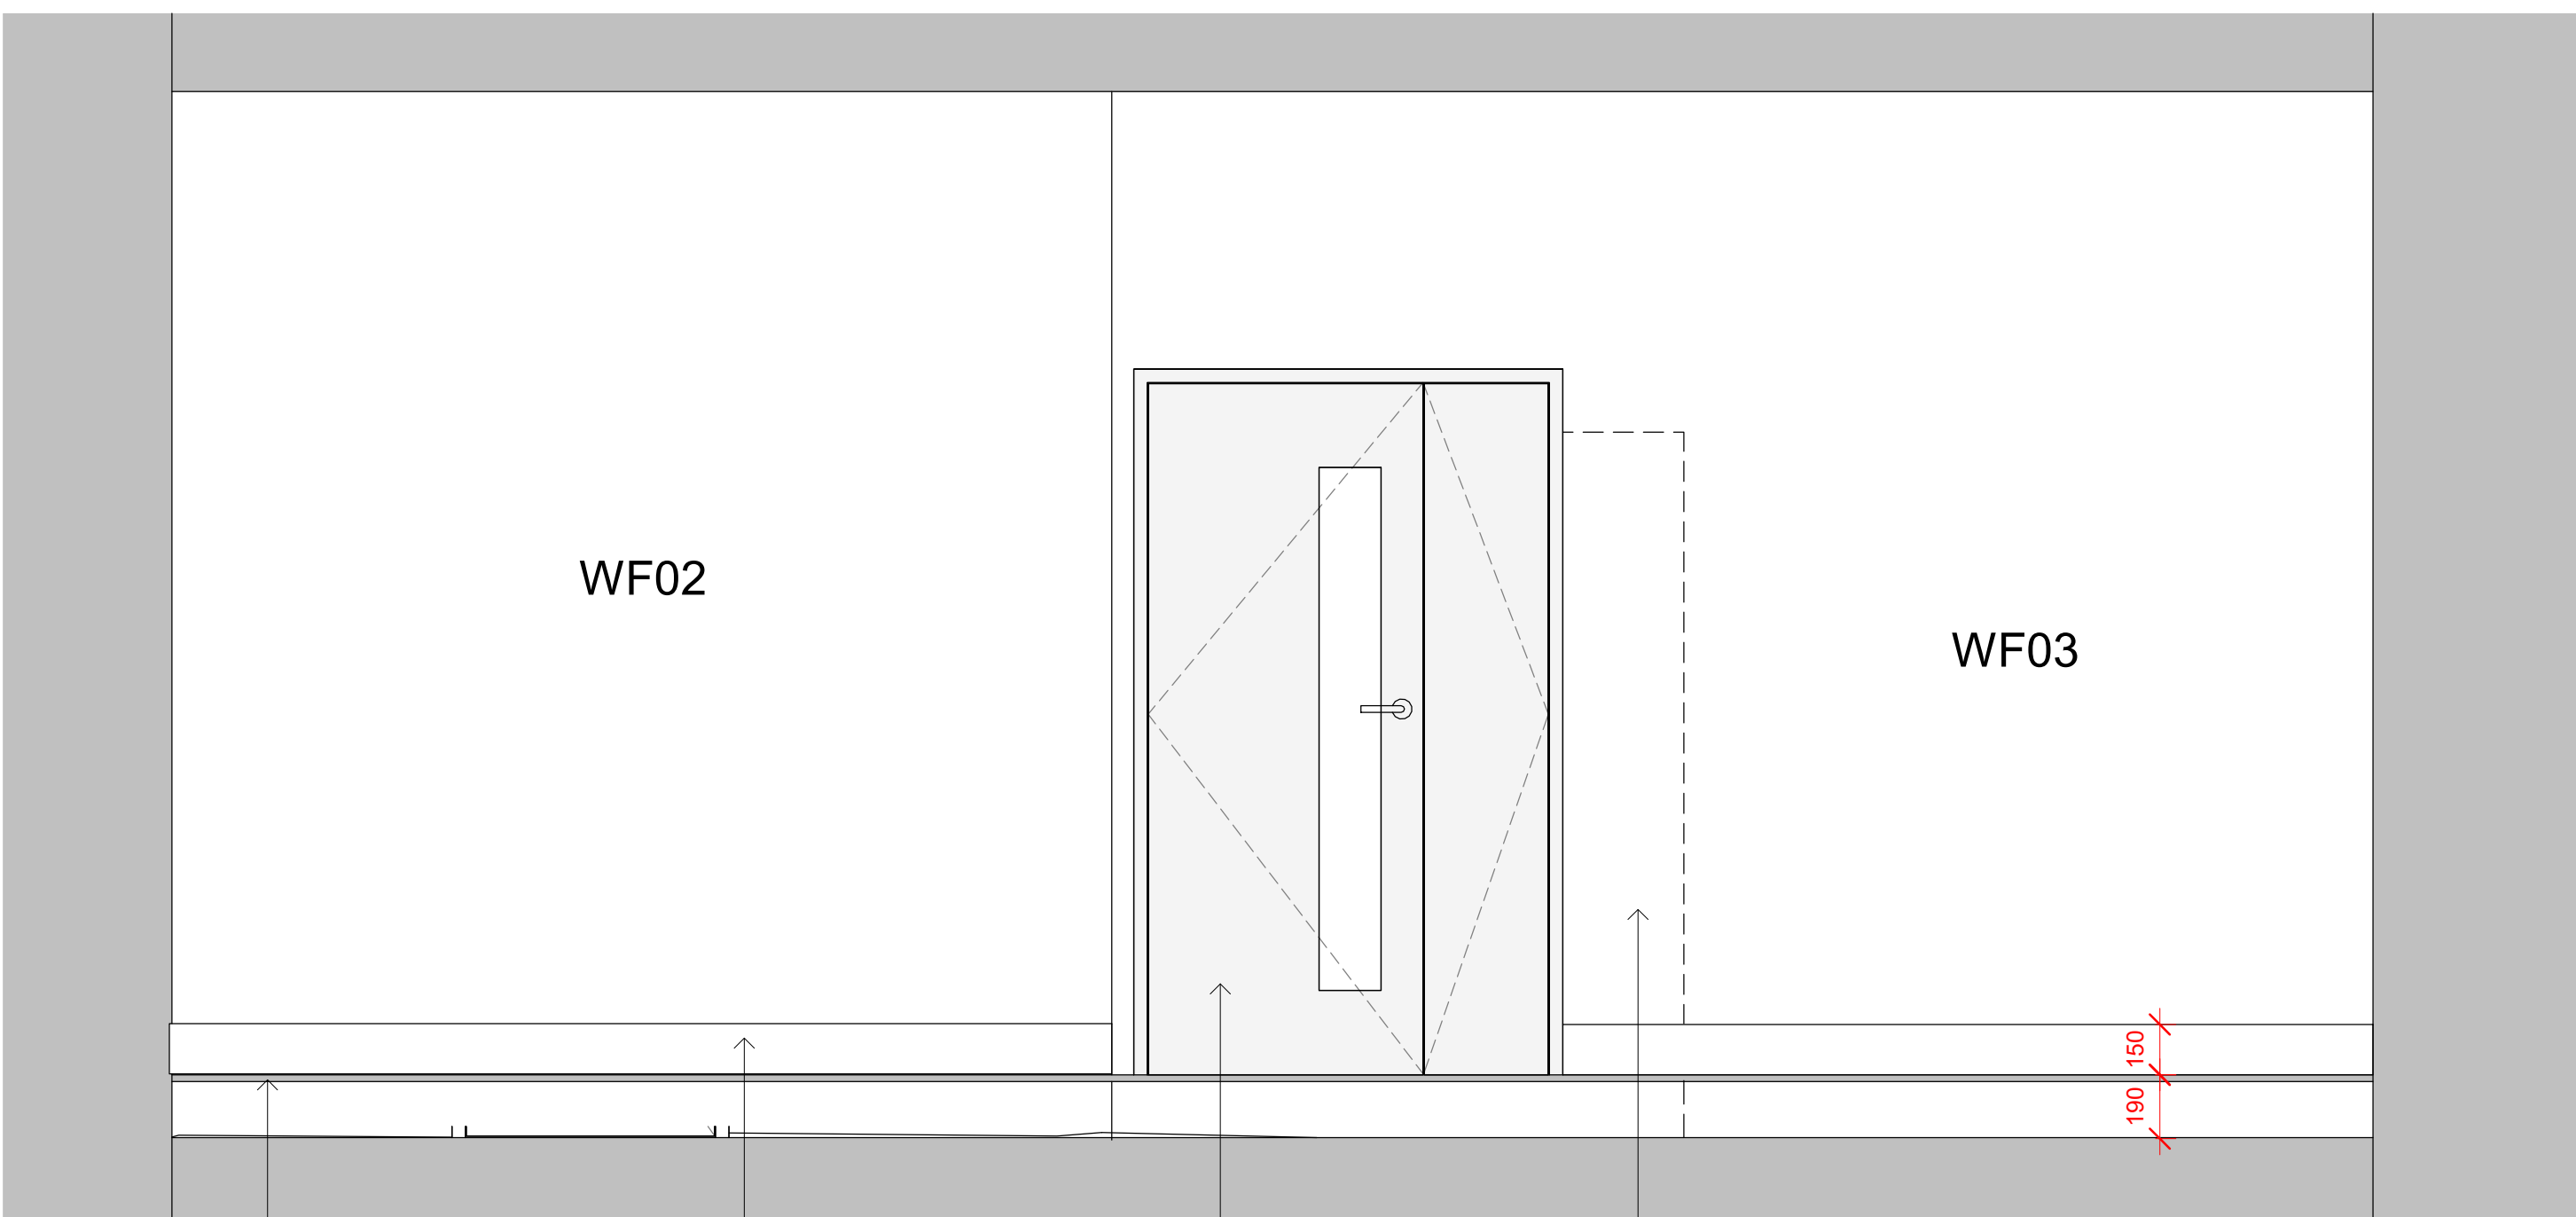


3FL - Elevation 1
1 : 20

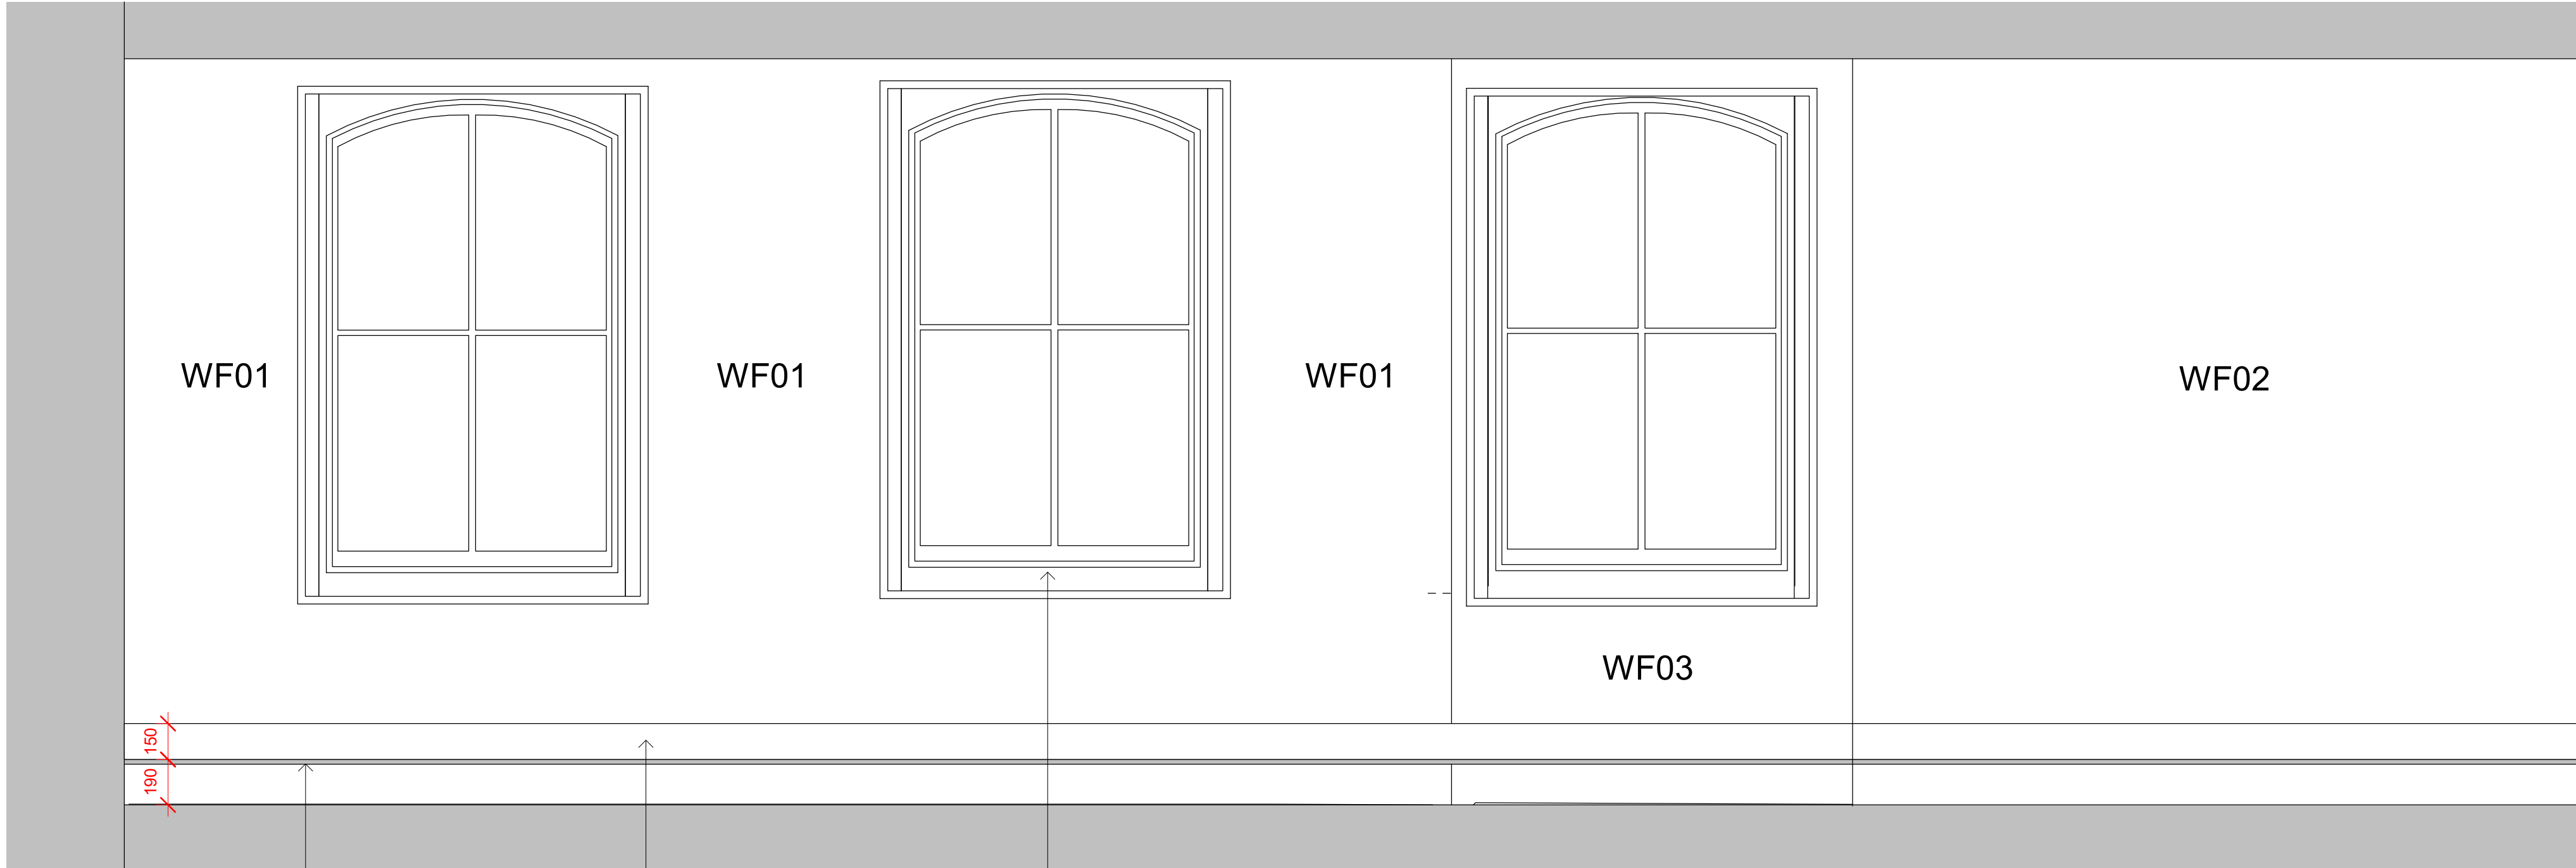

3FL - Elevation 2
1 : 20




3FL - Elevation 3
1 : 20

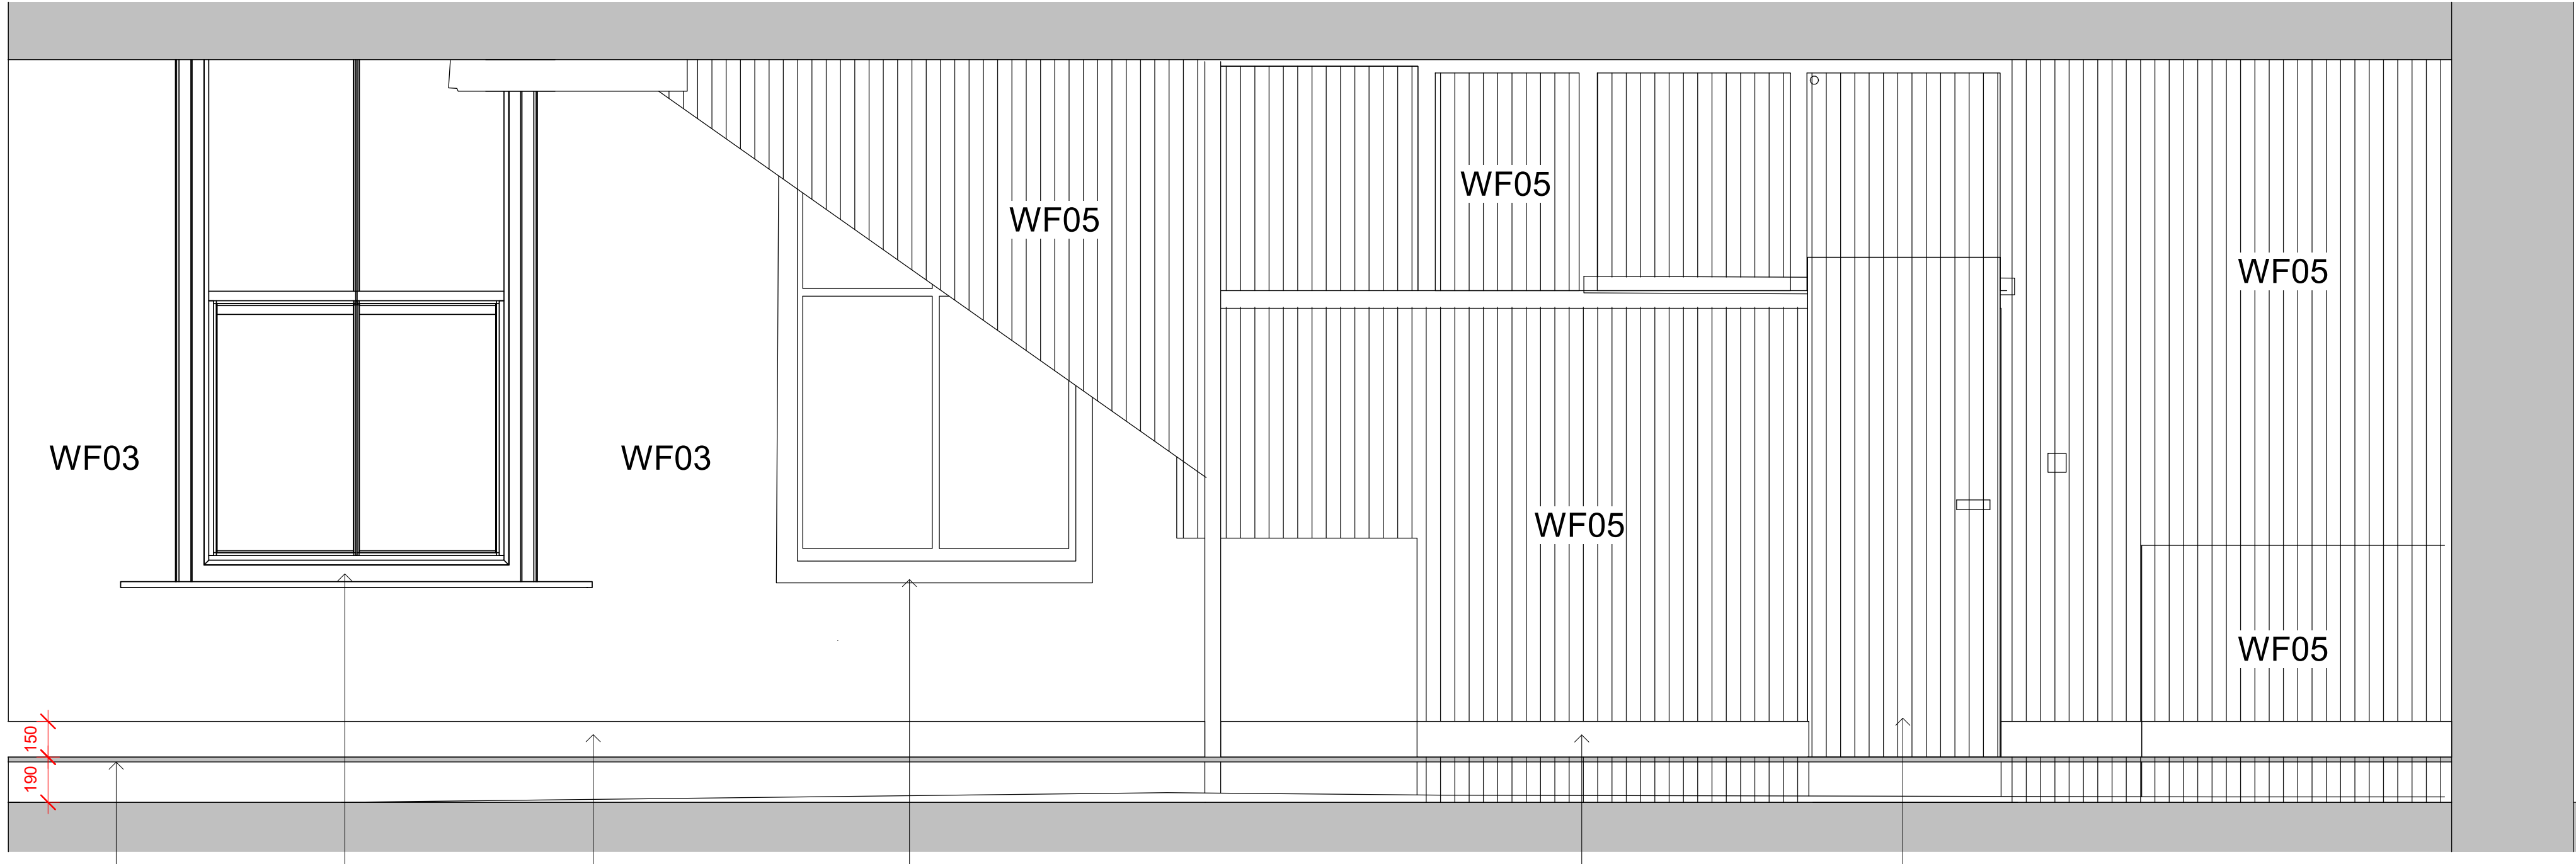

3FL - Elevation 4
1 : 20



3FL - Elevation 5
1 : 20

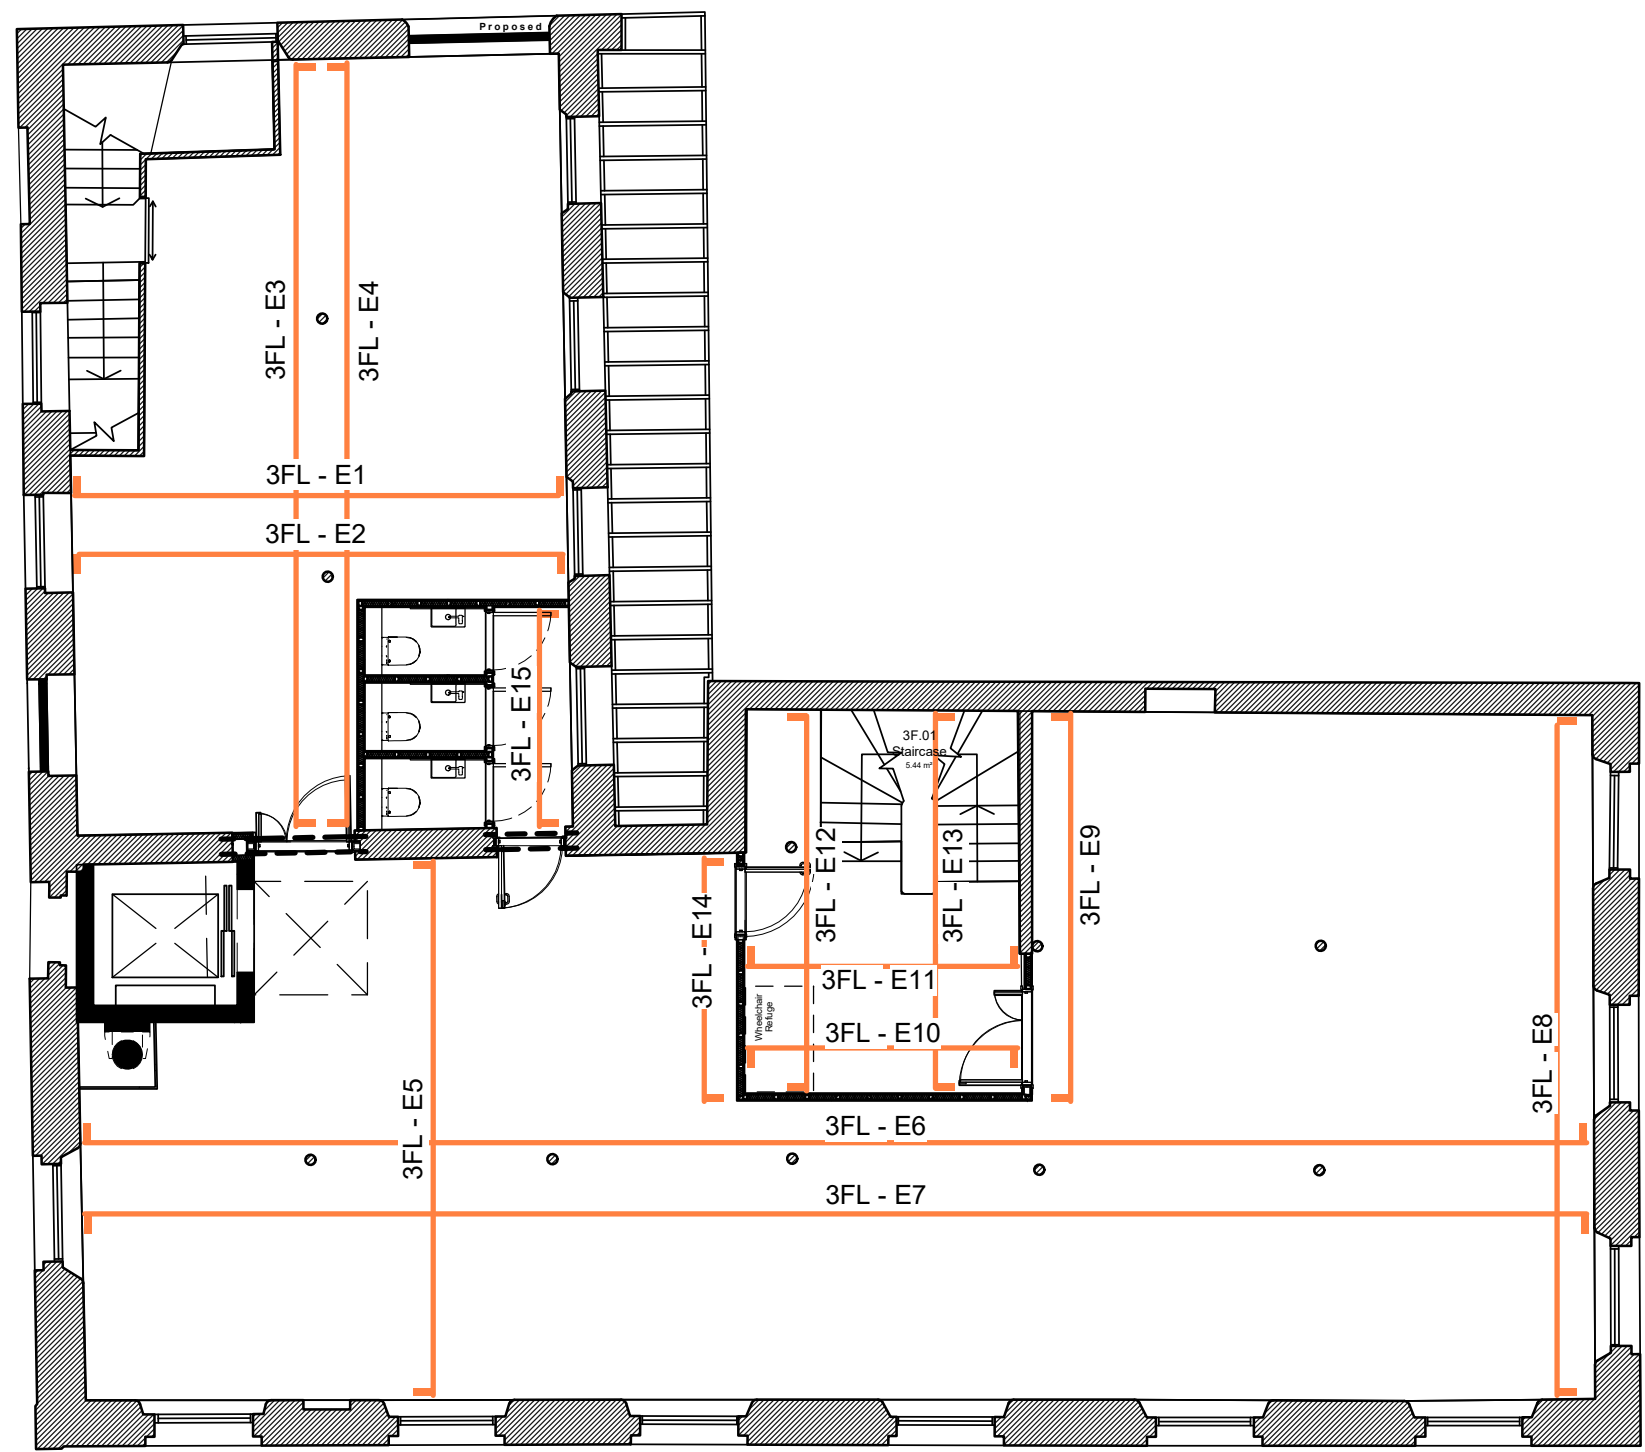

3FL Proposed Internal Elevation Layout_00
1 : 100