


SHIP CANAL HOUSE, MANCHESTER


TYPICAL LIFT LOBBY - WALL TREATMENT DETAILS

This drawing is the property of **bluesky** Design and must not be copied or otherwise reproduced. All dimensions must be checked on site before commencing work. This drawing was produced using AutoCAD 2019.


**NOTE: ALL DRAWING INFORMATION
SUBJECT TO SITE SURVEY AND DRAWING
UPDATES POST STRIP-OUT**

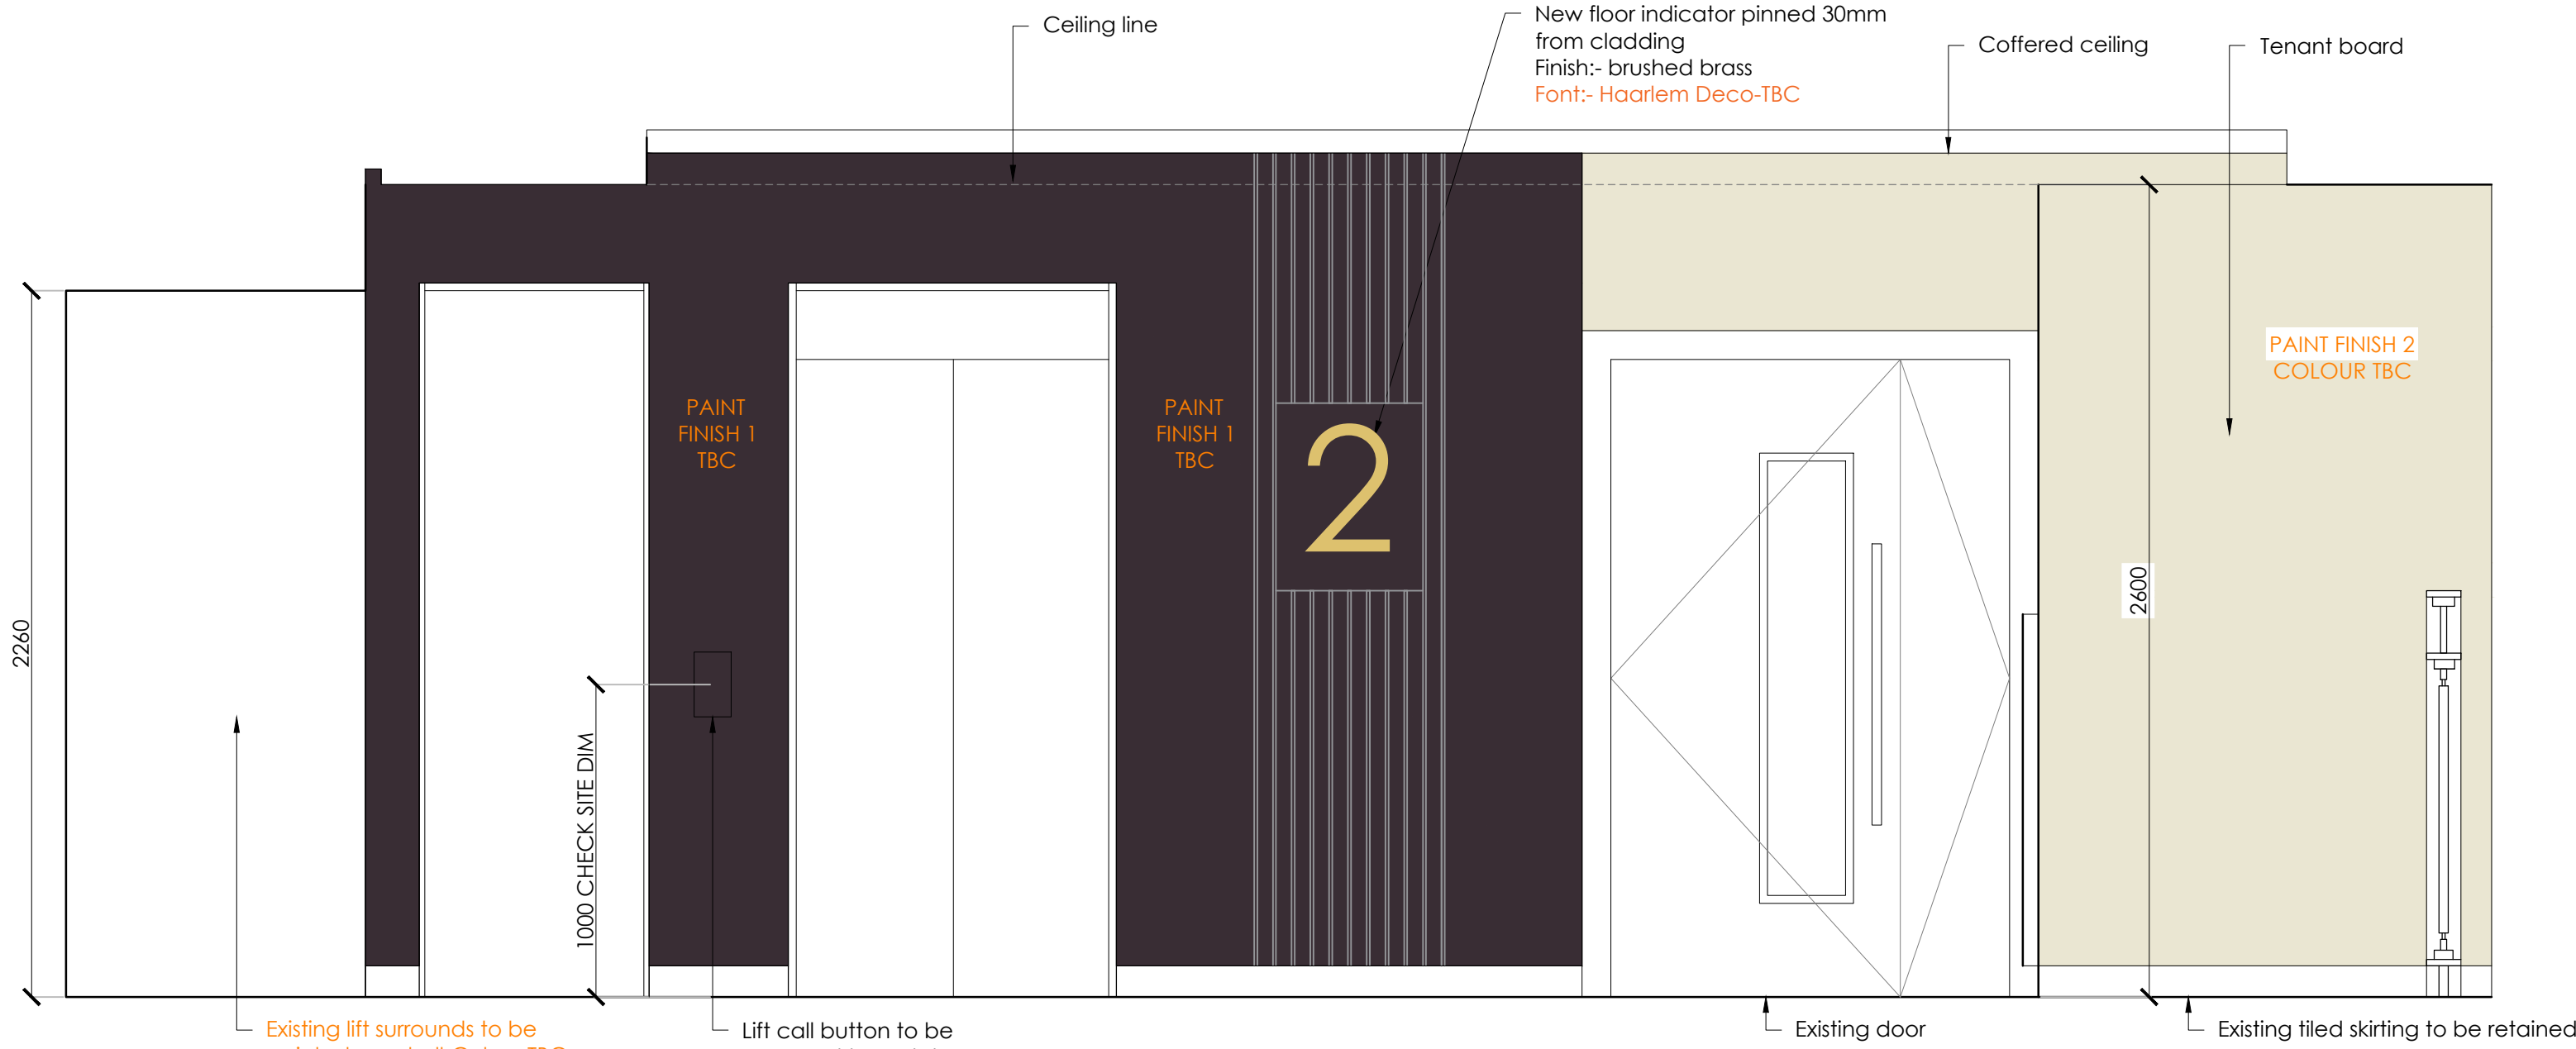

ELEVATION A-A

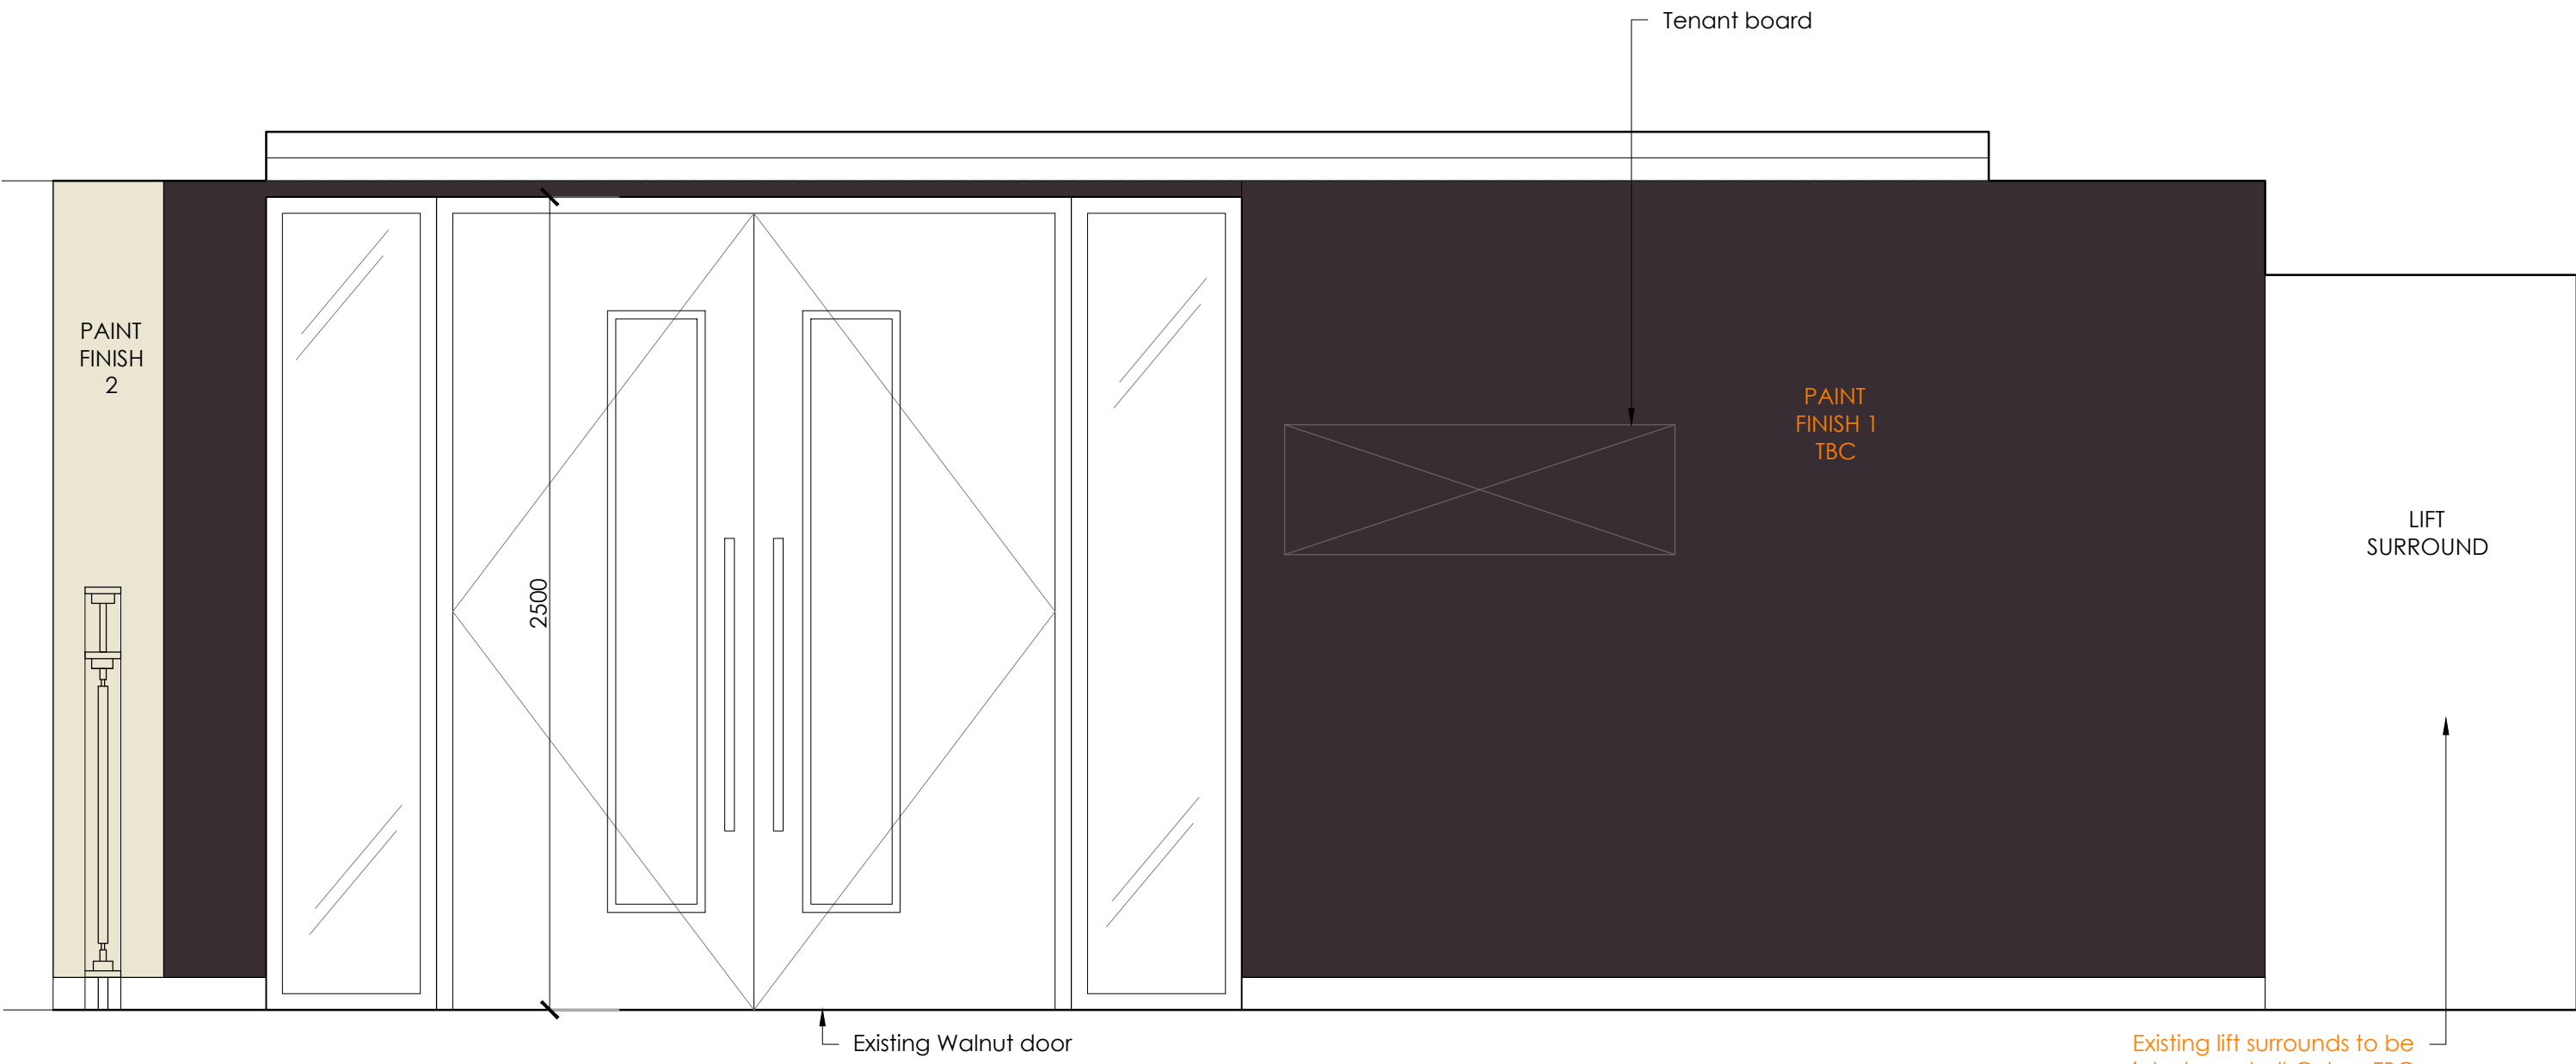

ELEVATION B-B

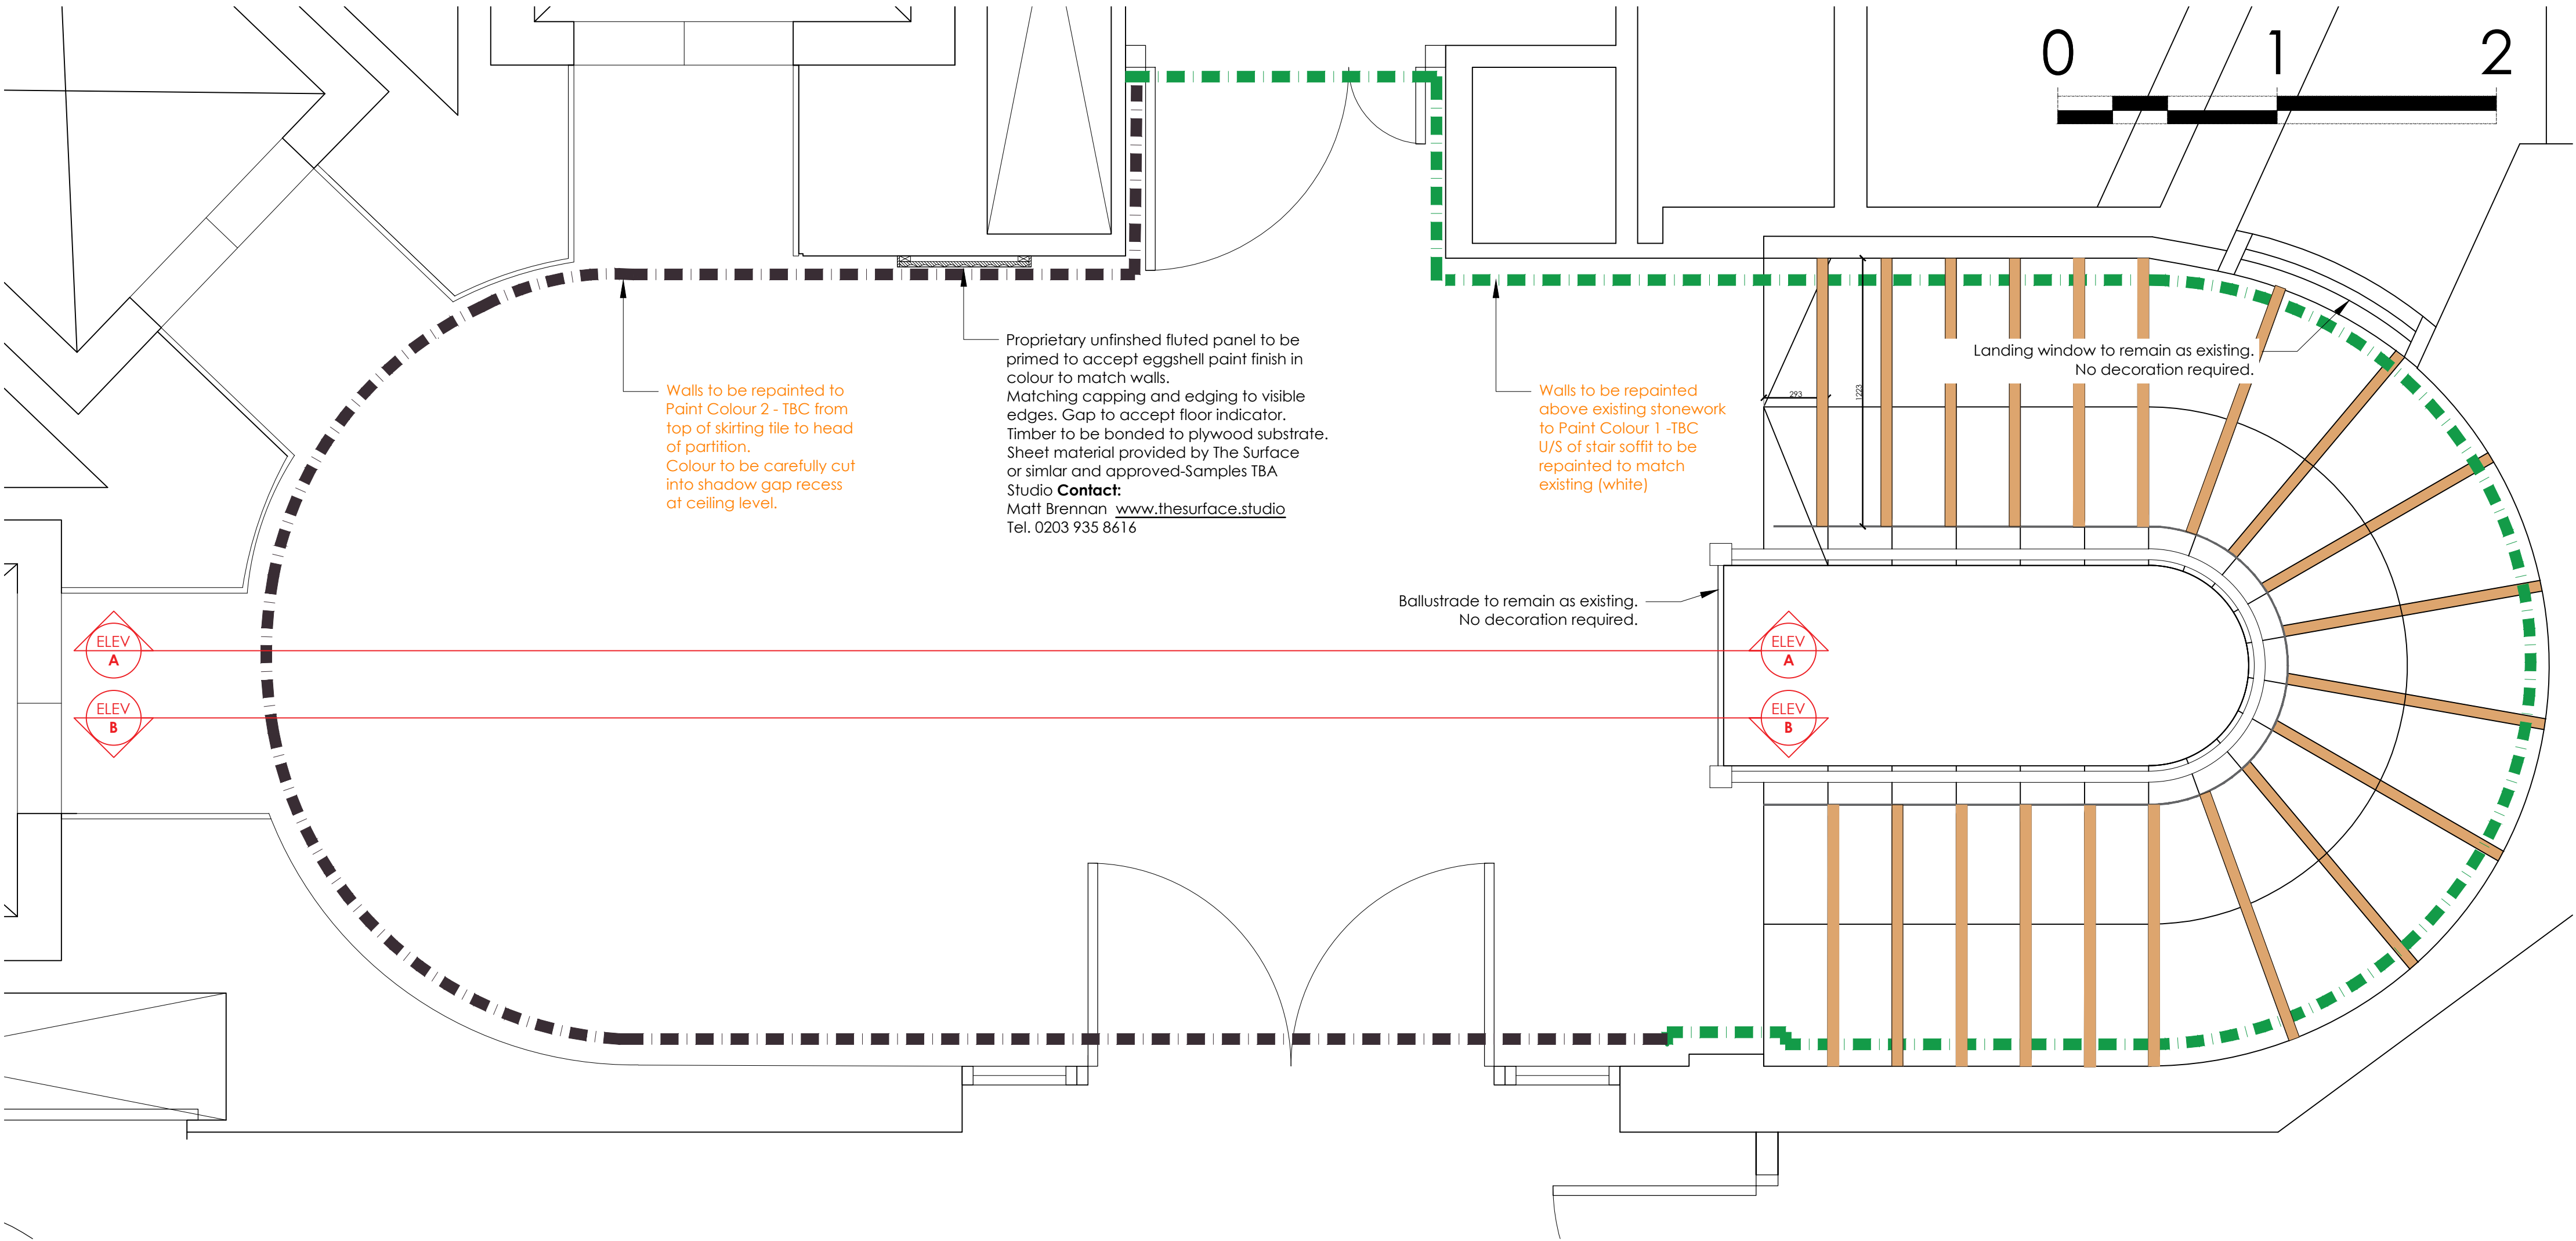

Rev	Date	Description	Initials
D	06.04.23	UPDATES FROM CLIENT MEETING	PB
C	30.03.23	DECORATION UPDATED.	FC
C	16.12.22	VE TO WALL FINISHES	FC
A	13.12.22	HERITAGE ISSUE	ST

FOR COMMENT

Client:	GROSVENOR
Project:	SHIP CANAL HOUSE
Address:	SHIP CANAL HOUSE, KING STREET
Drawing Title:	TYPICAL LIFT LOBBY DECORATION DETAILS
Date:	25.11.2022
Project Number:	1308
Scale:	1:20 @A1
Drawn by:	CEB
Drawing Number:	1308-0X-DC-01D

bluesky Design
INTERIORS LIMITED

Studio 1, 149 High Street, Boston Spa, Leeds LS23 6BH
Tel: 01937 845 399 www.blueskydesigninteriors.co.uk