
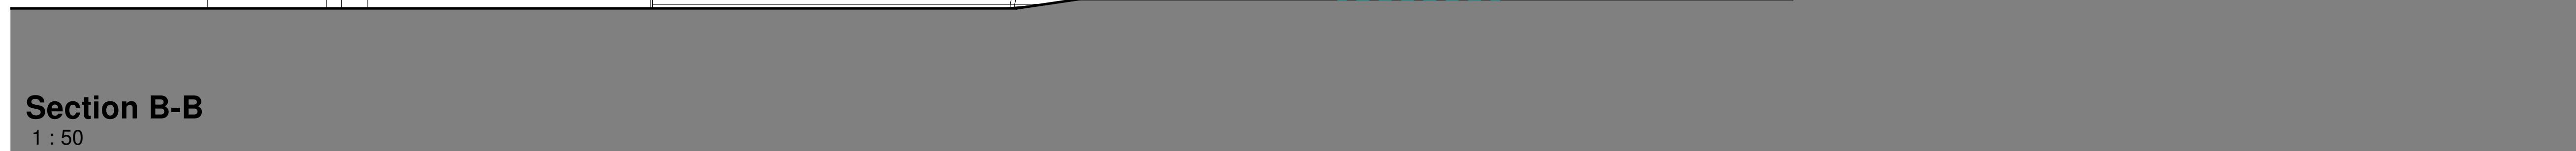
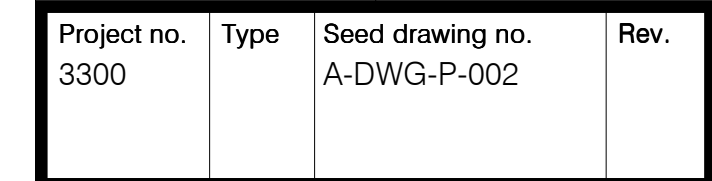


Section A-A
1 : 50

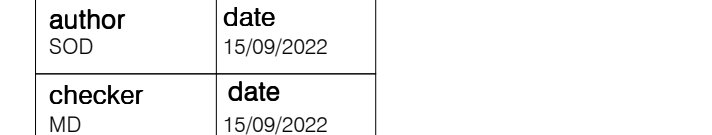

Section B-B