


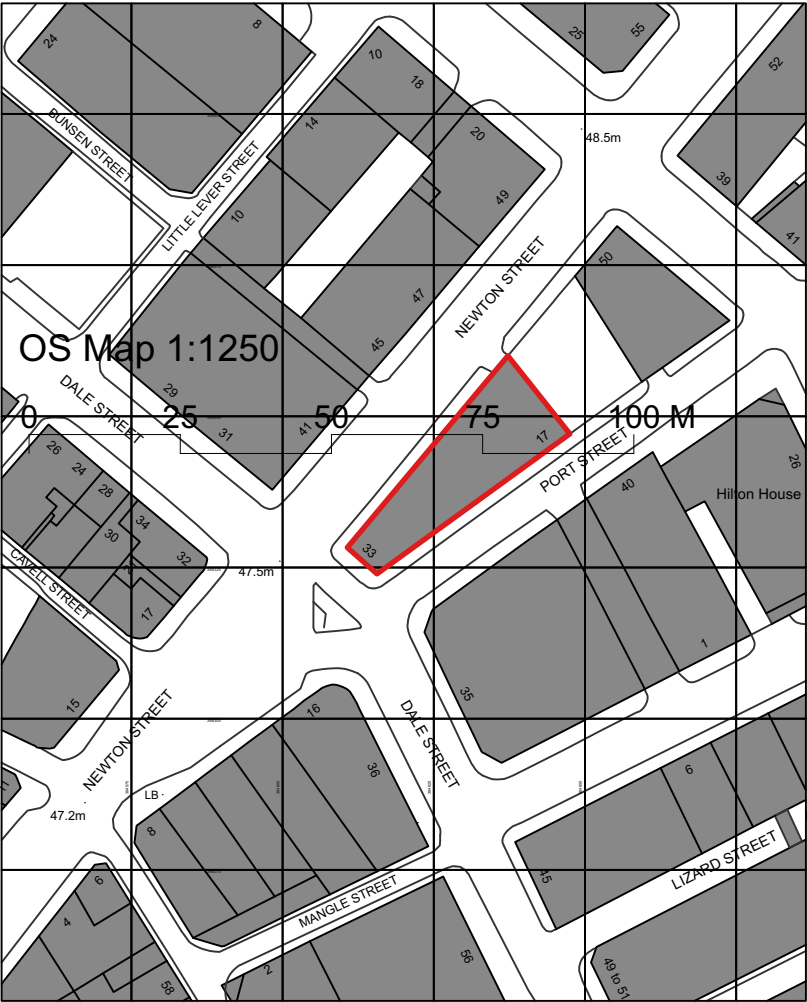


OS Map 1:1250

0 25 50 75 100 M



Ordnance Survey, (c) Crown Copyright 2023. All rights reserved. Licence number 100022432

Block Plan 1:500

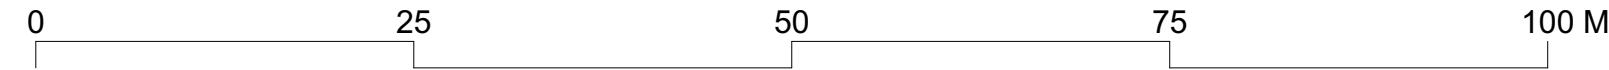

Rev	Date	Description	By	Chk
-----	------	-------------	----	-----



AXIOM
ARCHITECTS

1 Brooklands Yard Southover High Street Lewes East Sussex BN7 1HU
Tel. 01273 479434 www.axiomarchitects.co.uk

Client	easyHotel			
Project	33 Dale Street Manchester M1 2HF			
Drawing	OS Map and Block Plan			

Scale	Date	Drawn	Checked
AS NOTED	22/03/2023	AB	AB

Drawing No.	Revision
-------------	----------

5964-P 001

Status
PLANNING