

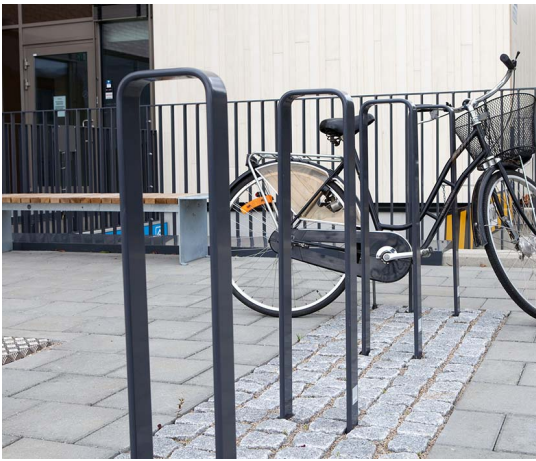


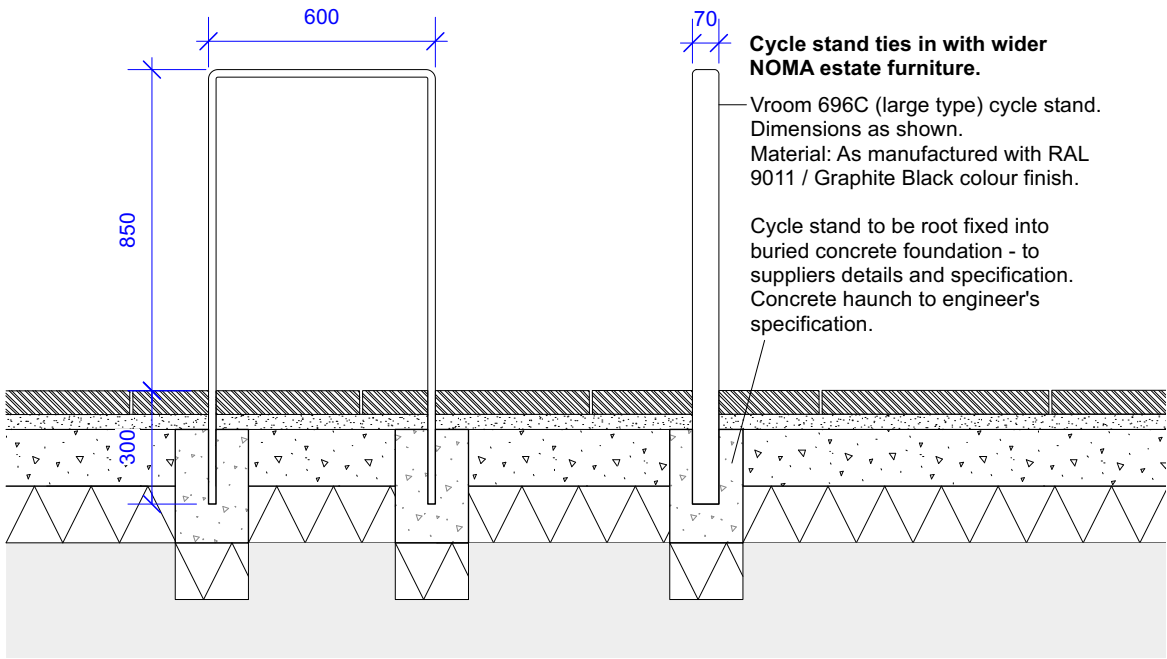

CS Cycle stand
Scale: 1:20

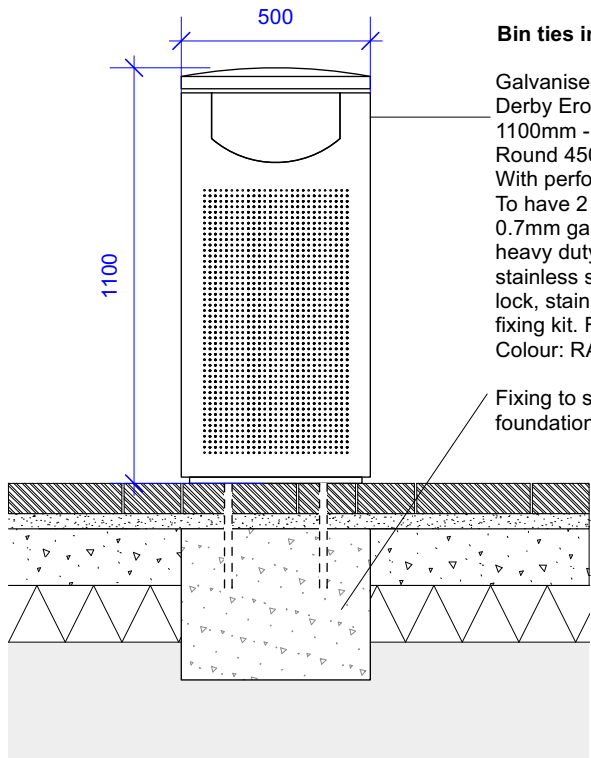

LB Litter Bin
Scale: 1:20

Refer to drawing NP4-PLA-04-XX-DR-L-4000
for furniture general arrangement drawing

Refer to NP4-PLA-04-XX-SP-L-0002 street
furniture NBS specification.
Refer to clause:
Q50

				Client		MEPC	
				Project		Noma, Plot P, Manchester	
				Drg Title		Cycle Stand and Litter Bin Details	
				Created on		Created by	
				05.04.19		TF	
						Approved by	
						KR	
				Scale		Size	
				1:25		A3	
						Workstage	
						Stage 5	
				Drg No.		Suitability	
				NP4-PLA-04-XX-DR-L-7000		D4	
						Revision	
						C01	
Revision		Date		Description		Drawn	
				Apprvd.			
D4-C01		15-03-22		Stage 5		TF	
S4-P07		04-12-20		Stage 4		AT	
S4-P06		18-10-19		Issued for Tender		AT	
S4-P05		16-10-19		Coordination with BH		AT	
S4-P04		20-09-19		Issued for Stage 3		AT	
S1-P03		17-09-19		Coordination with BH		AT	
S1-P02		03-09-19		Coordination with BH		AT	
S1-P01		22-08-19		Draft Stage 3		TF	



Planit I.E. Limited
E: info@planit-ie.com W: planit-ie.com
MANCHESTER
2 Back Grafton St, Altrincham, WA14 1DY
T: 0161 928 9281
LONDON
Unit 6 Waterside, 44-48 Wharf Road, London, N1 1UX
T: 0207 253 5678
LIVERPOOL
Tempest S.3, 12 Tithebarn Street, Liverpool, L2 2DT
T: 0151 363 1230

THIS DRAWING IS COPYRIGHT PROTECTED AND MAY NOT BE REPRODUCED IN WHOLE OR PART WITHOUT WRITTEN AUTHORITY FROM THE OWNER.

NOTES:
1. Do not scale from this drawing.
2. Always work to noted dimensions.
3. All dimensions are in millimetres unless otherwise stated.
4. All setting out, levels and dimensions to be agreed on site.
5. The dimensions of all materials must be checked on site before being laid out.
6. This drawing must be read with the relevant specification clauses and detail drawings.
7. Order of construction and setting out to be agreed on site.