


ROOM G.16

- Cornice as noted on the plan
- Cornice missing and/or damaged in various areas
- Partially collapsed ceiling as noted on the plan
- Ceiling is damaged
- Exposed pipework





ROOM G.17

- Restricted access - Room is inaccessible due to collapsed ceiling and/or unsafe floor structure
- No cornice
- Ceiling partially collapsed - the rest looks damaged
- Looks like panelled ceiling

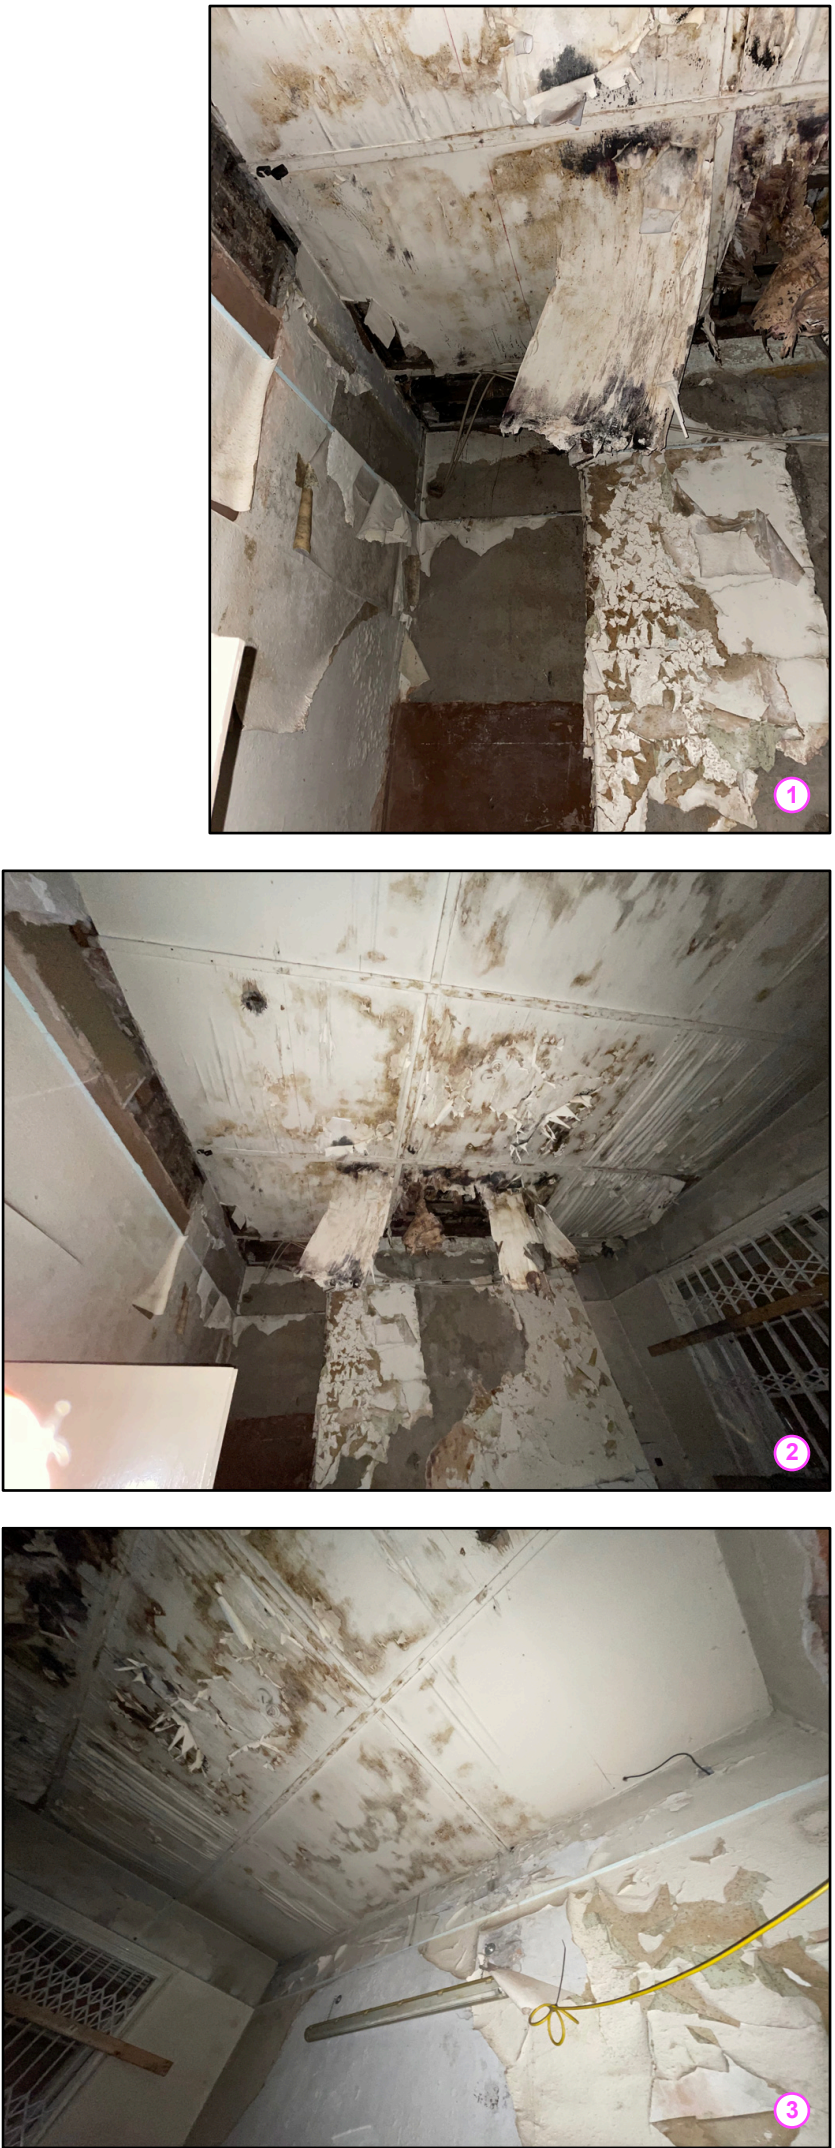

ROOM G.18

- Ceiling is gone completely
- No cornice
- Exposed pipework

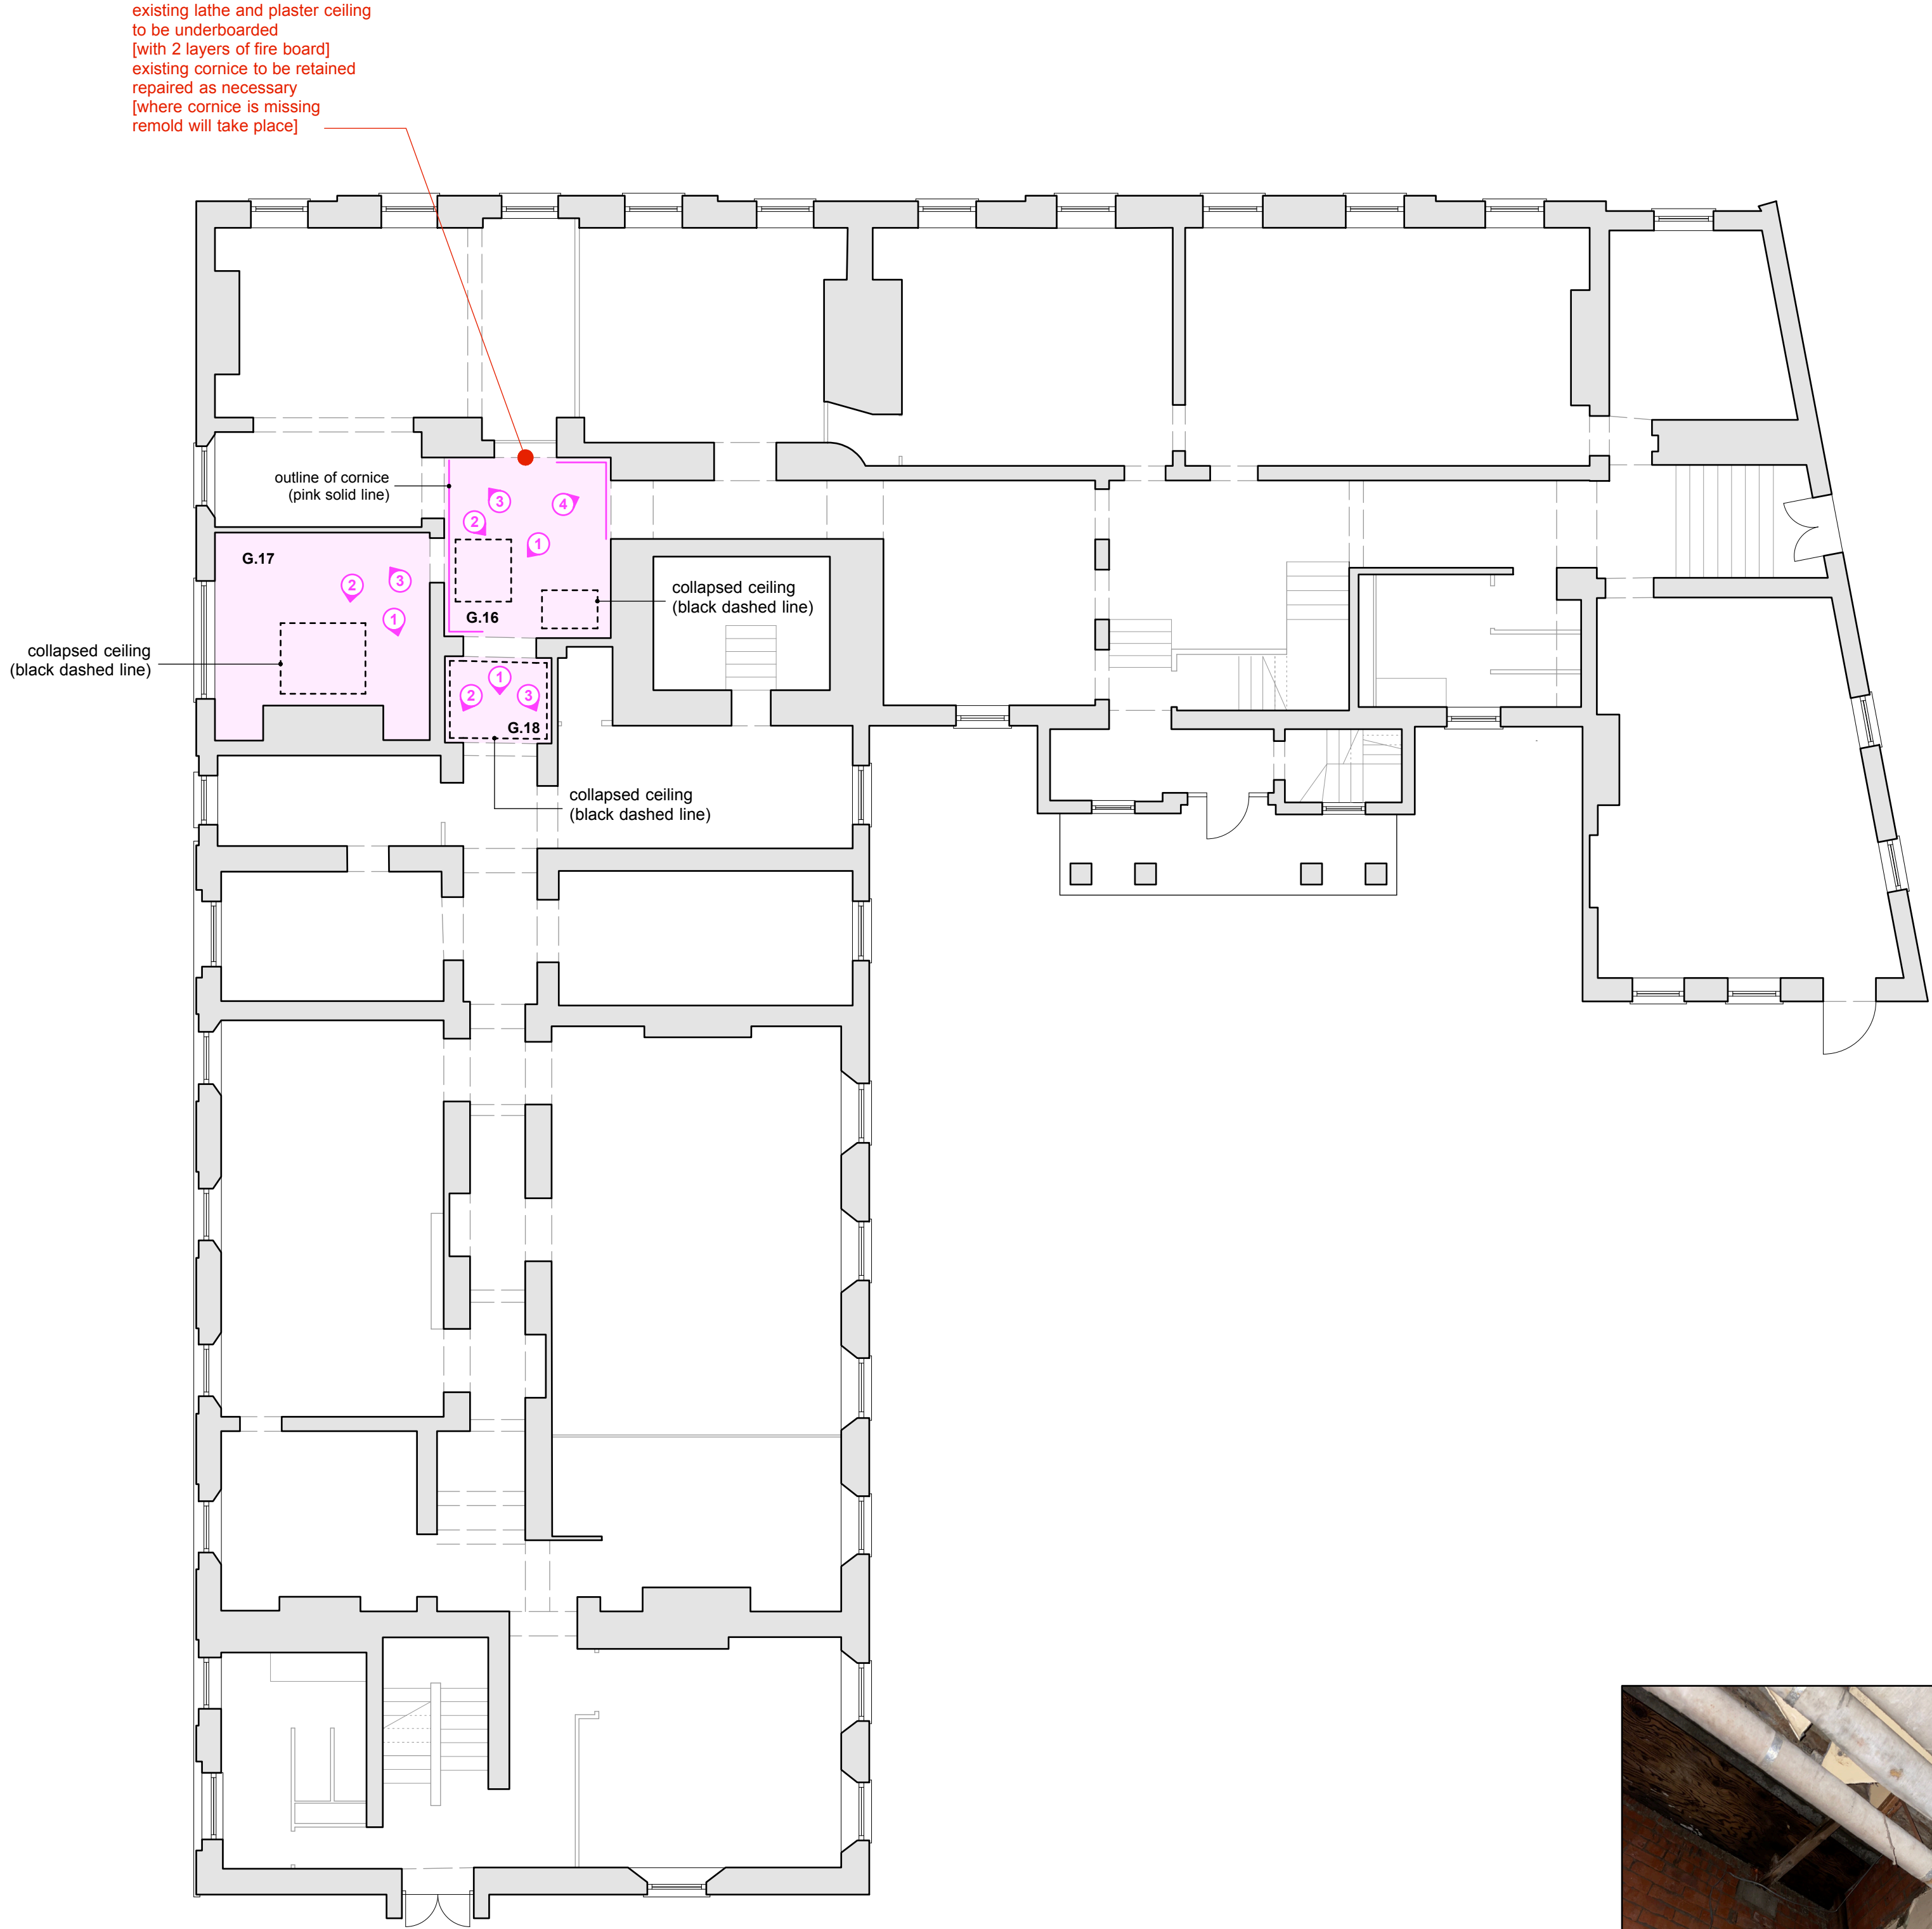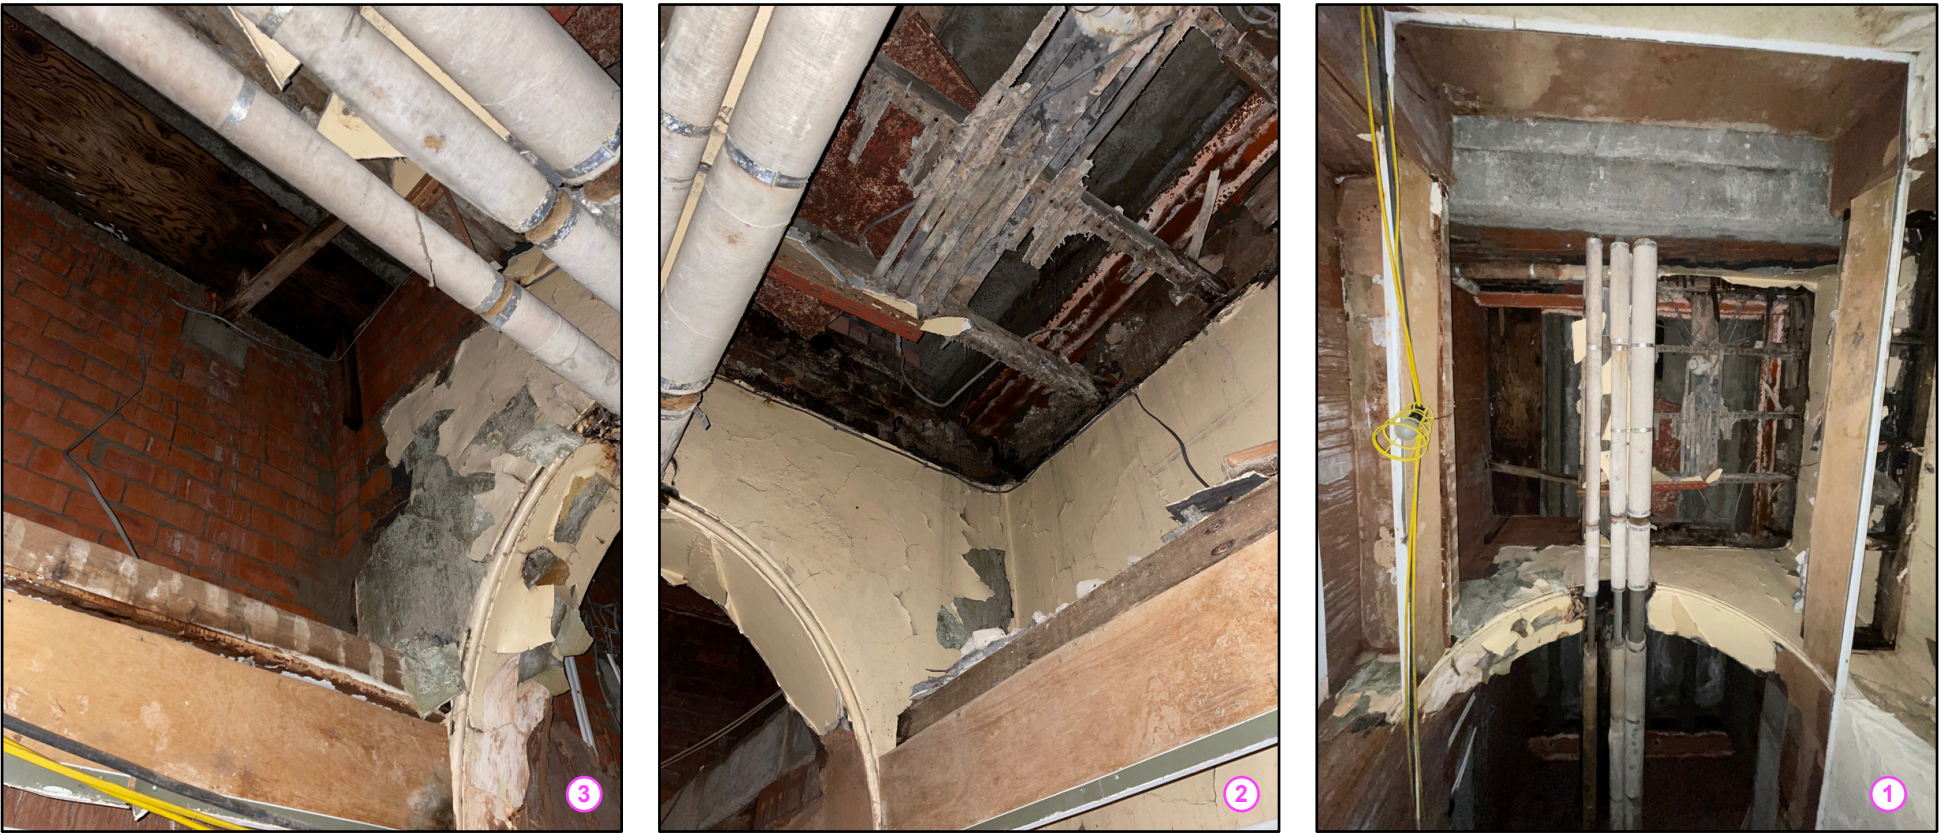

Do not scale from this drawing.
All dimensions are to be checked on site prior to commencing works on site. Discrepancy found between information given on this drawing and that given elsewhere or recorded on site shall be notified immediately to the project architect in writing.

PRELIMINARY ISSUE