



GENERAL NOTES

- DO NOT SCALE FROM THIS DRAWING.
- POSITIONS OF ALL FITTINGS ARE INDICATIVE ONLY.
- THIS DRAWING IS TO BE READ IN CONJUNCTION WITH THE RELEVANT SPECIFICATIONS.


- ELV BASKET
- FA BASKET
- LV BASKET
- DISTRIBUTION BOARD

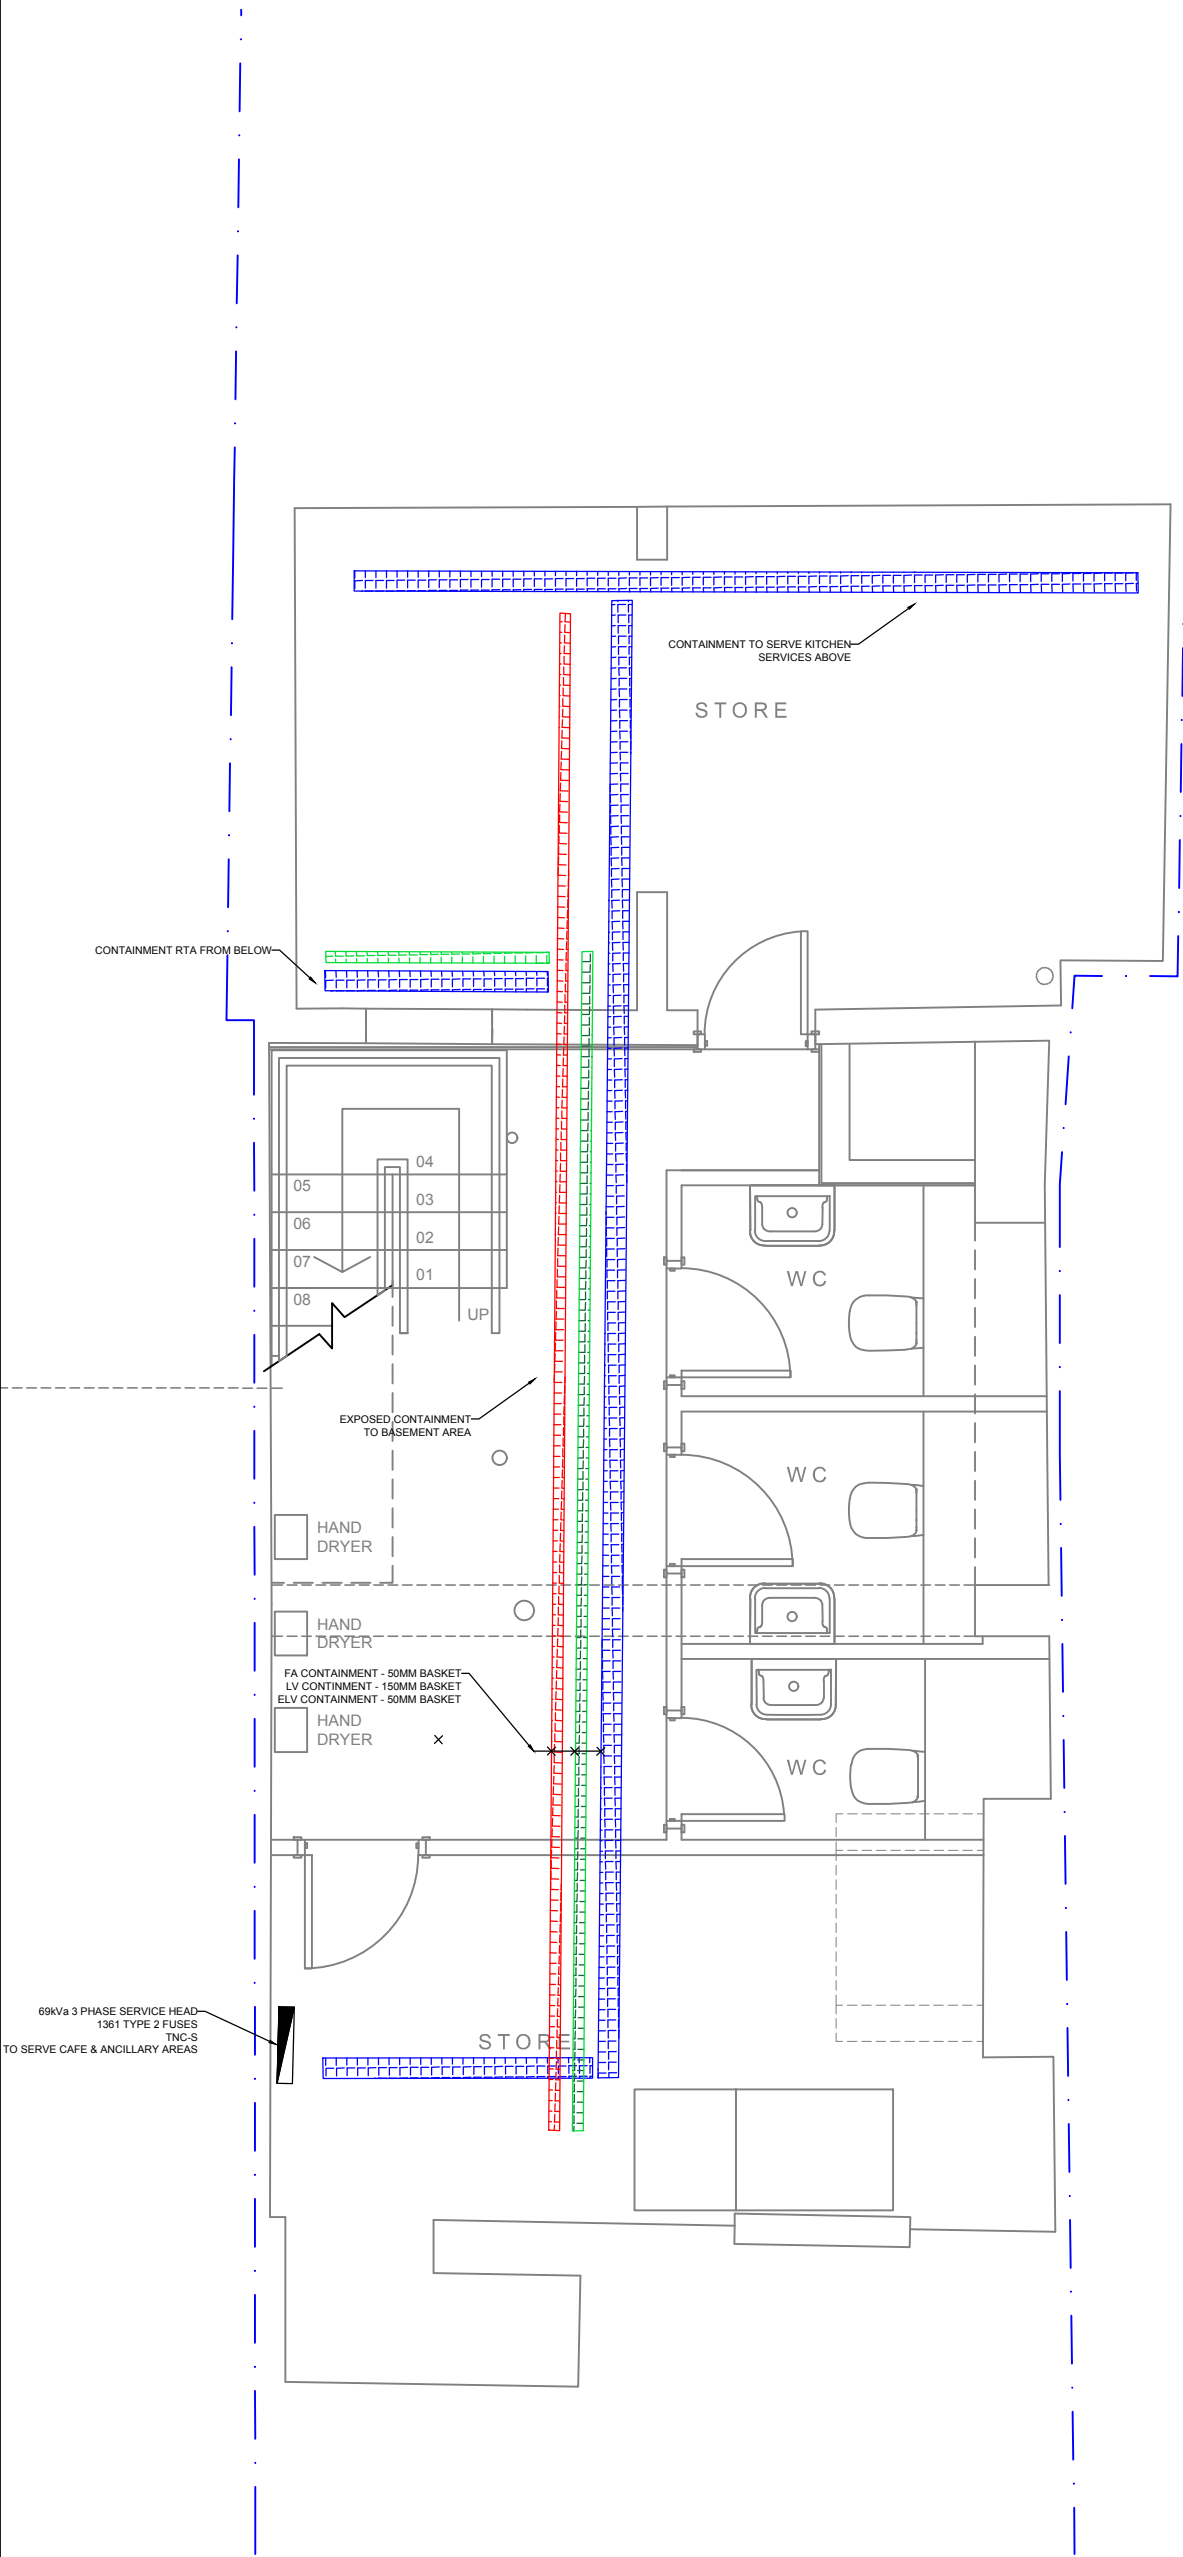


BASEMENT

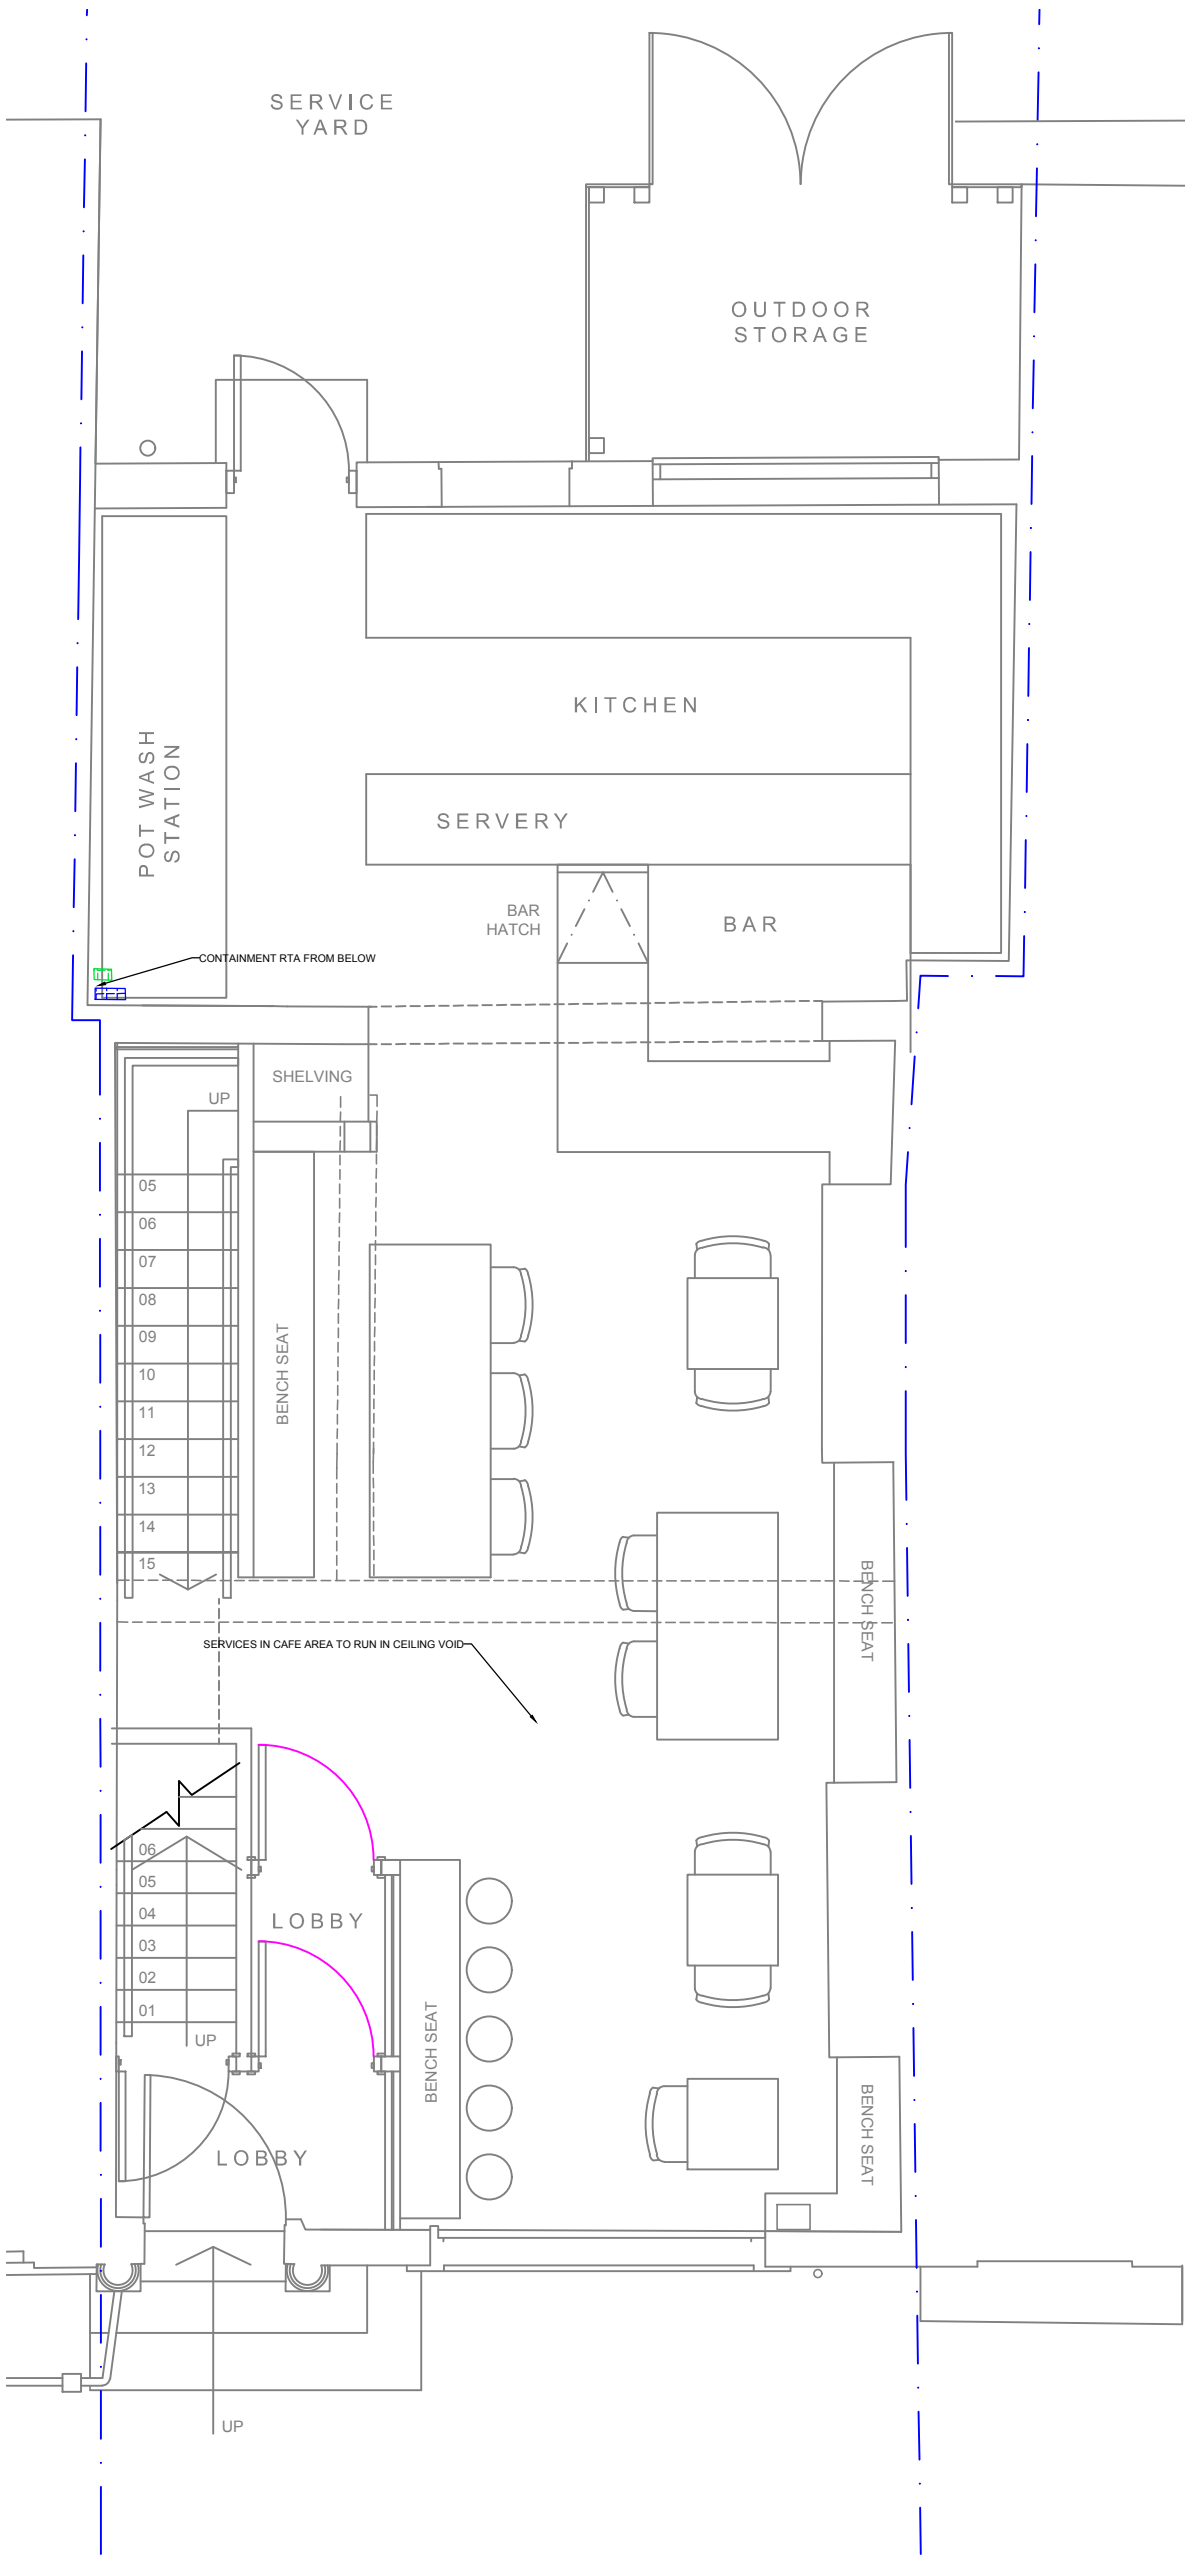

GROUND FLOOR

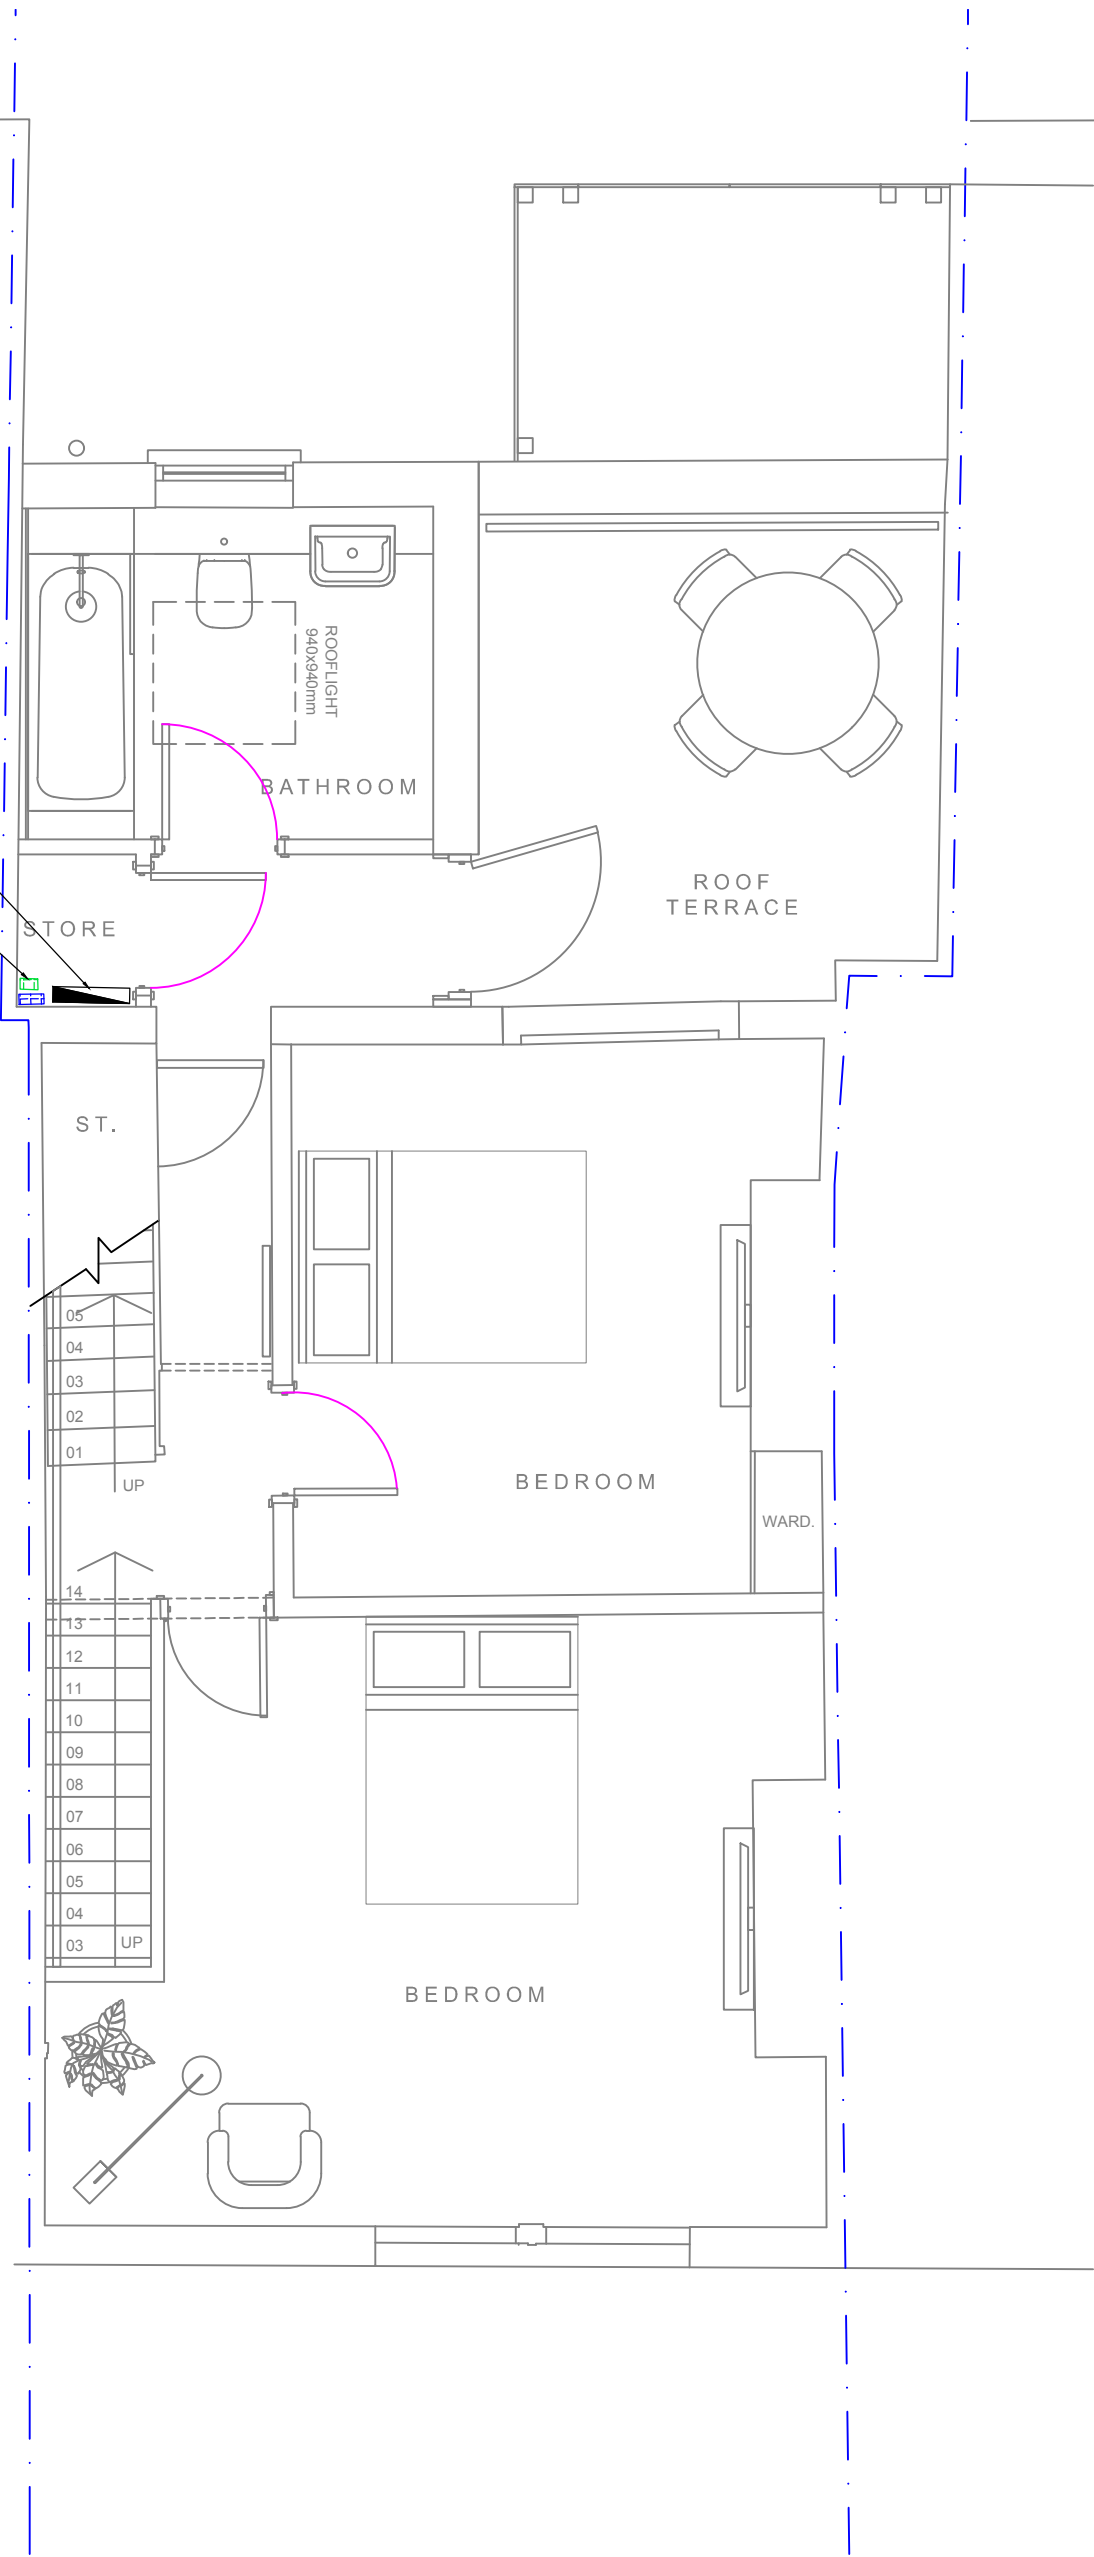

FIRST FLOOR

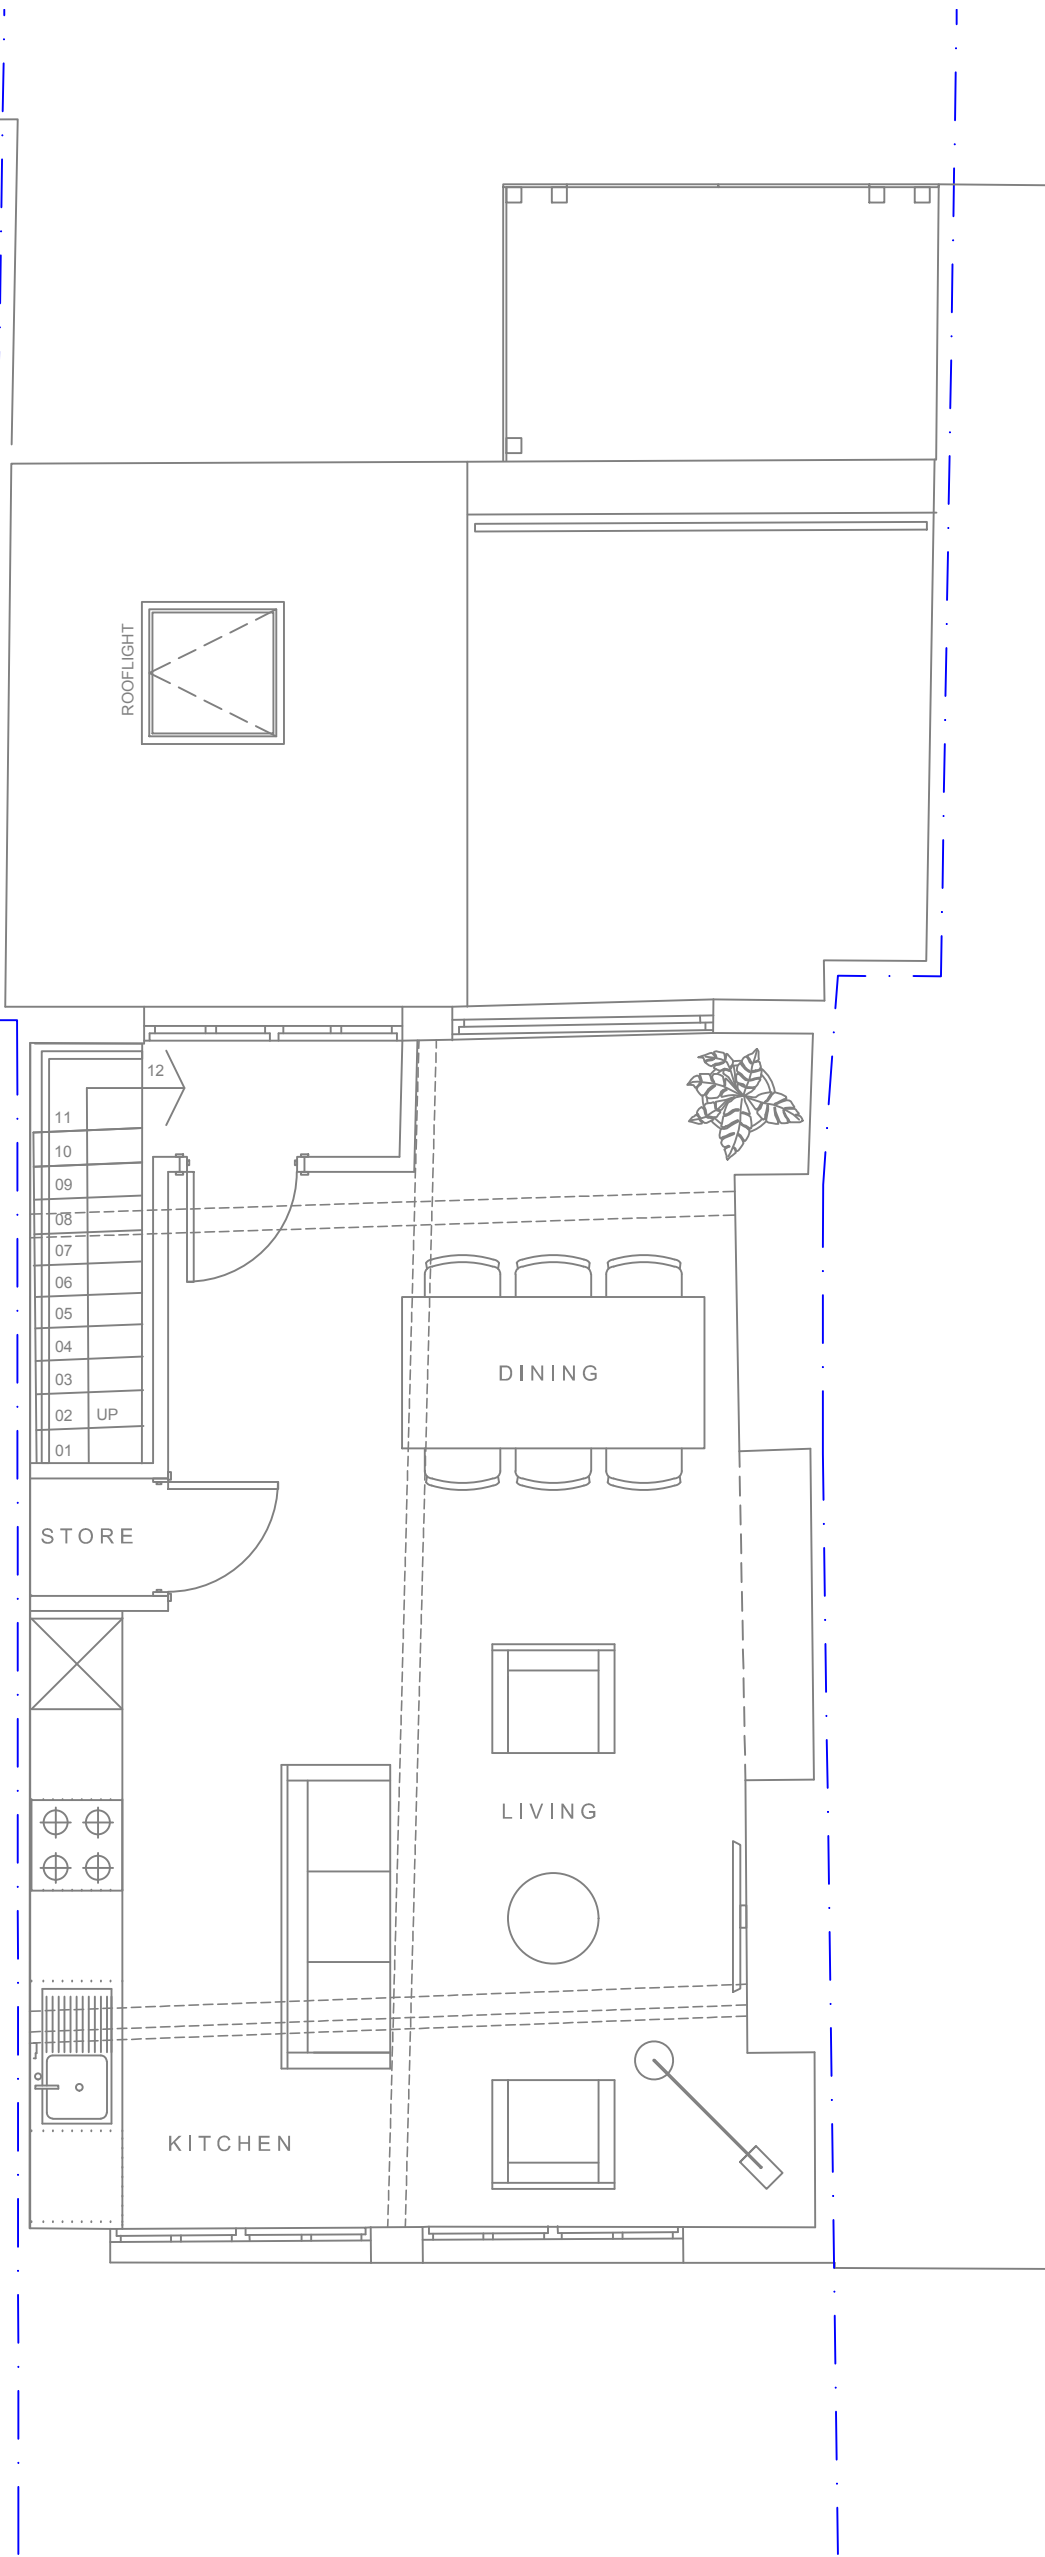

SECOND FLOOR

REV	CHK	DATE	DESCRIPTION
02	ST	06.03.23	STAGE 3 - COMMENTS INCORPORATED
01	ST	17.02.23	STAGE 3 - PRELIMINARY



AURA Technical Services Ltd.
97 Alderley Road
Wilmslow
SK9 1PT

www.auratechnicalservices.co.uk

Drawn: ST	Chkd: ST	App: RC	A1
Date: MAR'23	Scale: 1:50		

Project:
33 THOMAS STREET

Drawing
Title: ELECTRICAL SERVICES
DISTRIBUTION & CONTINMENT
ALL FLOORS

Drawing No:	Rev:
BAC001-AUR-ZZ-ZZ-DR-6601	P02