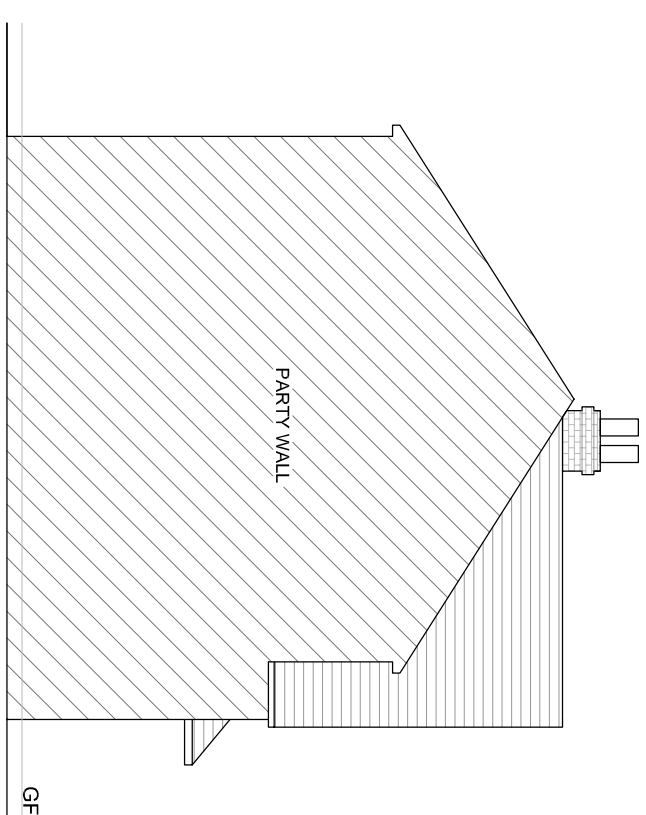
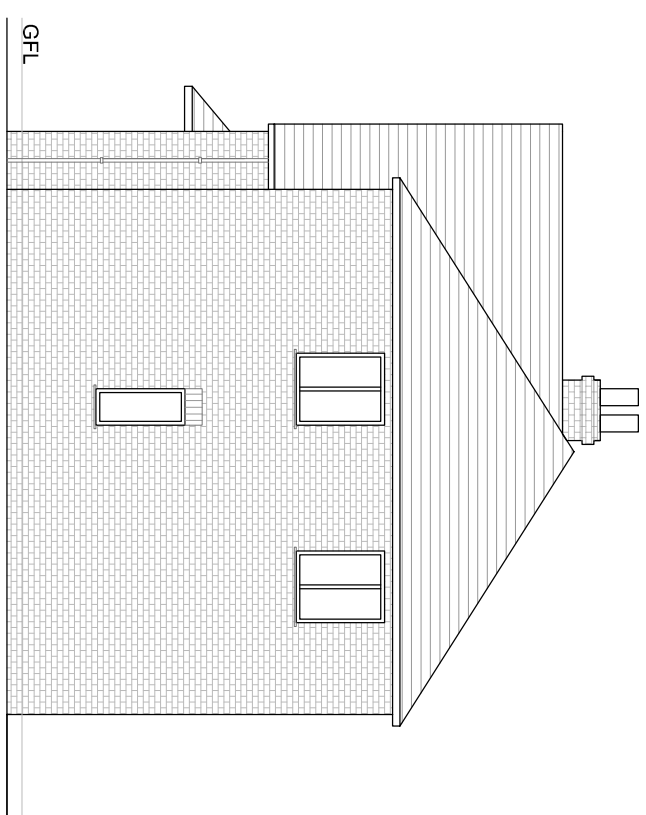
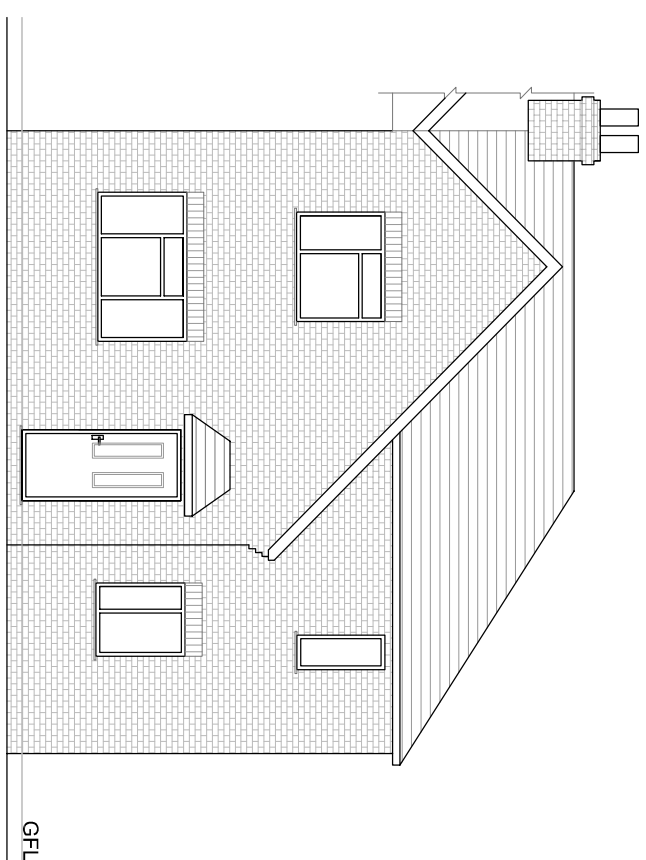
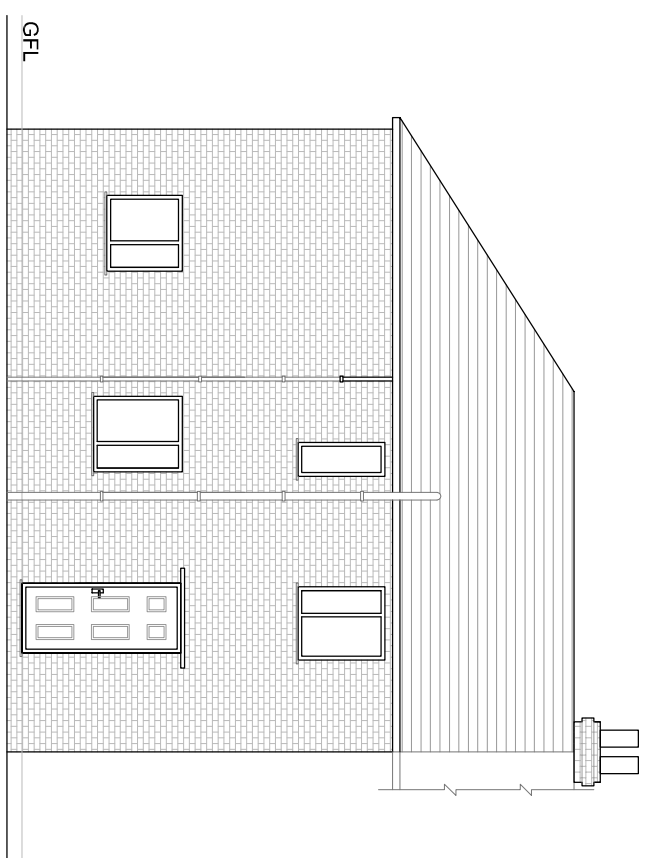
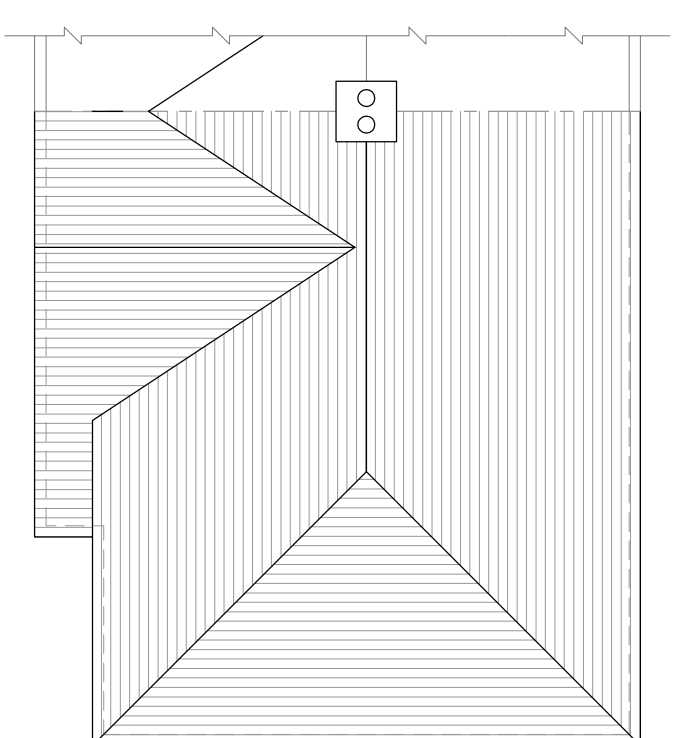
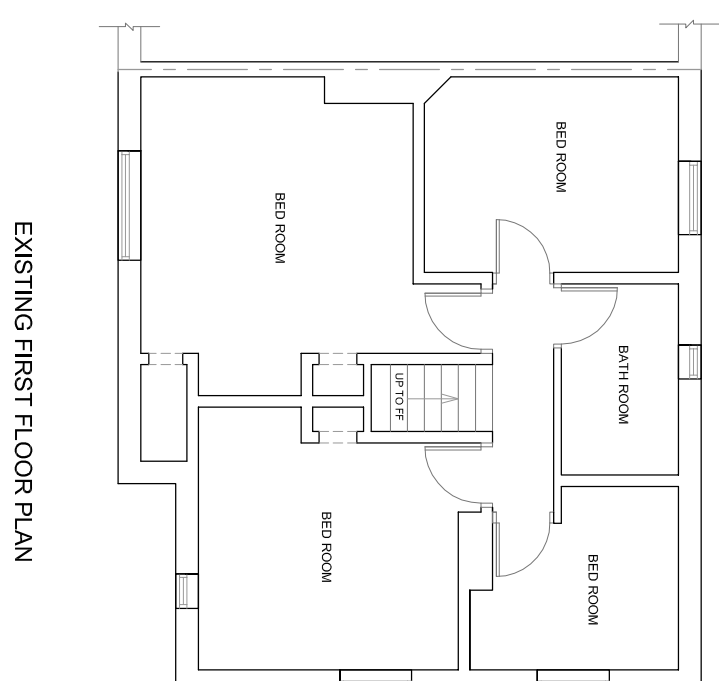
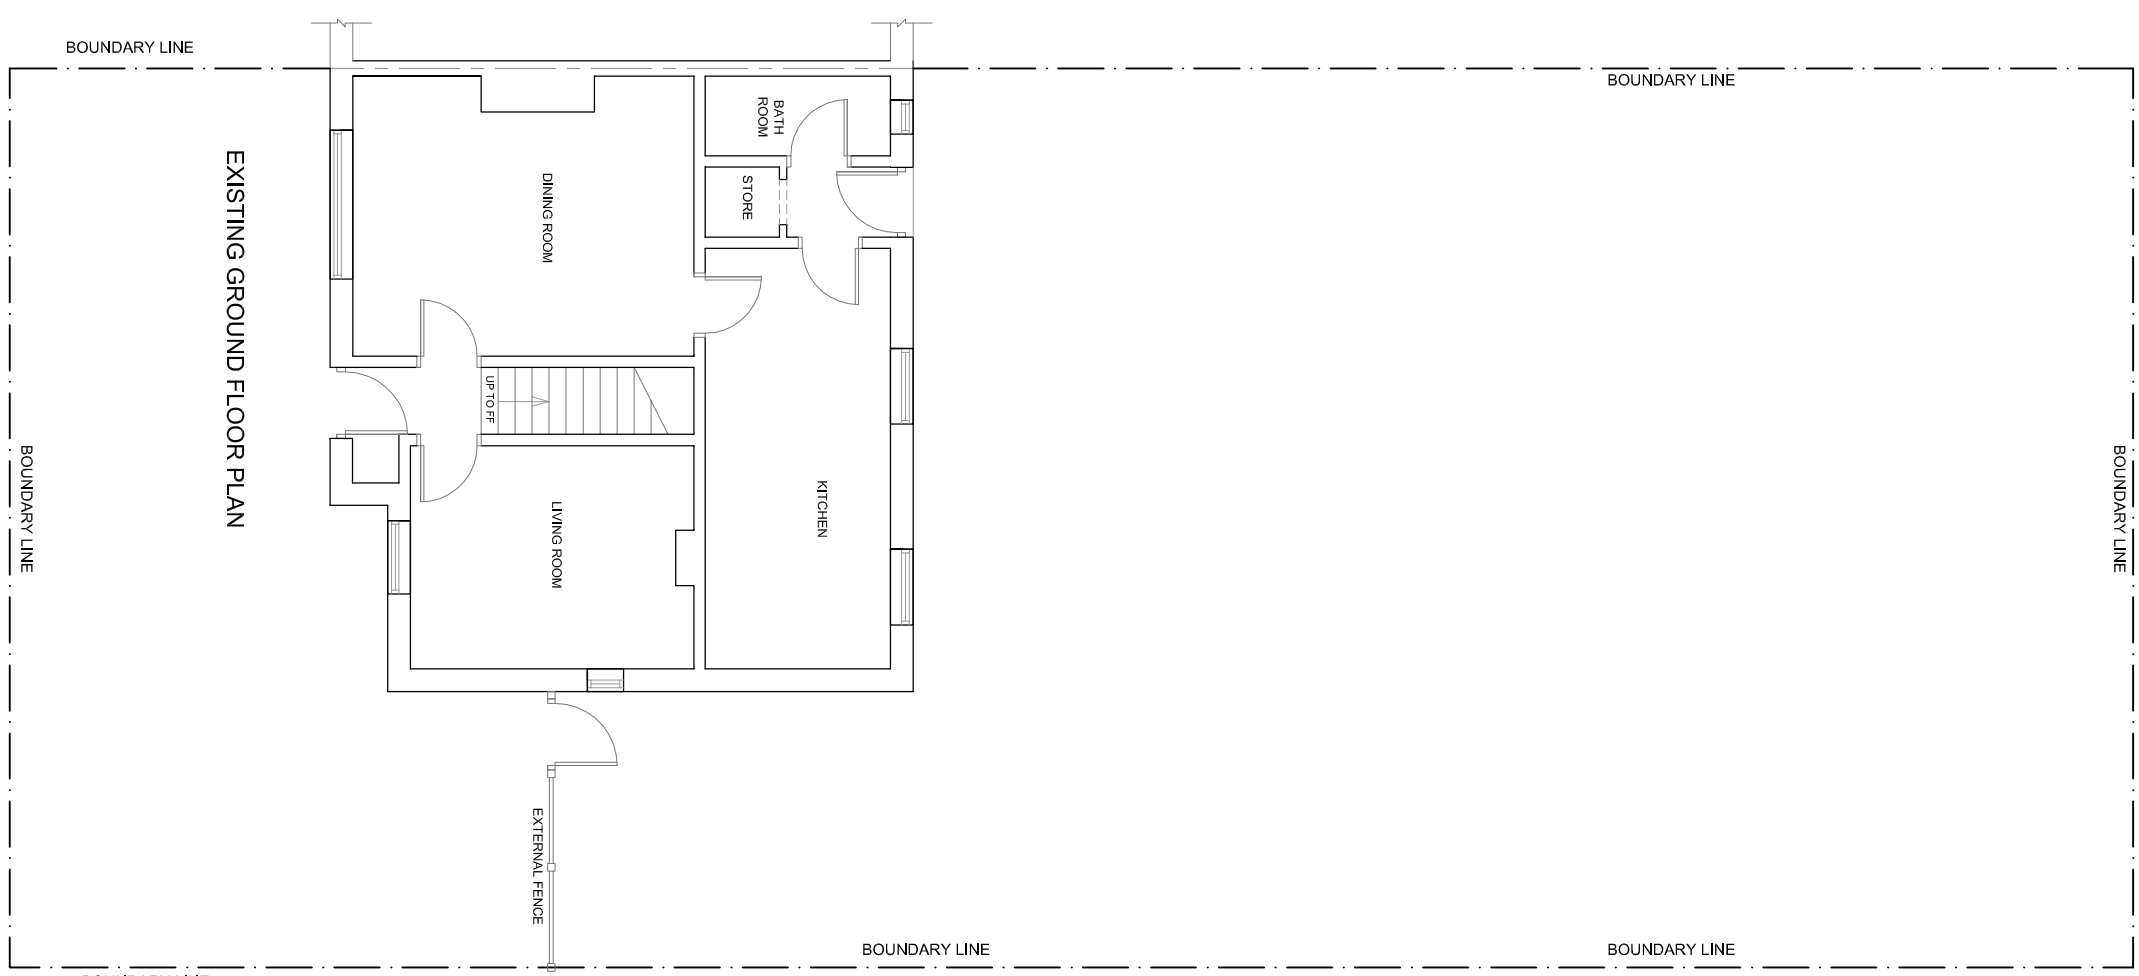


[illegible]

- THIS DRAWING IS SUBJECT TO COPYRIGHT AND IS NOT TO BE REPRODUCED IN PART OR WHOLE WITHOUT APPROVAL.
- ALL DIMENSIONS TO BE CHECKED ON SITE BY CONTRACTOR AND DISCREPANCIES CLARIFIED WITH THE CLIENT PRIOR TO COMMENCEMENT.
- THESE DRAWINGS ARE PREPARED FOR PLANNING PURPOSES ONLY.

Project	14 ELSDON ROAD, MANCHESTER, M13 0TG	Client	DR. HASSAN KAZEMI
Title	EXISTING FLOORS PLANS & ELEVATIONS		
	Date	FEBRUARY 2023	
	Scale	1:100 @ A1 SHEET	
	Drawing Number	HS2302 - 01	REV.