



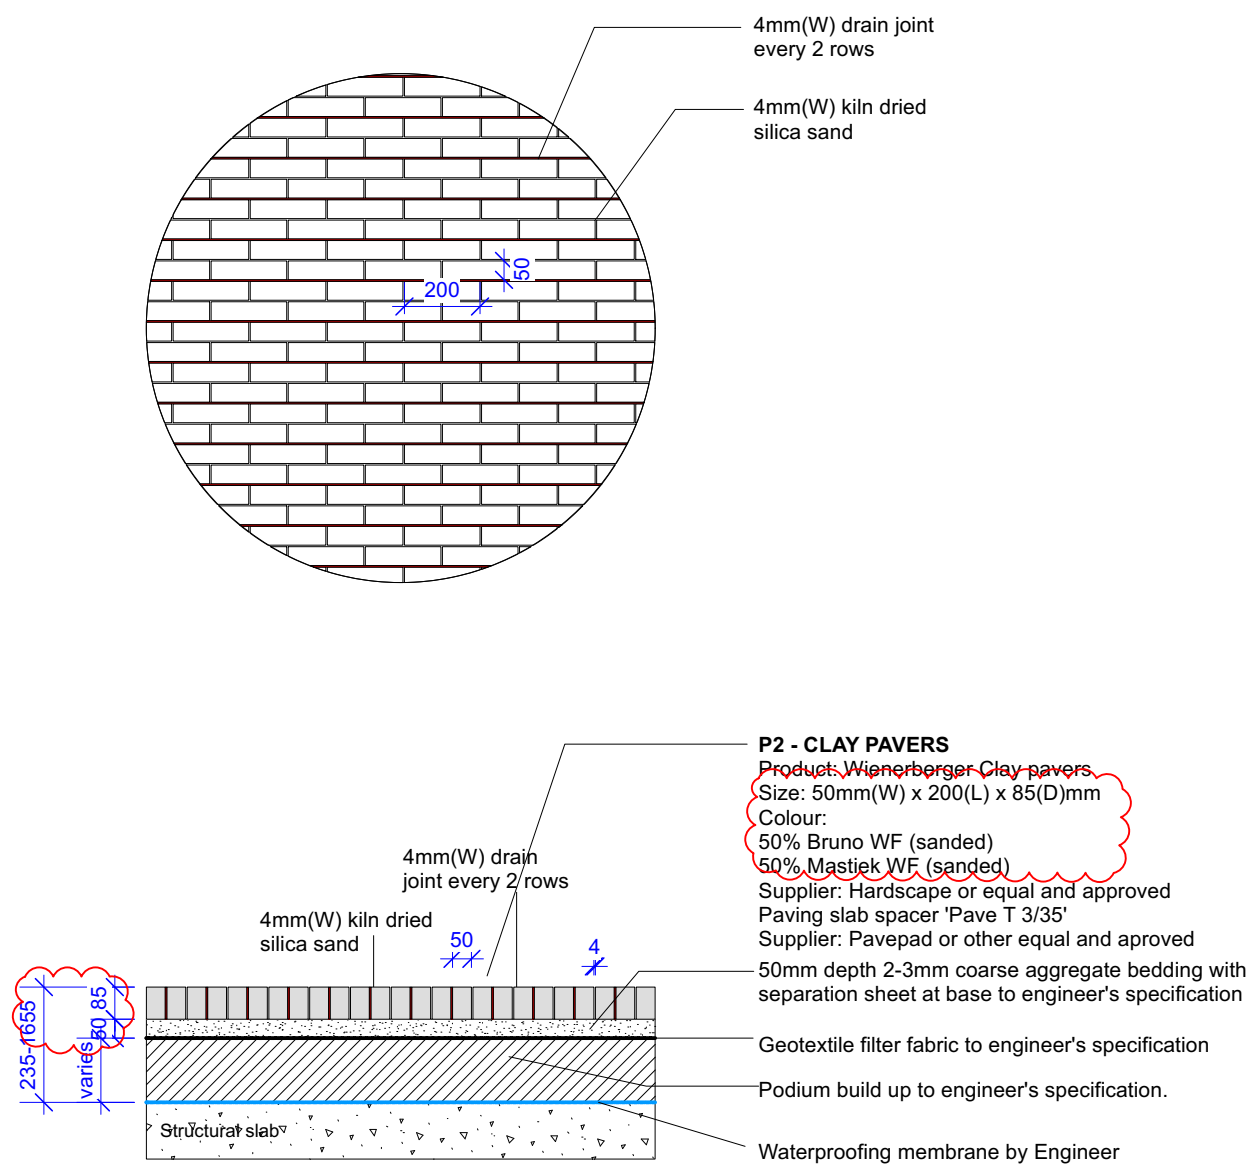


P2 Clay Pavers - On Podium
Scale: 1:20

NOTE: Hardscape to provide sample panel of clay pavers with drain joints.

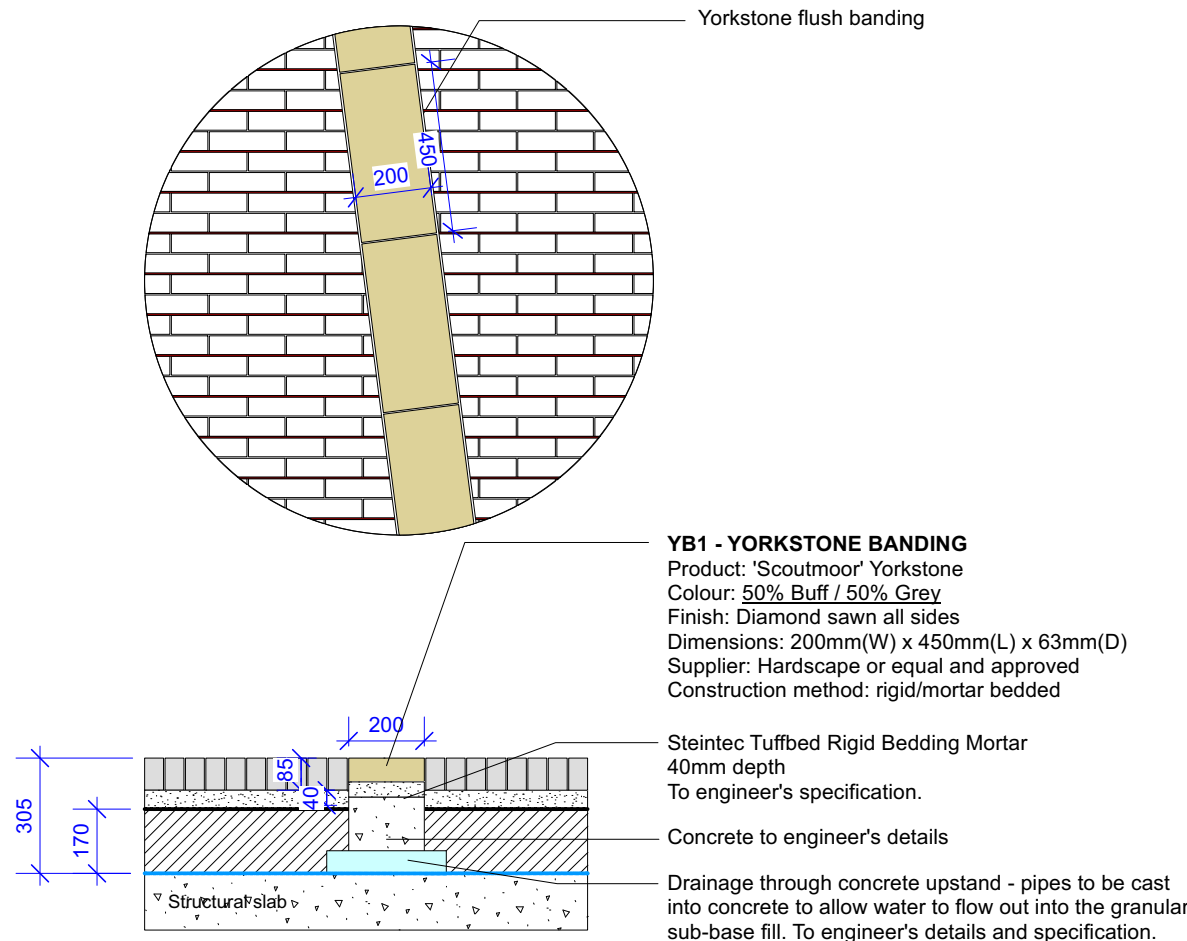

YB1 Yorkstone Banding - On Podium
Scale: 1:20

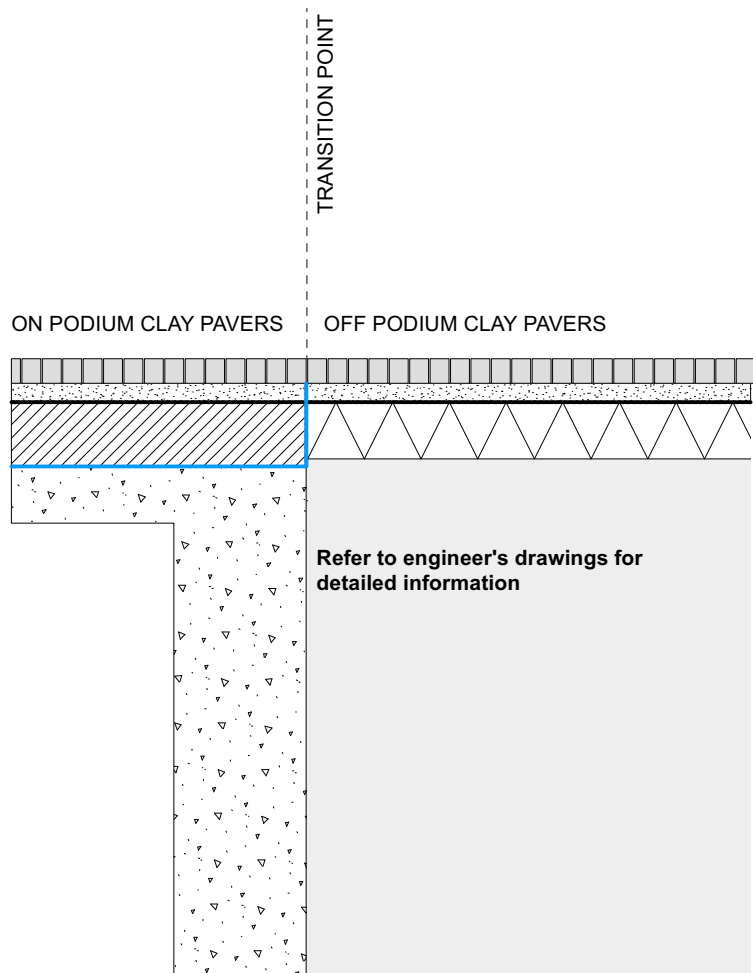

P2 Clay Pavers - Interface Detail
Scale: 1:20

Refer to NP4-PLA-04-XX-SP-L-0001
for Hardworks NBS specification

Refer to clauses:
Q10 - Kerbs / Edgings
Q25 - Slab / Sett Paving

NOTE:
For all sub-surface and structurally relevant elements refer to the engineers' details and specification.
Don't scale from the drawing, engineers' dimensions take precedence. Please consult with us in case of inconsistencies with engineers' information.
Submit proposals and samples for all surface materials for approval prior to construction.

Revision	Date	Description	Drawn	Apprvd.
D4-C02	12-08-22	P2 - depth, colour and finish updated. Bedding updated to be permeable.	TF	KR
D4-C01	14-03-22	Stage 5	TF	KR
S4-P09	04-12-20	Stage 4	AT	AT
S4-P08	29-10-19	Changes to clay blocks and edging	AT	AT
S4-P07	18-10-19	Issued for Tender	AT	AT
S4-P06	16-10-19	Coordination with BH	AT	AT
S4-P05	20-09-19	Issued for Stage 3	AT	AT
S1-P04	03-09-19	Coordination with BH	AT	GB
S1-P03	22-08-19	Draft Stage 3	AT	KR
S1-P02	15-08-19	Coordination with engineers for loading	AT	AT
S1-P01	02-08-19	Draft Stage 3	AT	KR

Client	MEPC
Project	Noma, Plot P, Manchester
Drg Title	Typical Paving Details - On Podium

Created on	Created by	Approved by
05.04.19	AT	KR

Scale	Size	Workstage
1:20	A1	Stage 5

Drg No.	Suitability	Revision
NP4-PLA-04-XX-DR-L-5001	D4	C02

Planit I.E. Limited
E: info@planit-ie.com W: planit-ie.com
MANCHESTER
2 Back Grafton St., Altrincham, WA14 1DY
T: 0161 928 9281
LONDON
Unit 6 Waterside, 44-48 Wharf Road, London, N1 7UX
T: 0207 253 5678
LIVERPOOL
No. 8 Princes Parade, Princes Dock, Liverpool, L3 1DL
T: 0151 705 6746

THIS DRAWING IS COPYRIGHT PROTECTED AND MAY NOT BE REPRODUCED IN WHOLE OR PART WITHOUT WRITTEN AUTHORITY FROM THE OWNER.

NOTES:
1. Do not scale from this drawing.
2. Always work to noted dimensions.
3. All dimensions are in millimetres unless otherwise stated.
4. All setting out, levels and dimensions to be agreed on site.
5. The dimensions of all materials must be checked on site before being laid out.
6. This drawing must be read with the relevant specification clauses and detail drawings.
7. Order of construction and setting out to be agreed on site.