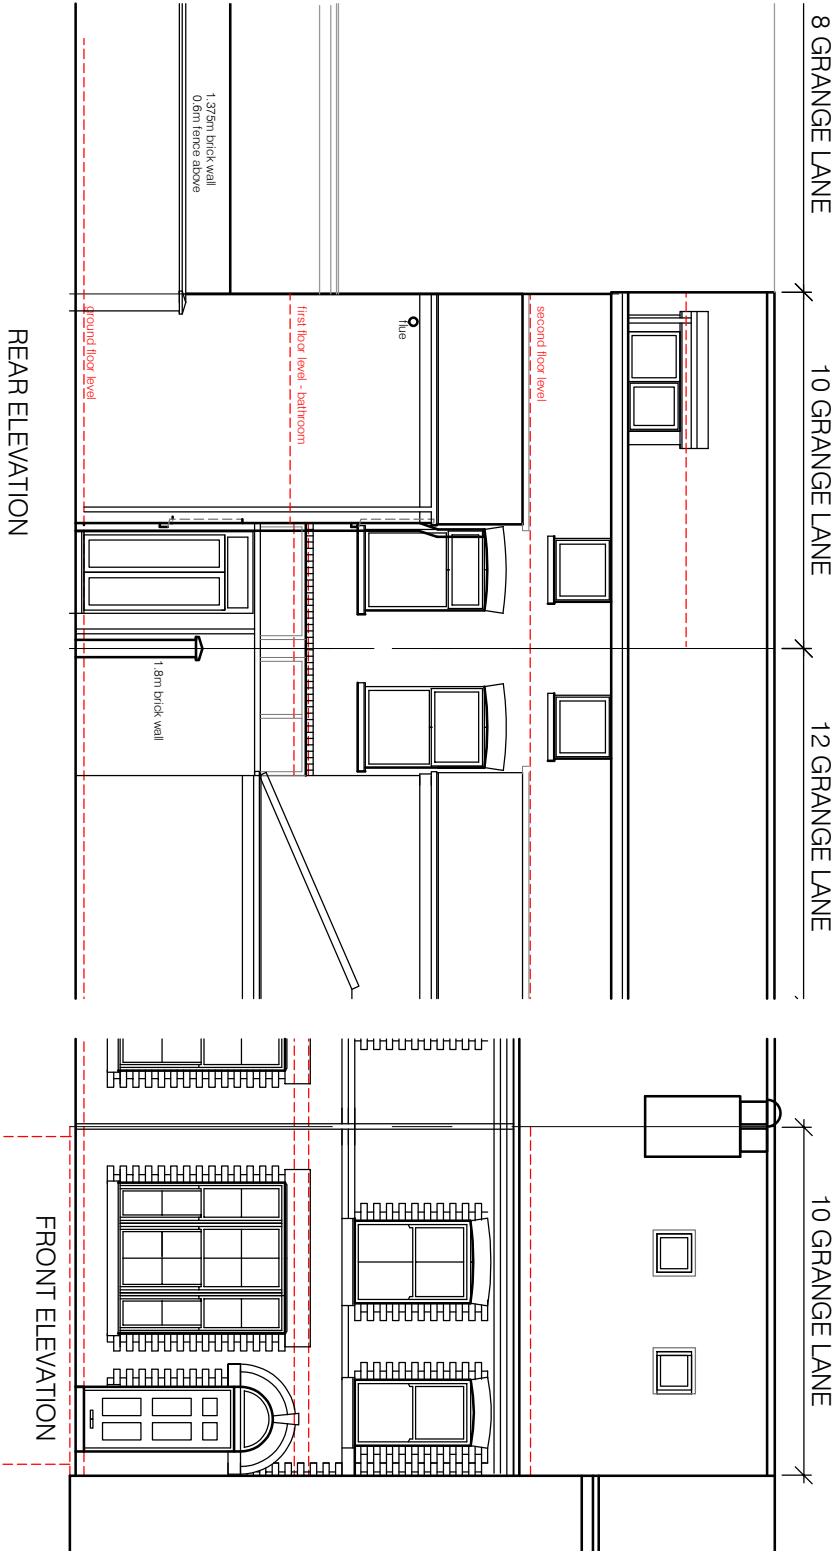
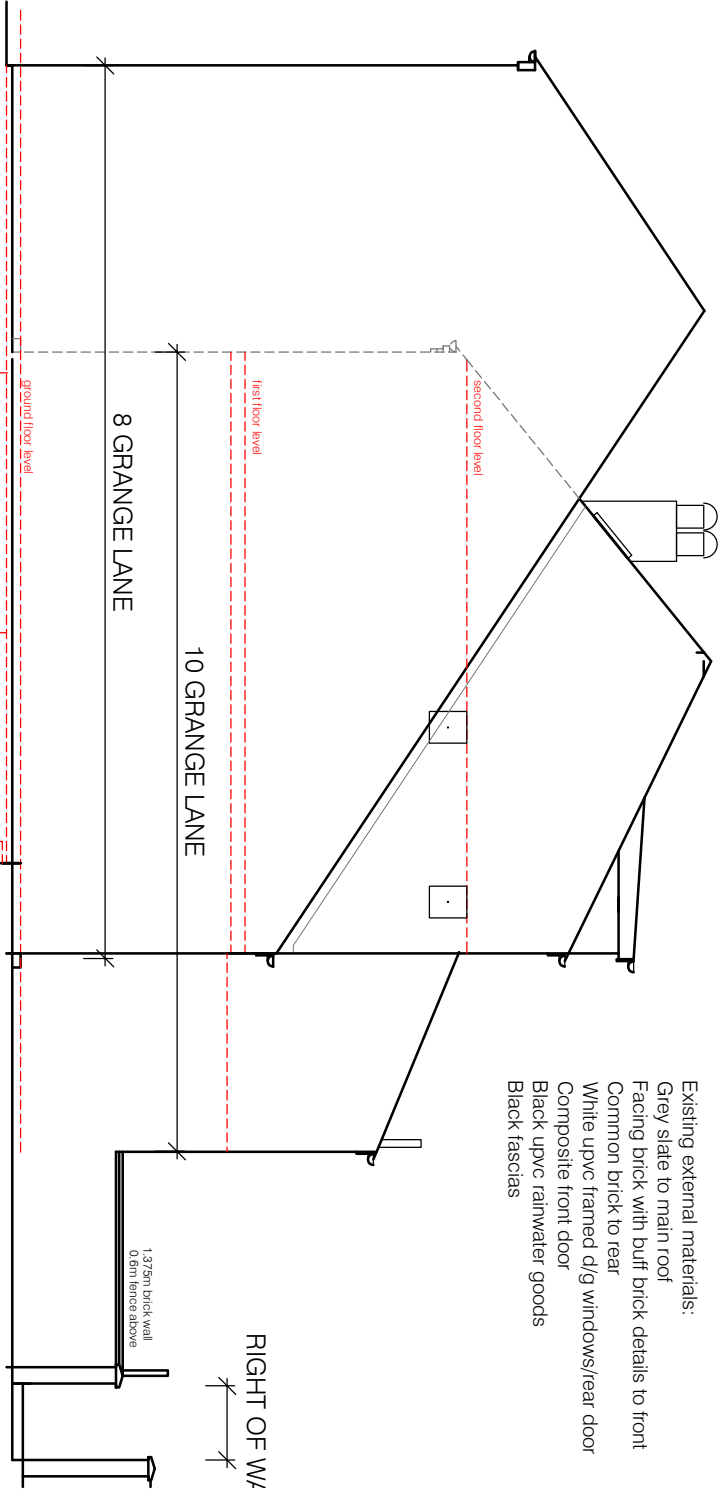
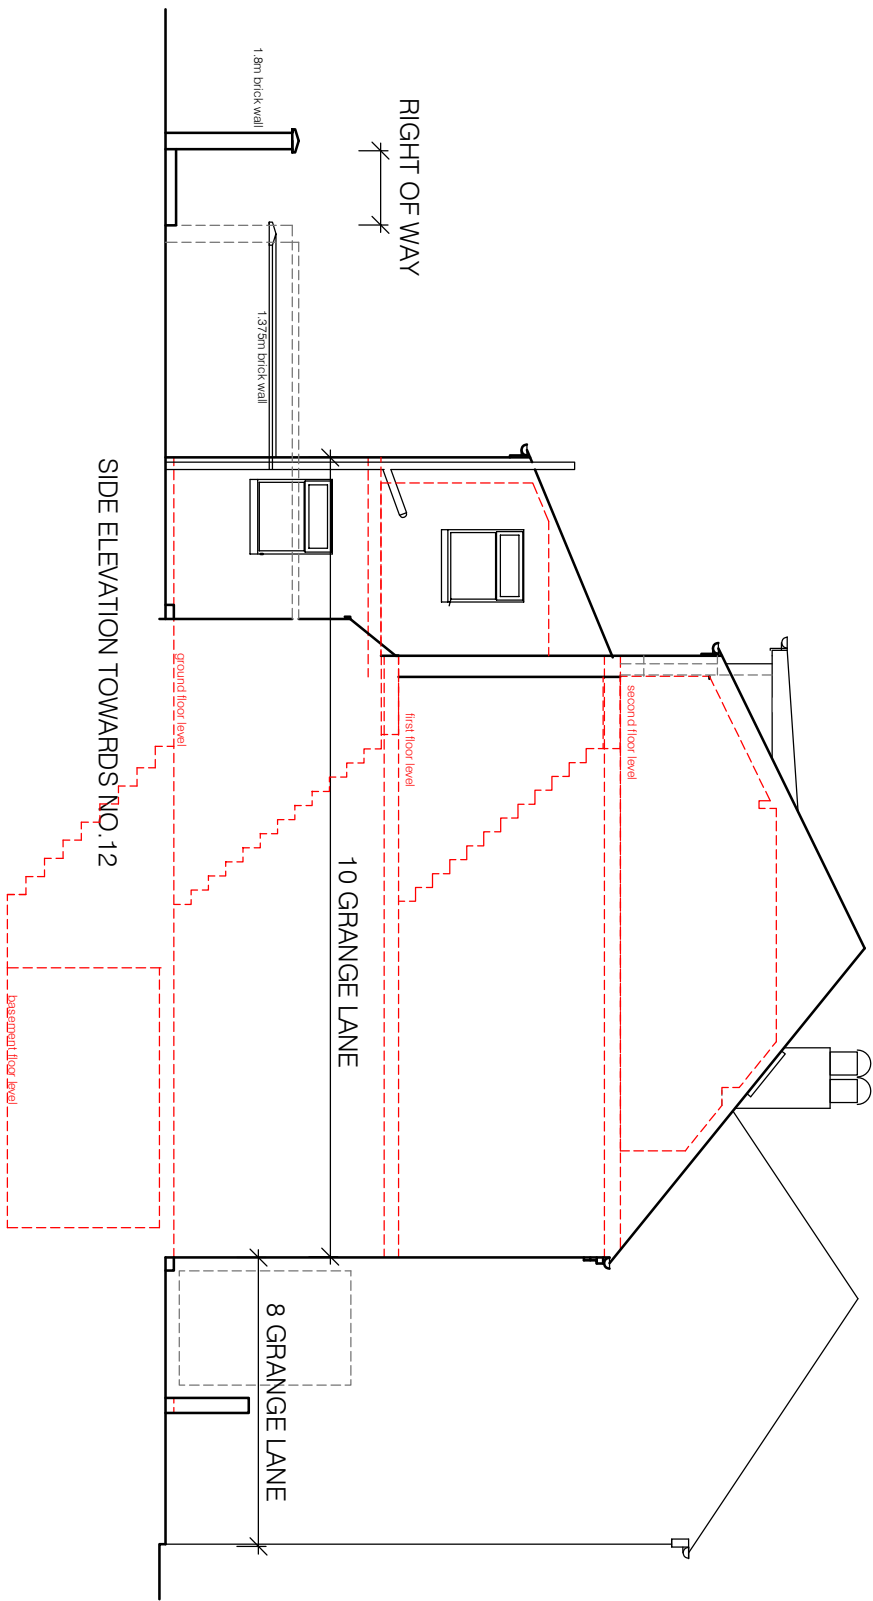


Simon R Miles Chartered Architect Didsbury Manchester T: 07778 137830 E: srmlsarchitect@gmail.com		Revision	Date	Revision note	Notes
Do not scale. Contractors must check all dimensions on site before preparing production drawings or commencing any work. This drawing and its design is the copyright of SR Miles Ltd and may not be reproduced in any form whatsoever without their prior express written consent.					
Project : 10 Grange Lane Didsbury		Scale : 100@A3			
Title : Elevations and block plan as existing		Date : 09.05.2023			
Drawing number : 23 376 PL101		Issue : 23 376			
Client : Mr & Mrs Brook		Drawn by : SRM			
		SRM Simon R Miles Architects Ltd Chartered Architect			