
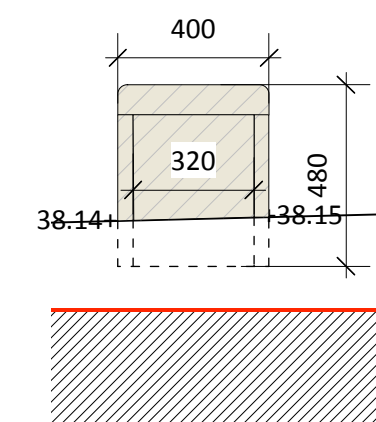
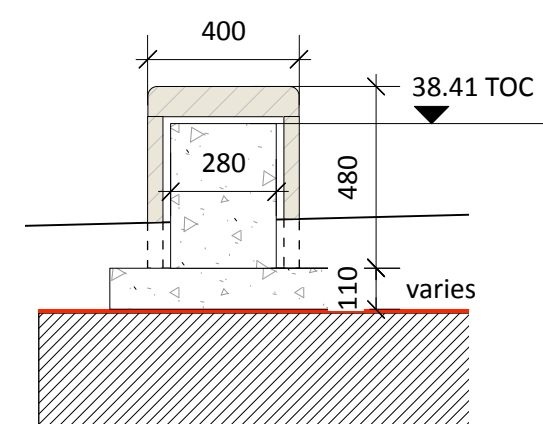
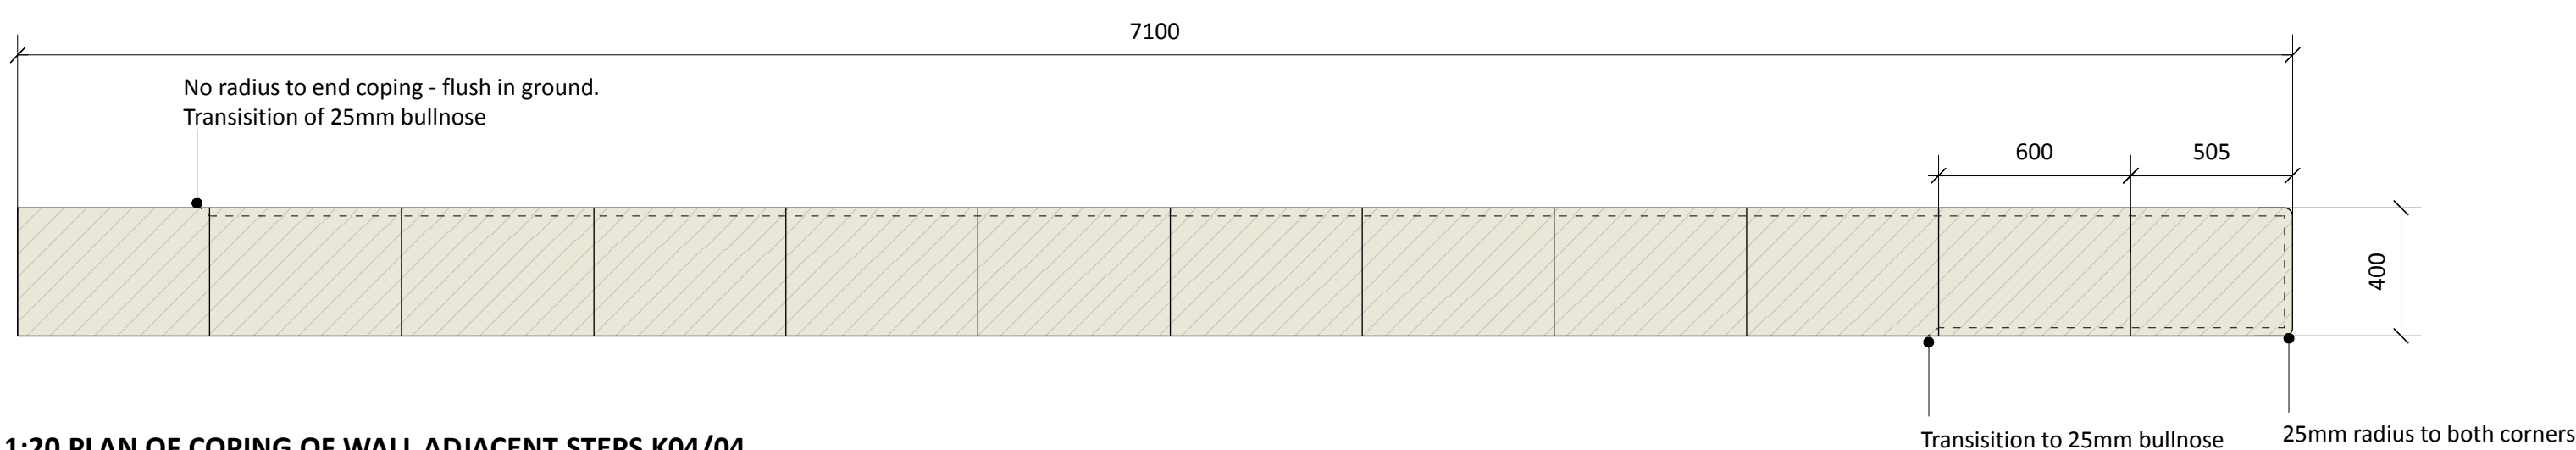
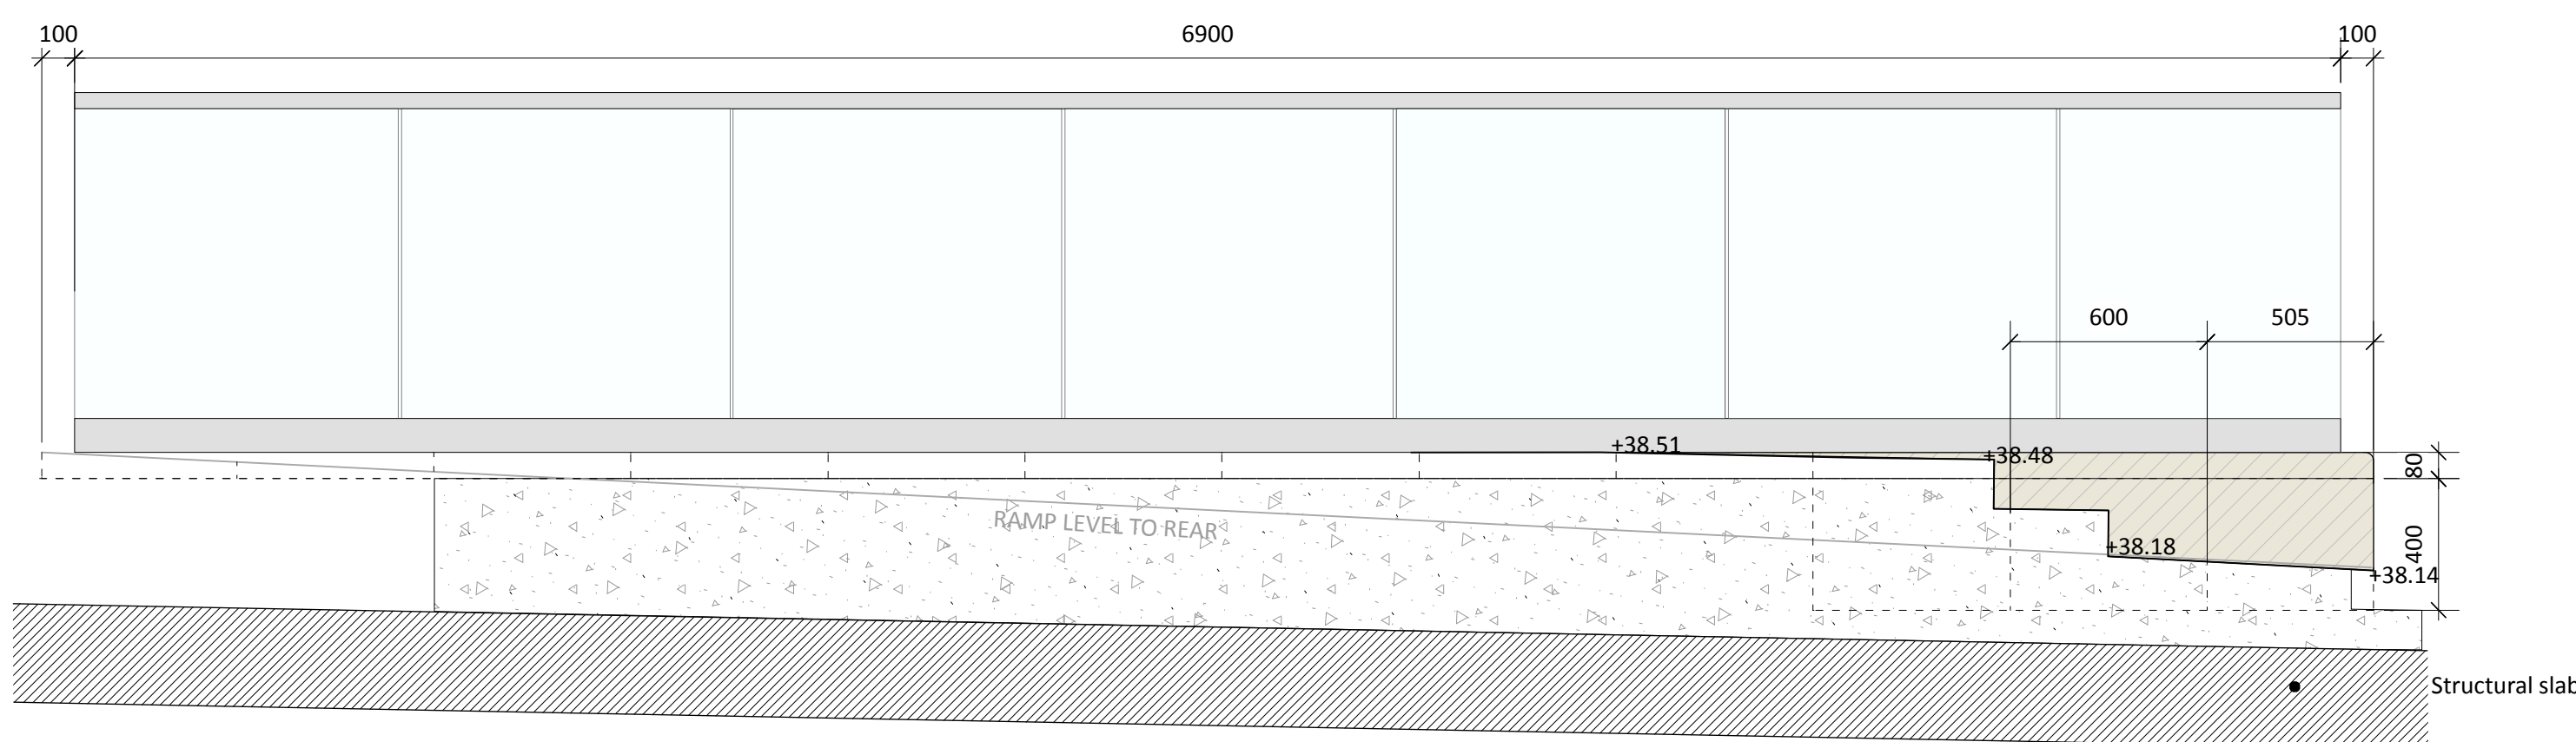
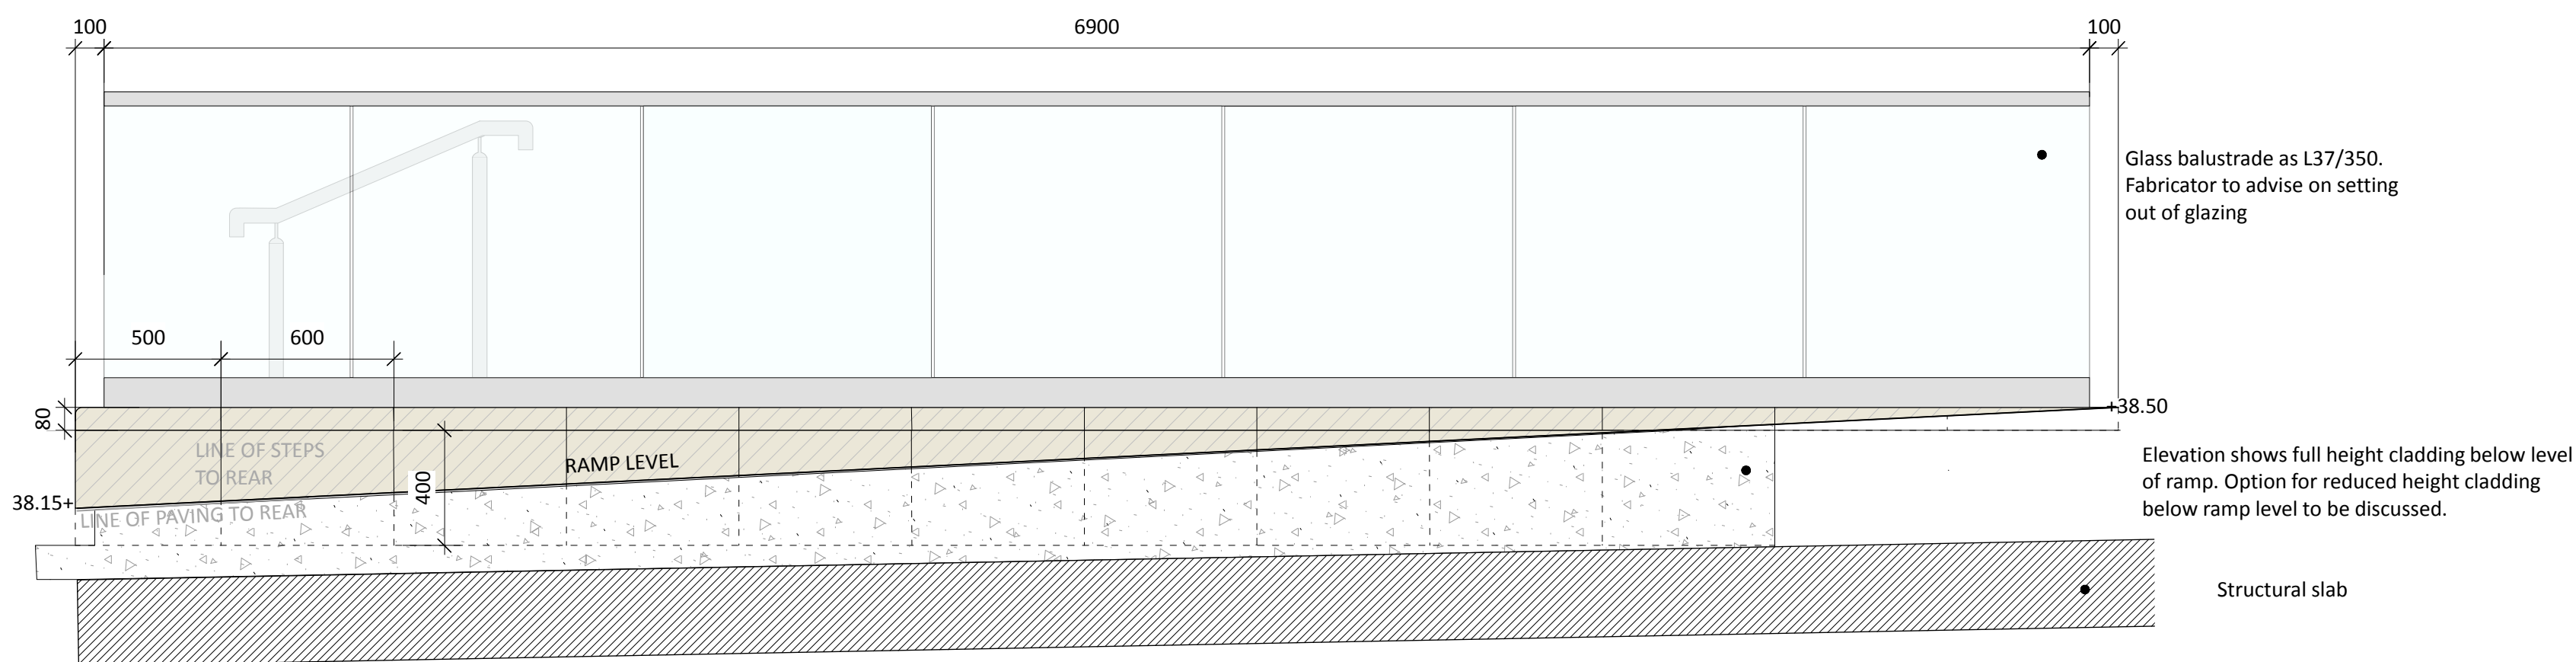
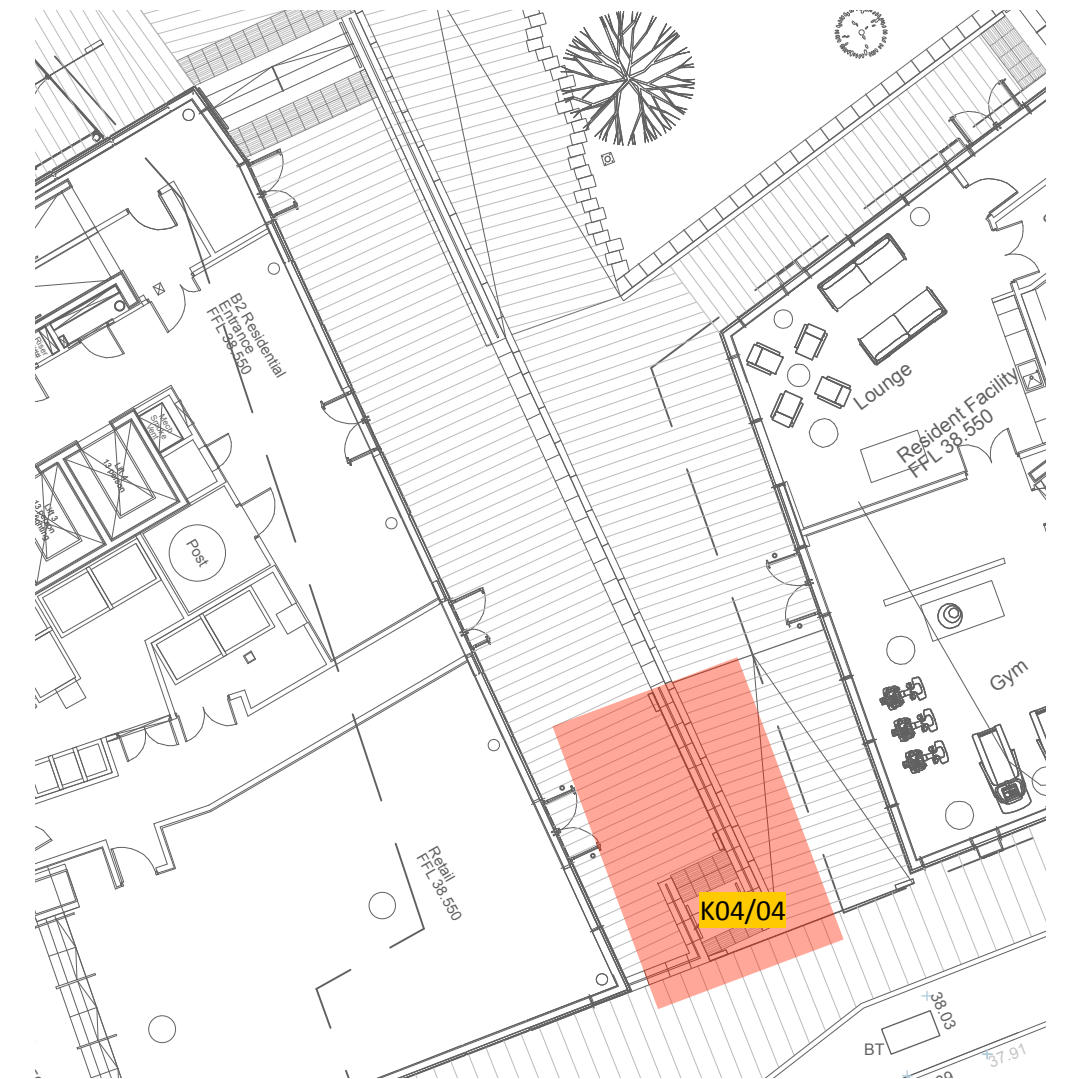
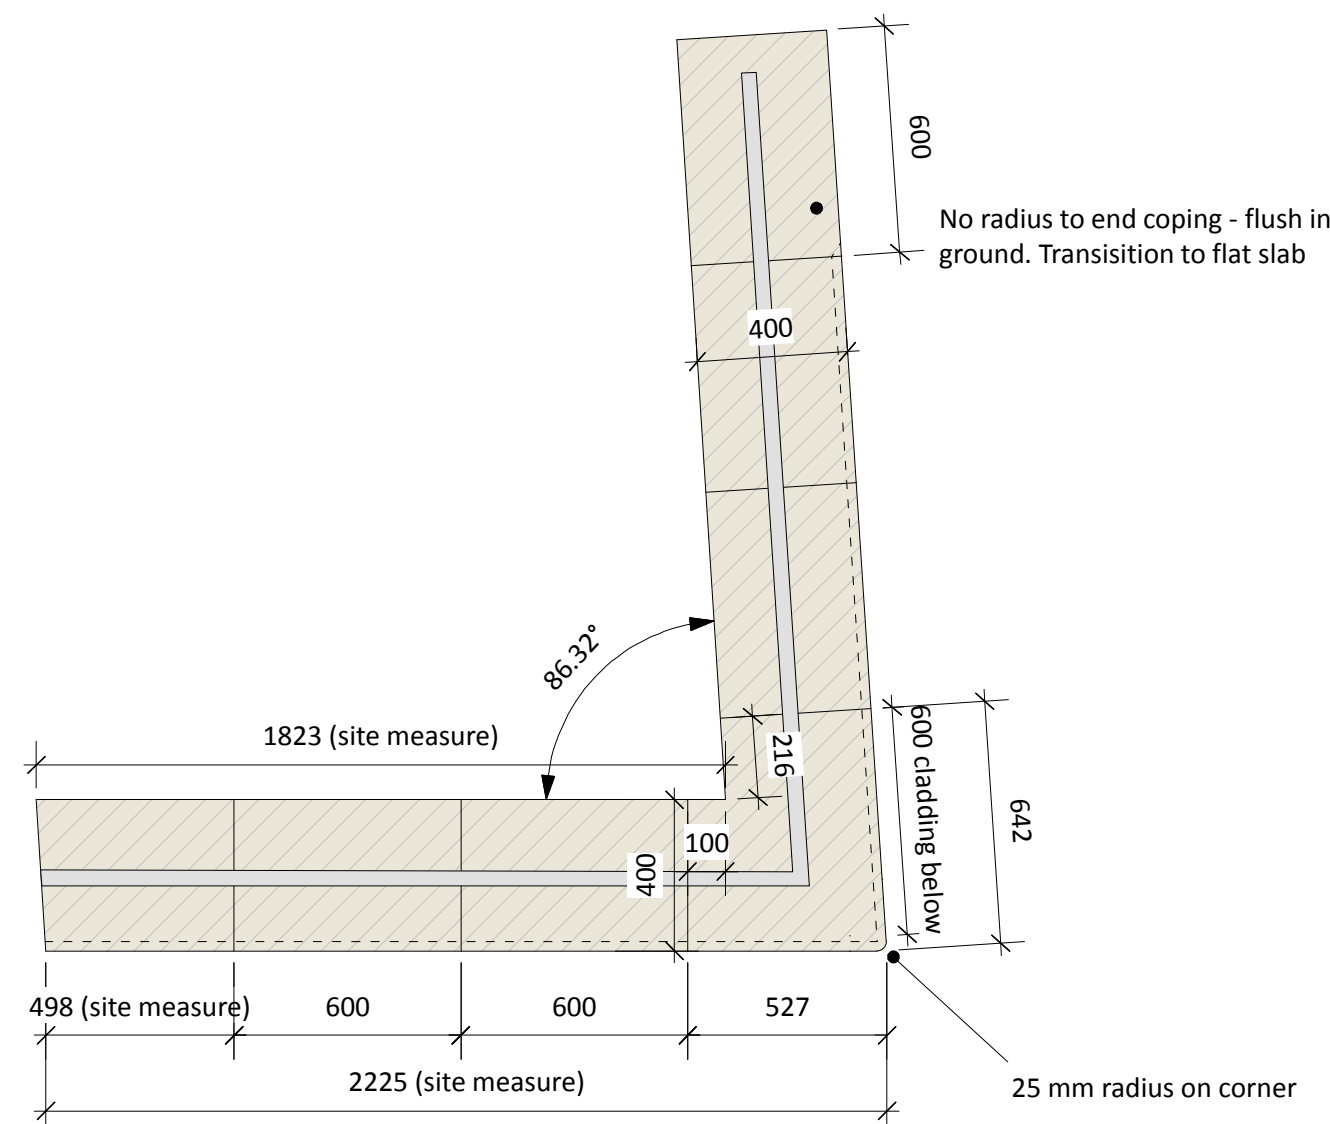
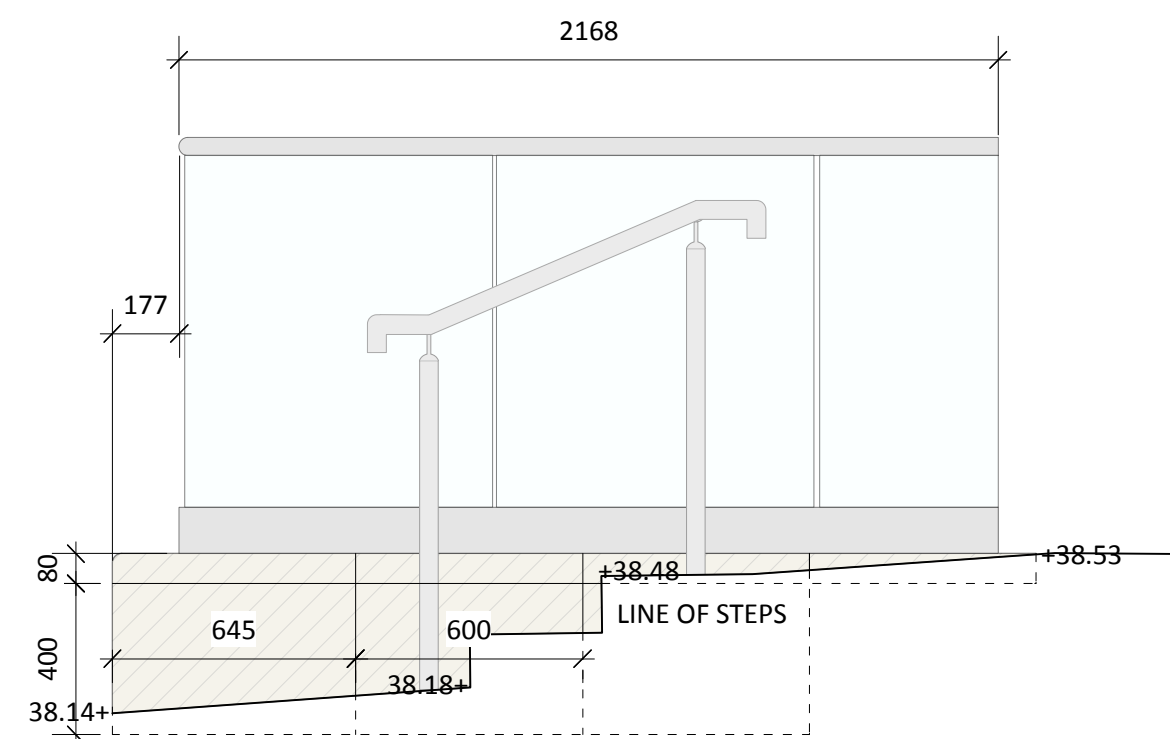


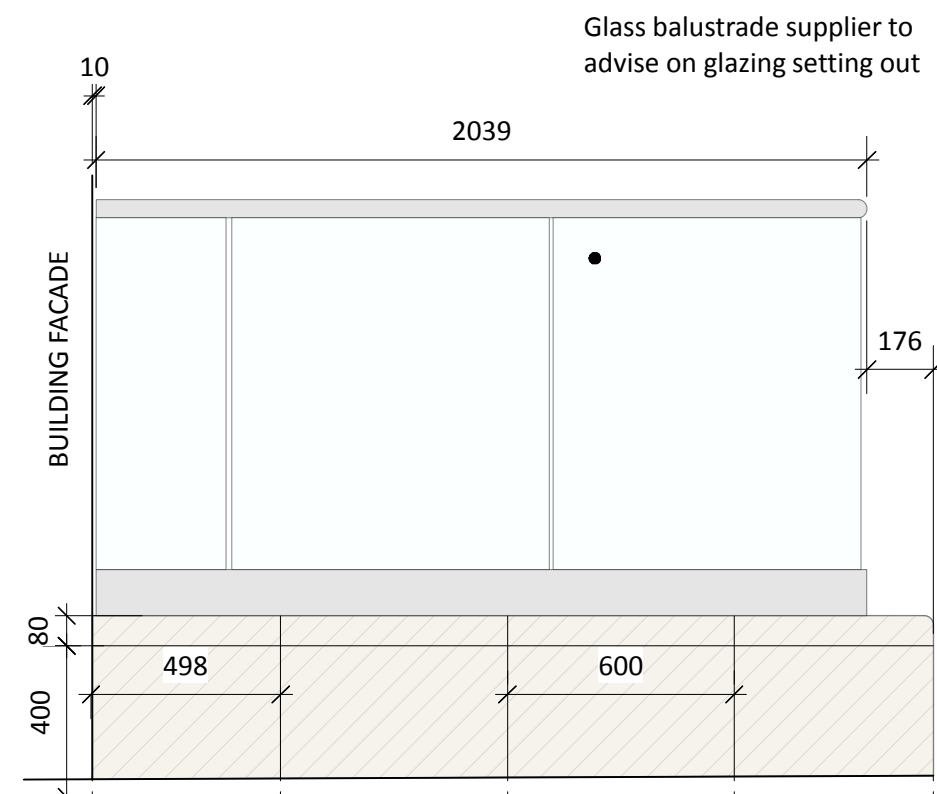

Stone Schedule for information

COPING:
80 x 400 wide with 25 mm radius edge as indicated. Pre-drilled for stainless steel dowels into wall construction below.

- 1 no. 505mm long units with radius to three sides (one short, two long)
- 1 no. 600mm long with transition from square edge to radius
- 1 no. 600mm long with radius to both long edges
- 13 no. 600 mm long with radius to one long edge
- 1 no. 498 mm long with radius to one long edge (site measure)
- 1 no. 600mm long with transition from square edge to radius on one side only
- 1 corner special 642 x 547 mm

CLADDING:
40mm thick yorkstone cladding 400mm high as **F21/120** with fixings by Ancon as **F30/20** to blockwork construction.
16 no. 600mm wide panel
2 no. 505mm wide panel
1 no. 320 mm wide panel
1 no. 498 mm wide panel (site measure)
1 no. 527 mm wide panel with 25 mm radius along one vertical edge to turn corner

Dimensions do not include for joints , 8 mm to be allowed for.
Quantities given for information purposes only. Drawings show layout and distribution of sizes.

C5	RD	2021-04-14	Final Construction issue
C4	RD	2021-01-25	In-situ concrete wall added
C3	RD	2020-12-08	Levels added
C2	RD	2020-06-15	Restraint fixing ref amended. Joint size changed.
C1	RD	2020-03-03	First issue

(1) Do not scale from drawings - use written dimensions only. (2) All dimensions are in millimeters unless noted. (3) All dimensions shall be verified on site before proceeding with the work. (4) Landscape Projects shall be notified of any discrepancies. (5) Engineer to specify all sub-bases. Any below ground construction is indicative.

Project Title				Drawing Title			
Manchester New Square Manchester				Detail B2 Terraces Wall Cladding and Coping adjacent Steps K04/04			
Drawn Date		Drawn	Checked				
2020-03-03		RD	NCS				
Scale		Status		Revision			
1:20 @ A1		Final		C5			
Drawing No.							
25219A		LPP	90	SW	L00	DET	L 0407

landscape projects

Landscape Architecture & Design

31 Blackfriars Road Salford Manchester M3 7AQ
PHONE: 0161 839 8336 FAX: 0161 839 7155
EMAIL: post@landscapeprojects.co.uk