


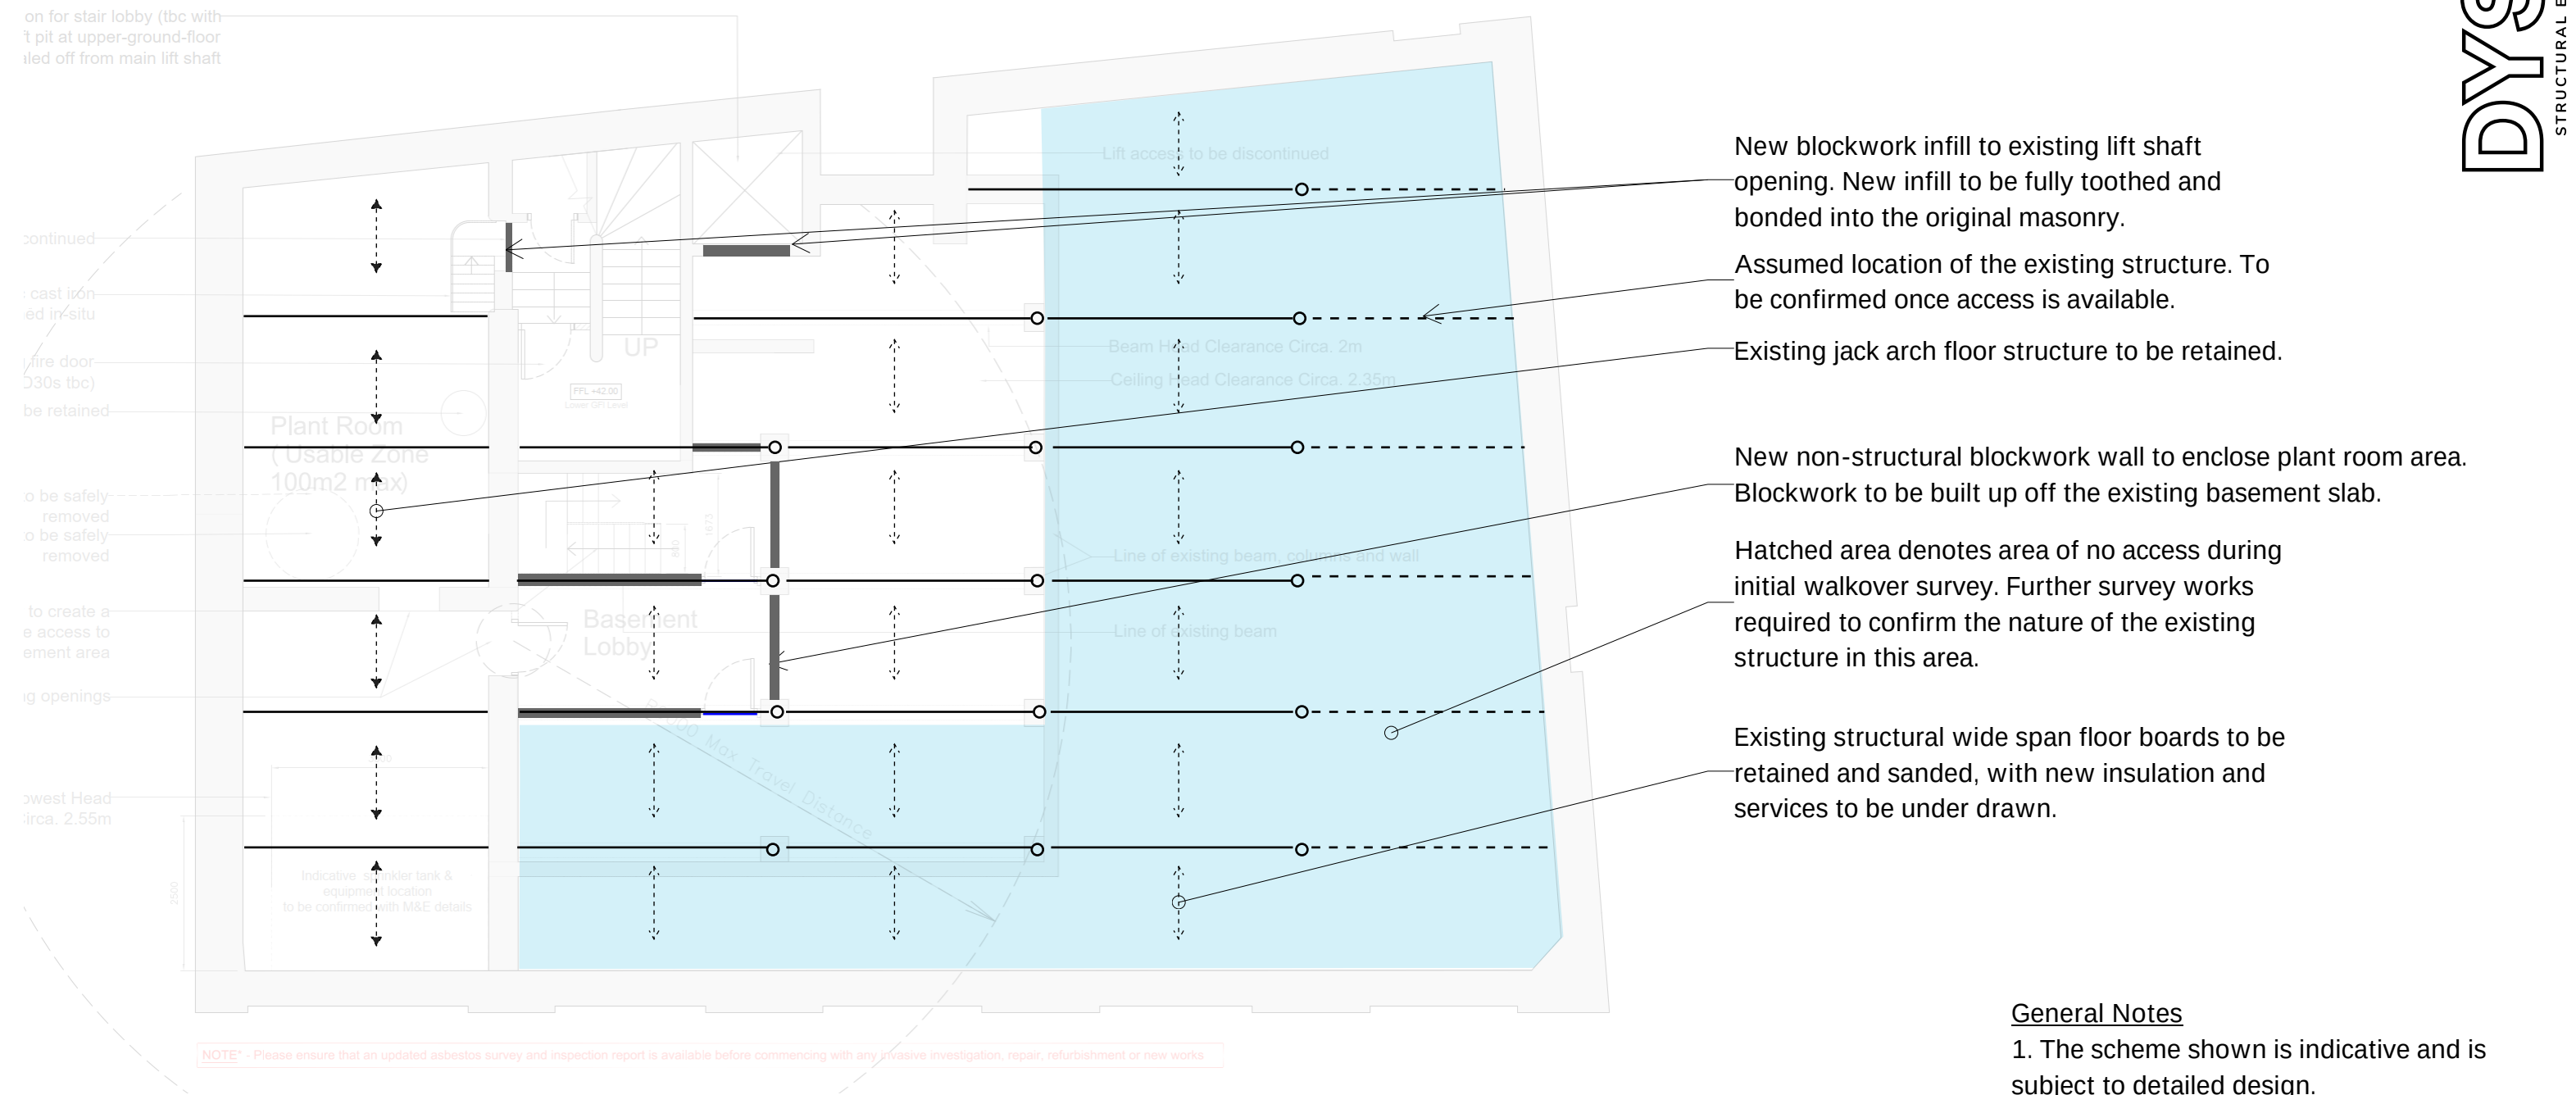

Basement Level Indicating Lower Ground Floor Structure Over

Scale:

General Notes

- The scheme shown is indicative and is subject to detailed design.
 - Locations of the existing structure are indicative and are based on the survey information provided by the client.
 - Scheme shown is based on Architectural Proposed GA Basement Floor Plan Rev E.
- | | |
|------------|-----------|
| 02/12/2022 | P01 Issue |
| 14/04/2023 | P02 Issue |
| 05/05/2023 | P03 Issue |
| 15/05/2023 | P04 Issue |
| 21/06/2023 | P05 Issue |

Project:	Fraser House	Eng:	MWS
Title:	Basement floor layout	Date:	June'23
No:	LM21346-DYSE-XX-ZZ-SK-S-0020	Rev:	P05