


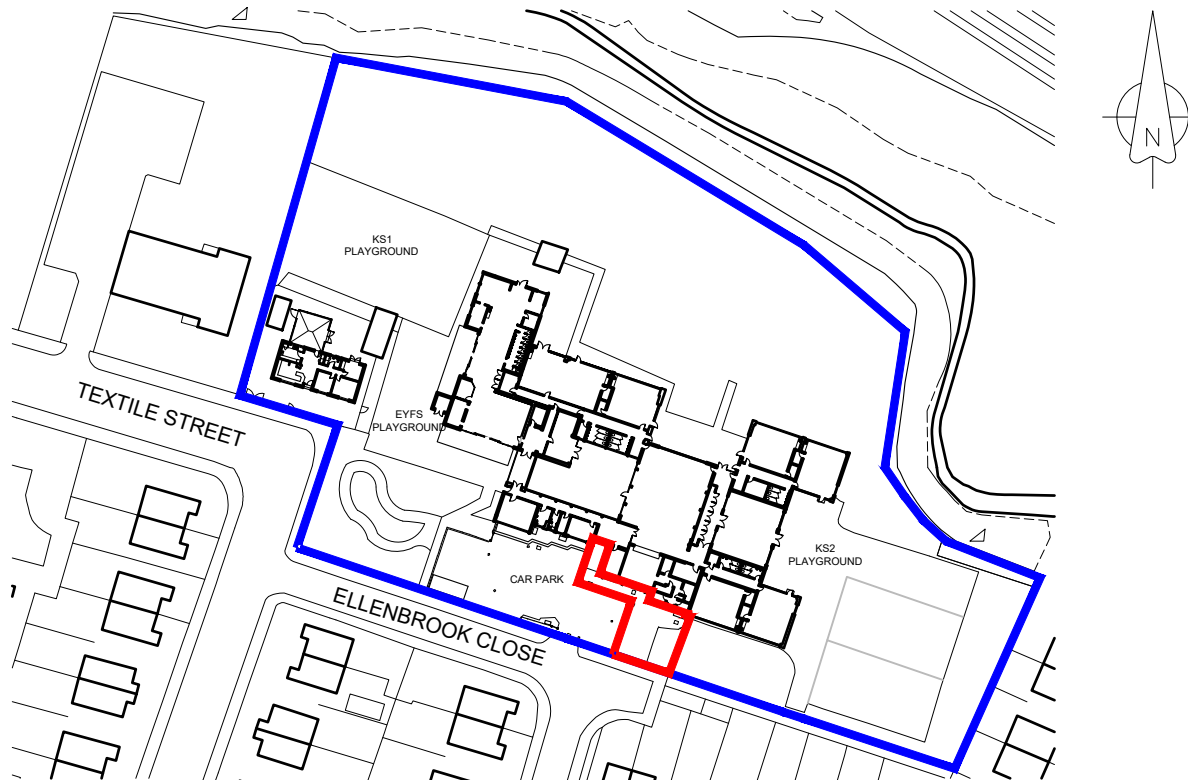

LOCATION PLAN SCALE 1:1250@A4



This drawing is Copyright and the property of Lancaster Maloney Martin Limited and must not be reproduced in whole or in part without their written permission.
Copyright is reserved. © This drawing must not be scaled. The Contractor is to report all dimensional discrepancies & errors to the Contract Administrator prior to commencing construction. It is essential that this drawing is read in conjunction with the specification and all works identified included for.

NOTES

KEY:

- Denotes existing site boundary
- Denotes development site location

Rev	Date	Comments	By
A	14/06/23	Red boundary updated as per planning department comments	MAB

STATUS PLANNING ISSUE

Client
**The Board of Governors
St Francis RC Primary School,
Gorton**

Project Title
**Safeguarding Works to
Relocate Main Entrance**

Drawing Title
Location Plan

Scale 1:1250@A4	Drawn by MAB	Date May 2023
Job no. 2209/03	Drawing no. P01A	Revision no. N/A



Lancaster Maloney Martin

Registered Office:
Equitas House Unit 6 Station View Rhino Court Stockport SK7 5ER
Tel: 0161 477 3500
E-mail: administration@lmm-ltd.co.uk | Website: www.lmm-ltd.co.uk
Registered in England No 4846621