




NOTES:
FIGURED DIMENSIONS TO BE TAKEN IN PREFERENCE TO SCALED DIMENSIONS.
ALL DIMENSIONS TO BE CHECKED ON SITE.

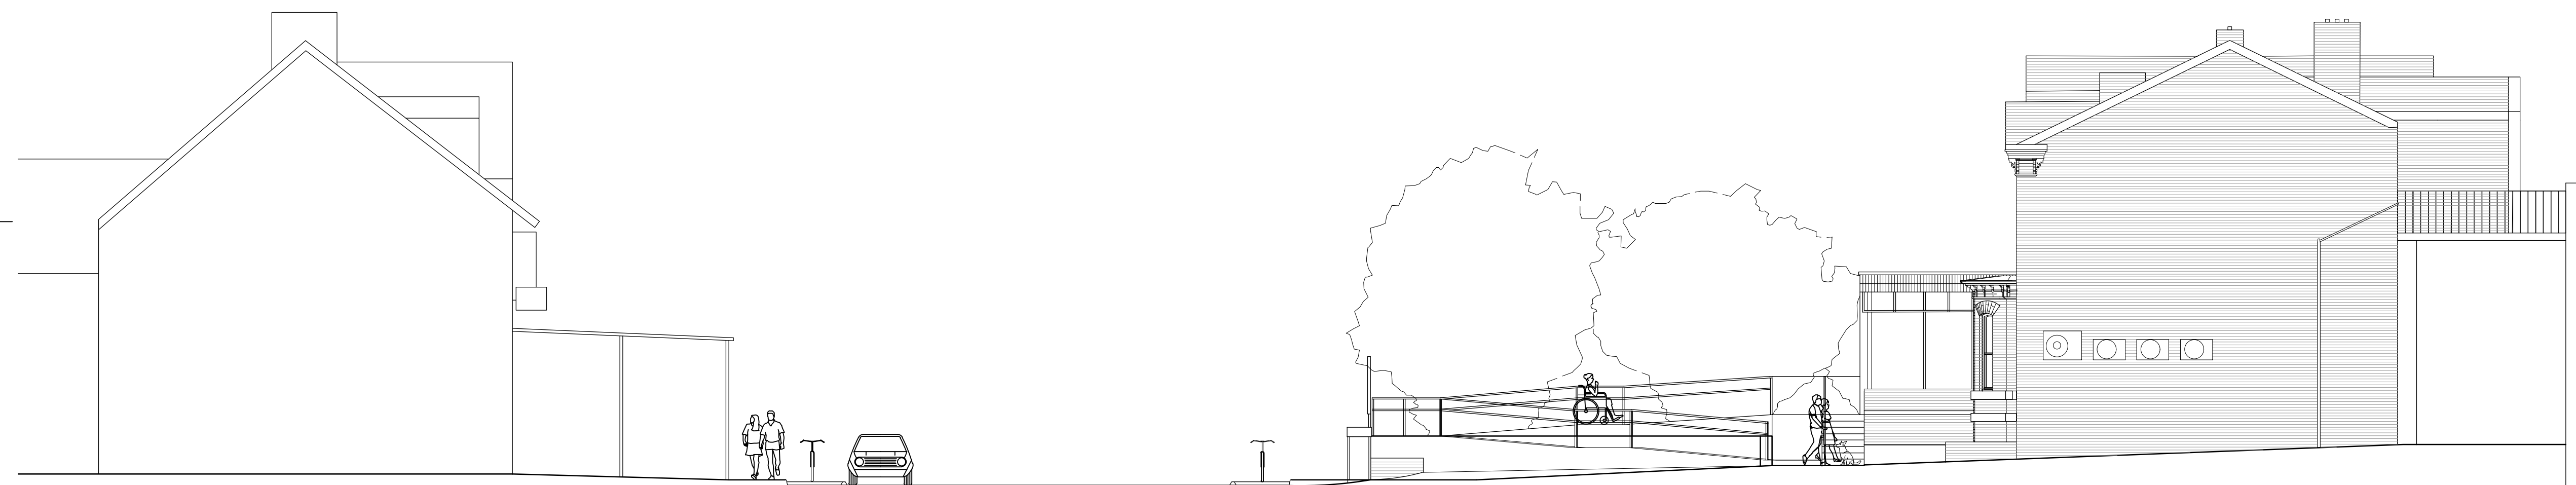

Upper Chorlton Road Street Elevation
1 : 100



Side Elevation looking East
1 : 100

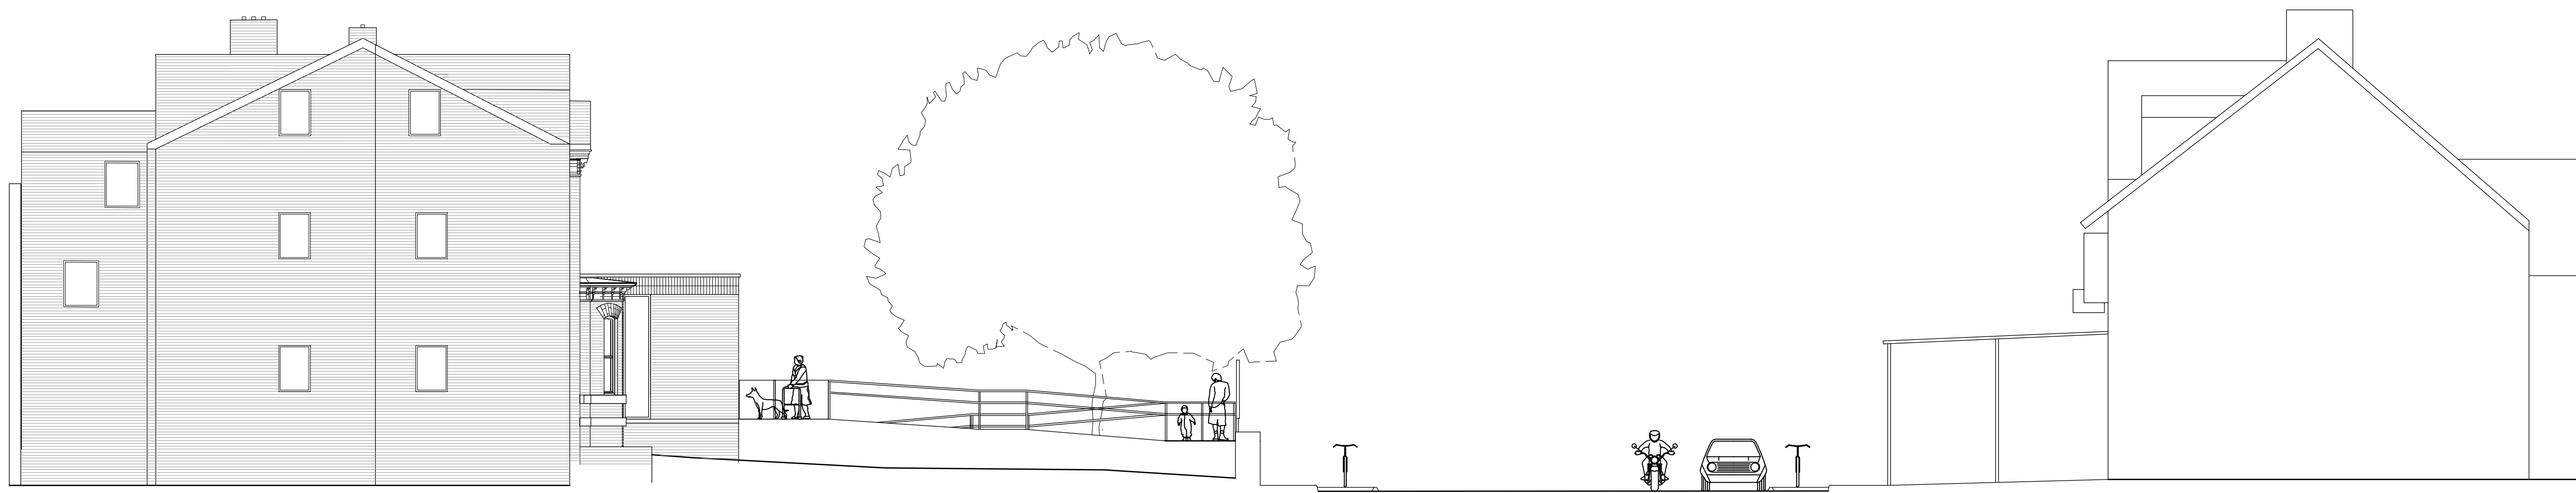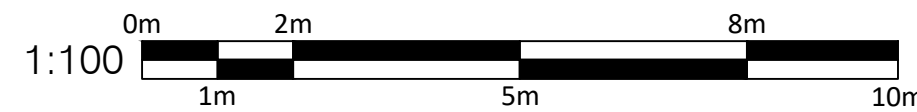

Side Elevation looking West
1 : 100

Revision:	Date:	Description:
GRAHAM SIBBALD Chartered Surveyors and Property Consultants 233 St Vincent Street, Glasgow G2 5QY Telephone 0141 332 1194 Fax 0141 332 9914 Website: www.g-s.co.uk Email: cad@g-s.co.uk		
Client IVC Evidensia UK, The Chocolate Factory, Keynsham, Bristol BS31 2AU		
Project EXTENSION TO VETERINARY PRACTICE		
Address 221 Upper Chorlton Road Manchester M16 0DE		
Drawing Title Proposed Elevations		
Department No. GB_13477	Drg No. L(21)005	Revision 1st
Aims. No. 2023\02\0319	Drawing Status Planning	Sheet Size 1:100 @ A1
Drawn By JW	Checked By CL	Date 14/4/2023
PREPARED BY GRAHAM + SIBBALD TECHNICAL SERVICES LLP		