


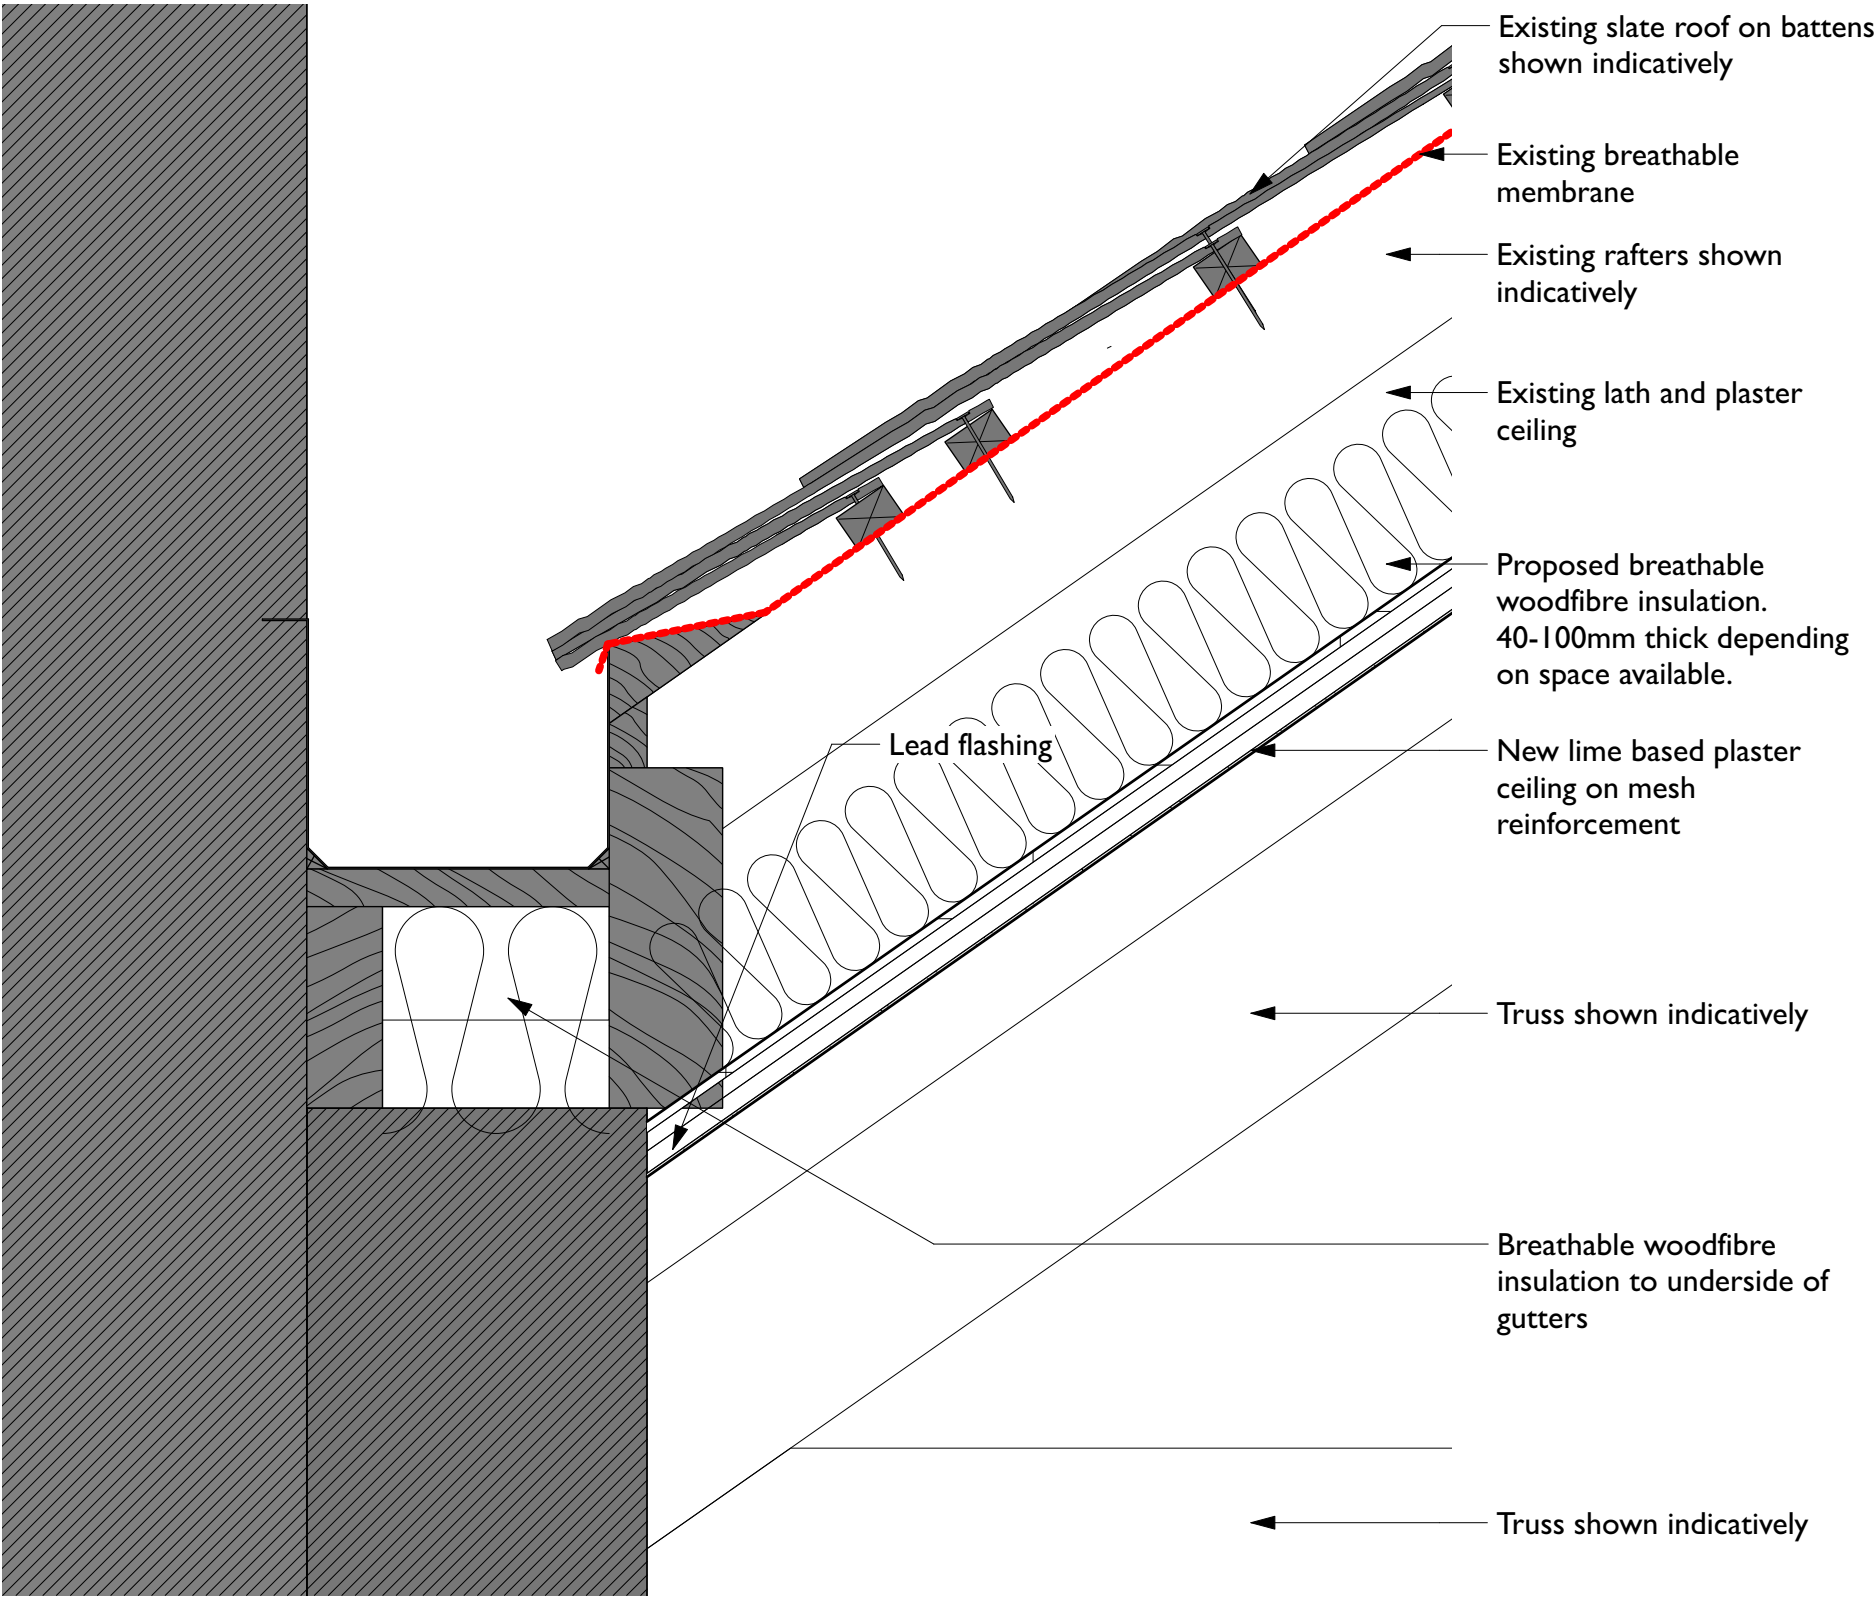

1 Warm roof upgrade
Scale: 1:5

COPYRIGHT OF ATELIER MB LTD
DO NOT SCALE FROM THIS DRAWING
DIMENSIONS TO BE CHECKED ON SITE

Existing

- Existing slate roof on battens shown indicatively
- Existing breathable membrane
- Existing rafters shown indicatively
- Existing lath and plaster ceiling
- Proposed breathable woodfibre insulation. 40-100mm thick depending on space available.
- Lead flashing
- New lime based plaster ceiling on mesh reinforcement
- Truss shown indicatively
- Breathable woodfibre insulation to underside of gutters
- Truss shown indicatively

Rev	Note	DRN	CHK
-----	------	-----	-----

St Margarets, Manchester
For Charlotte Street Estates

Roof Details 2

scheme	1907
drwg no.	P(431)
revision	

scale	1:5 @ A3
date first drawn	June 2022
drawn	RG

SK sketch E existing P proposed T tender C construction FI final issue

www.ateliermb.co.uk
t 0161 236 0051
e architect@ateliermb.co.uk