
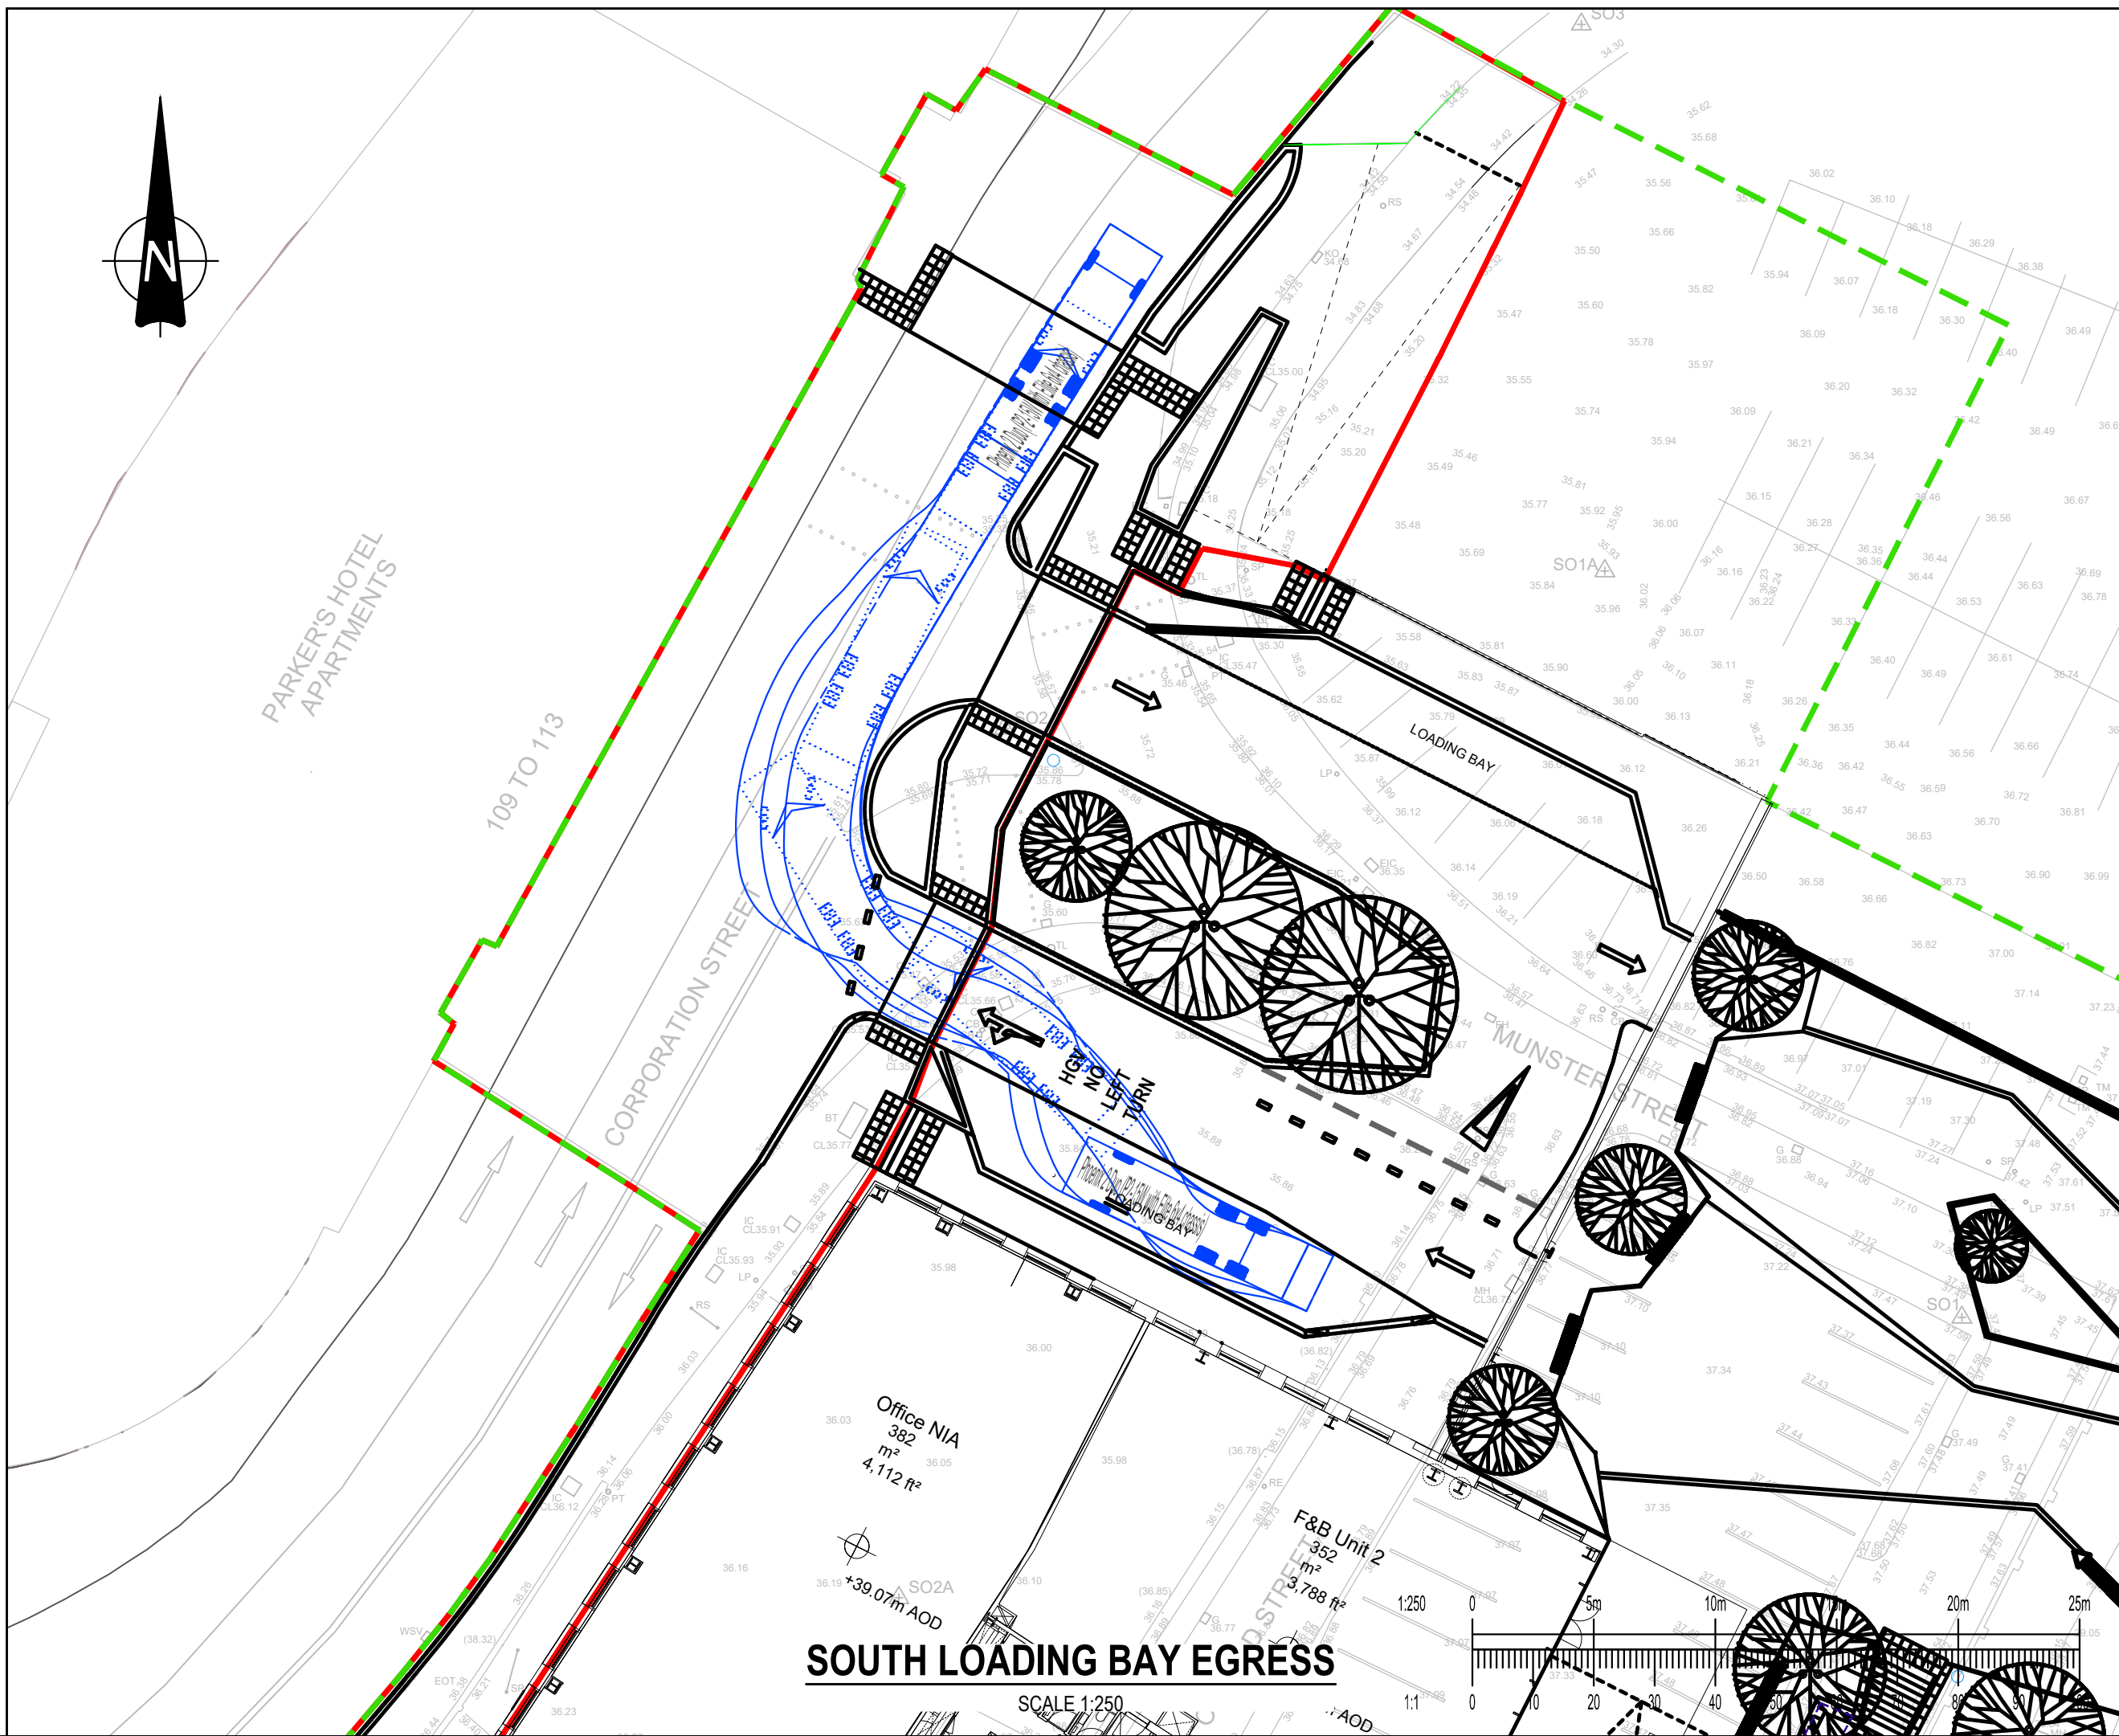
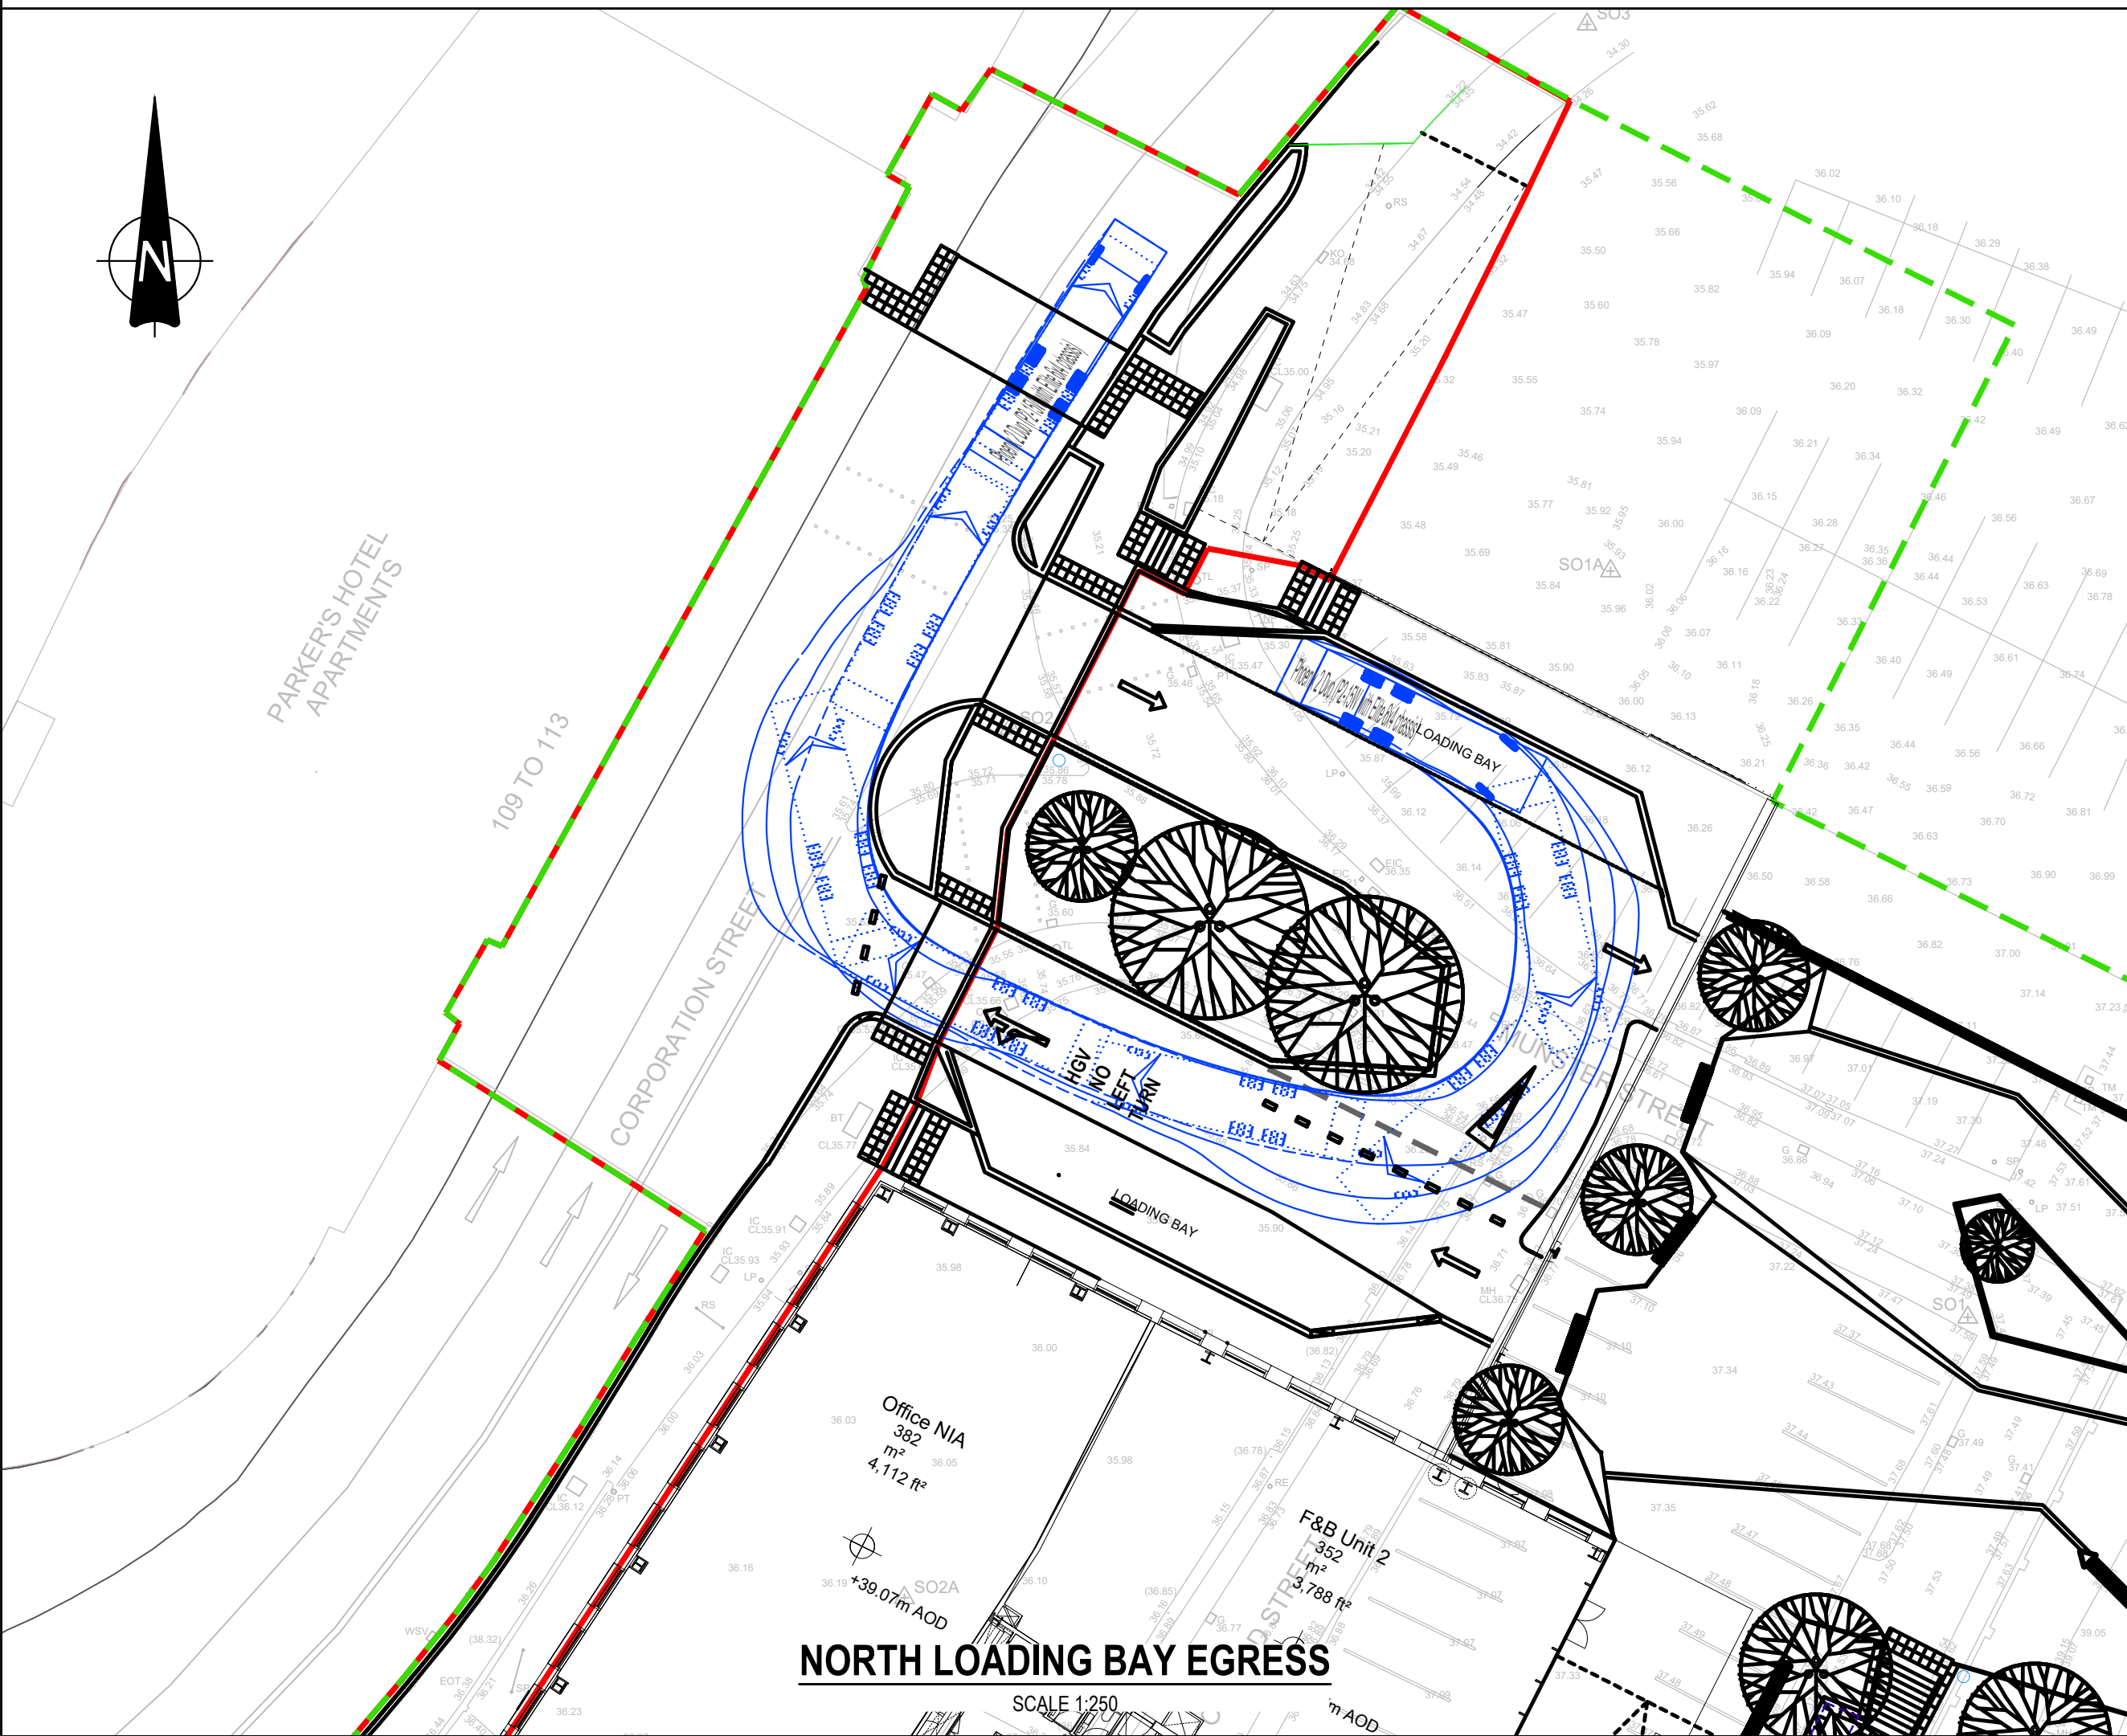
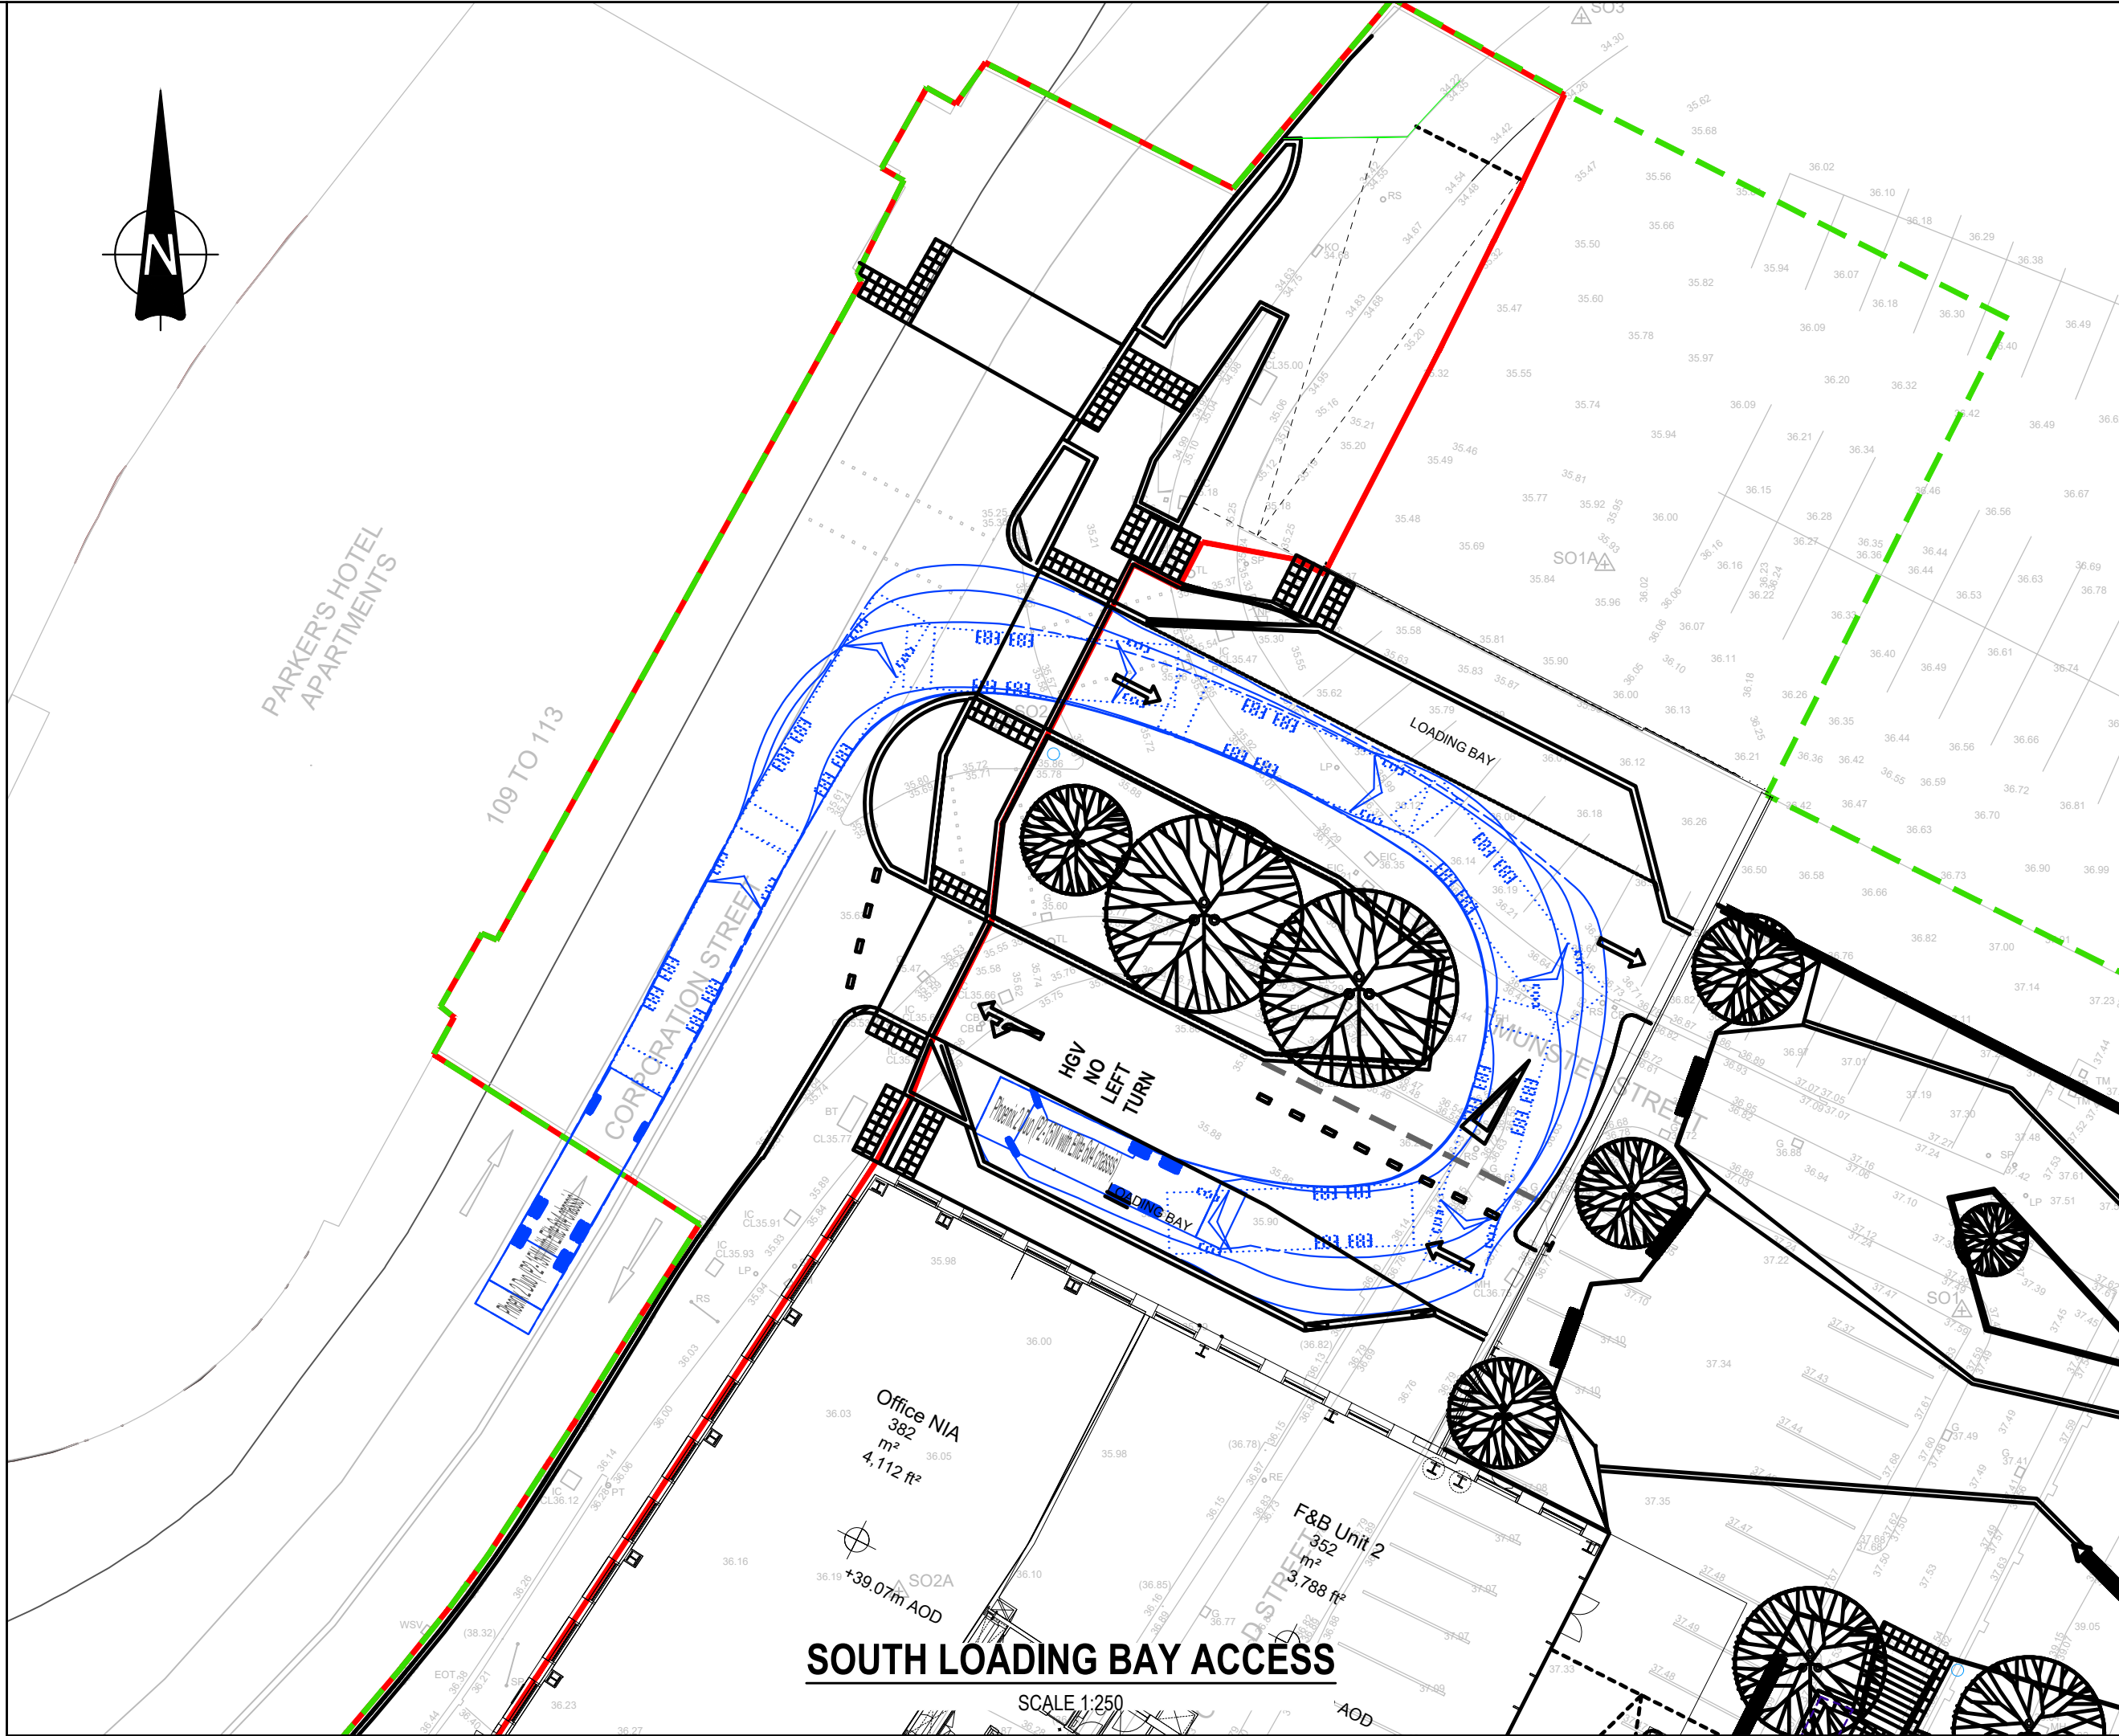


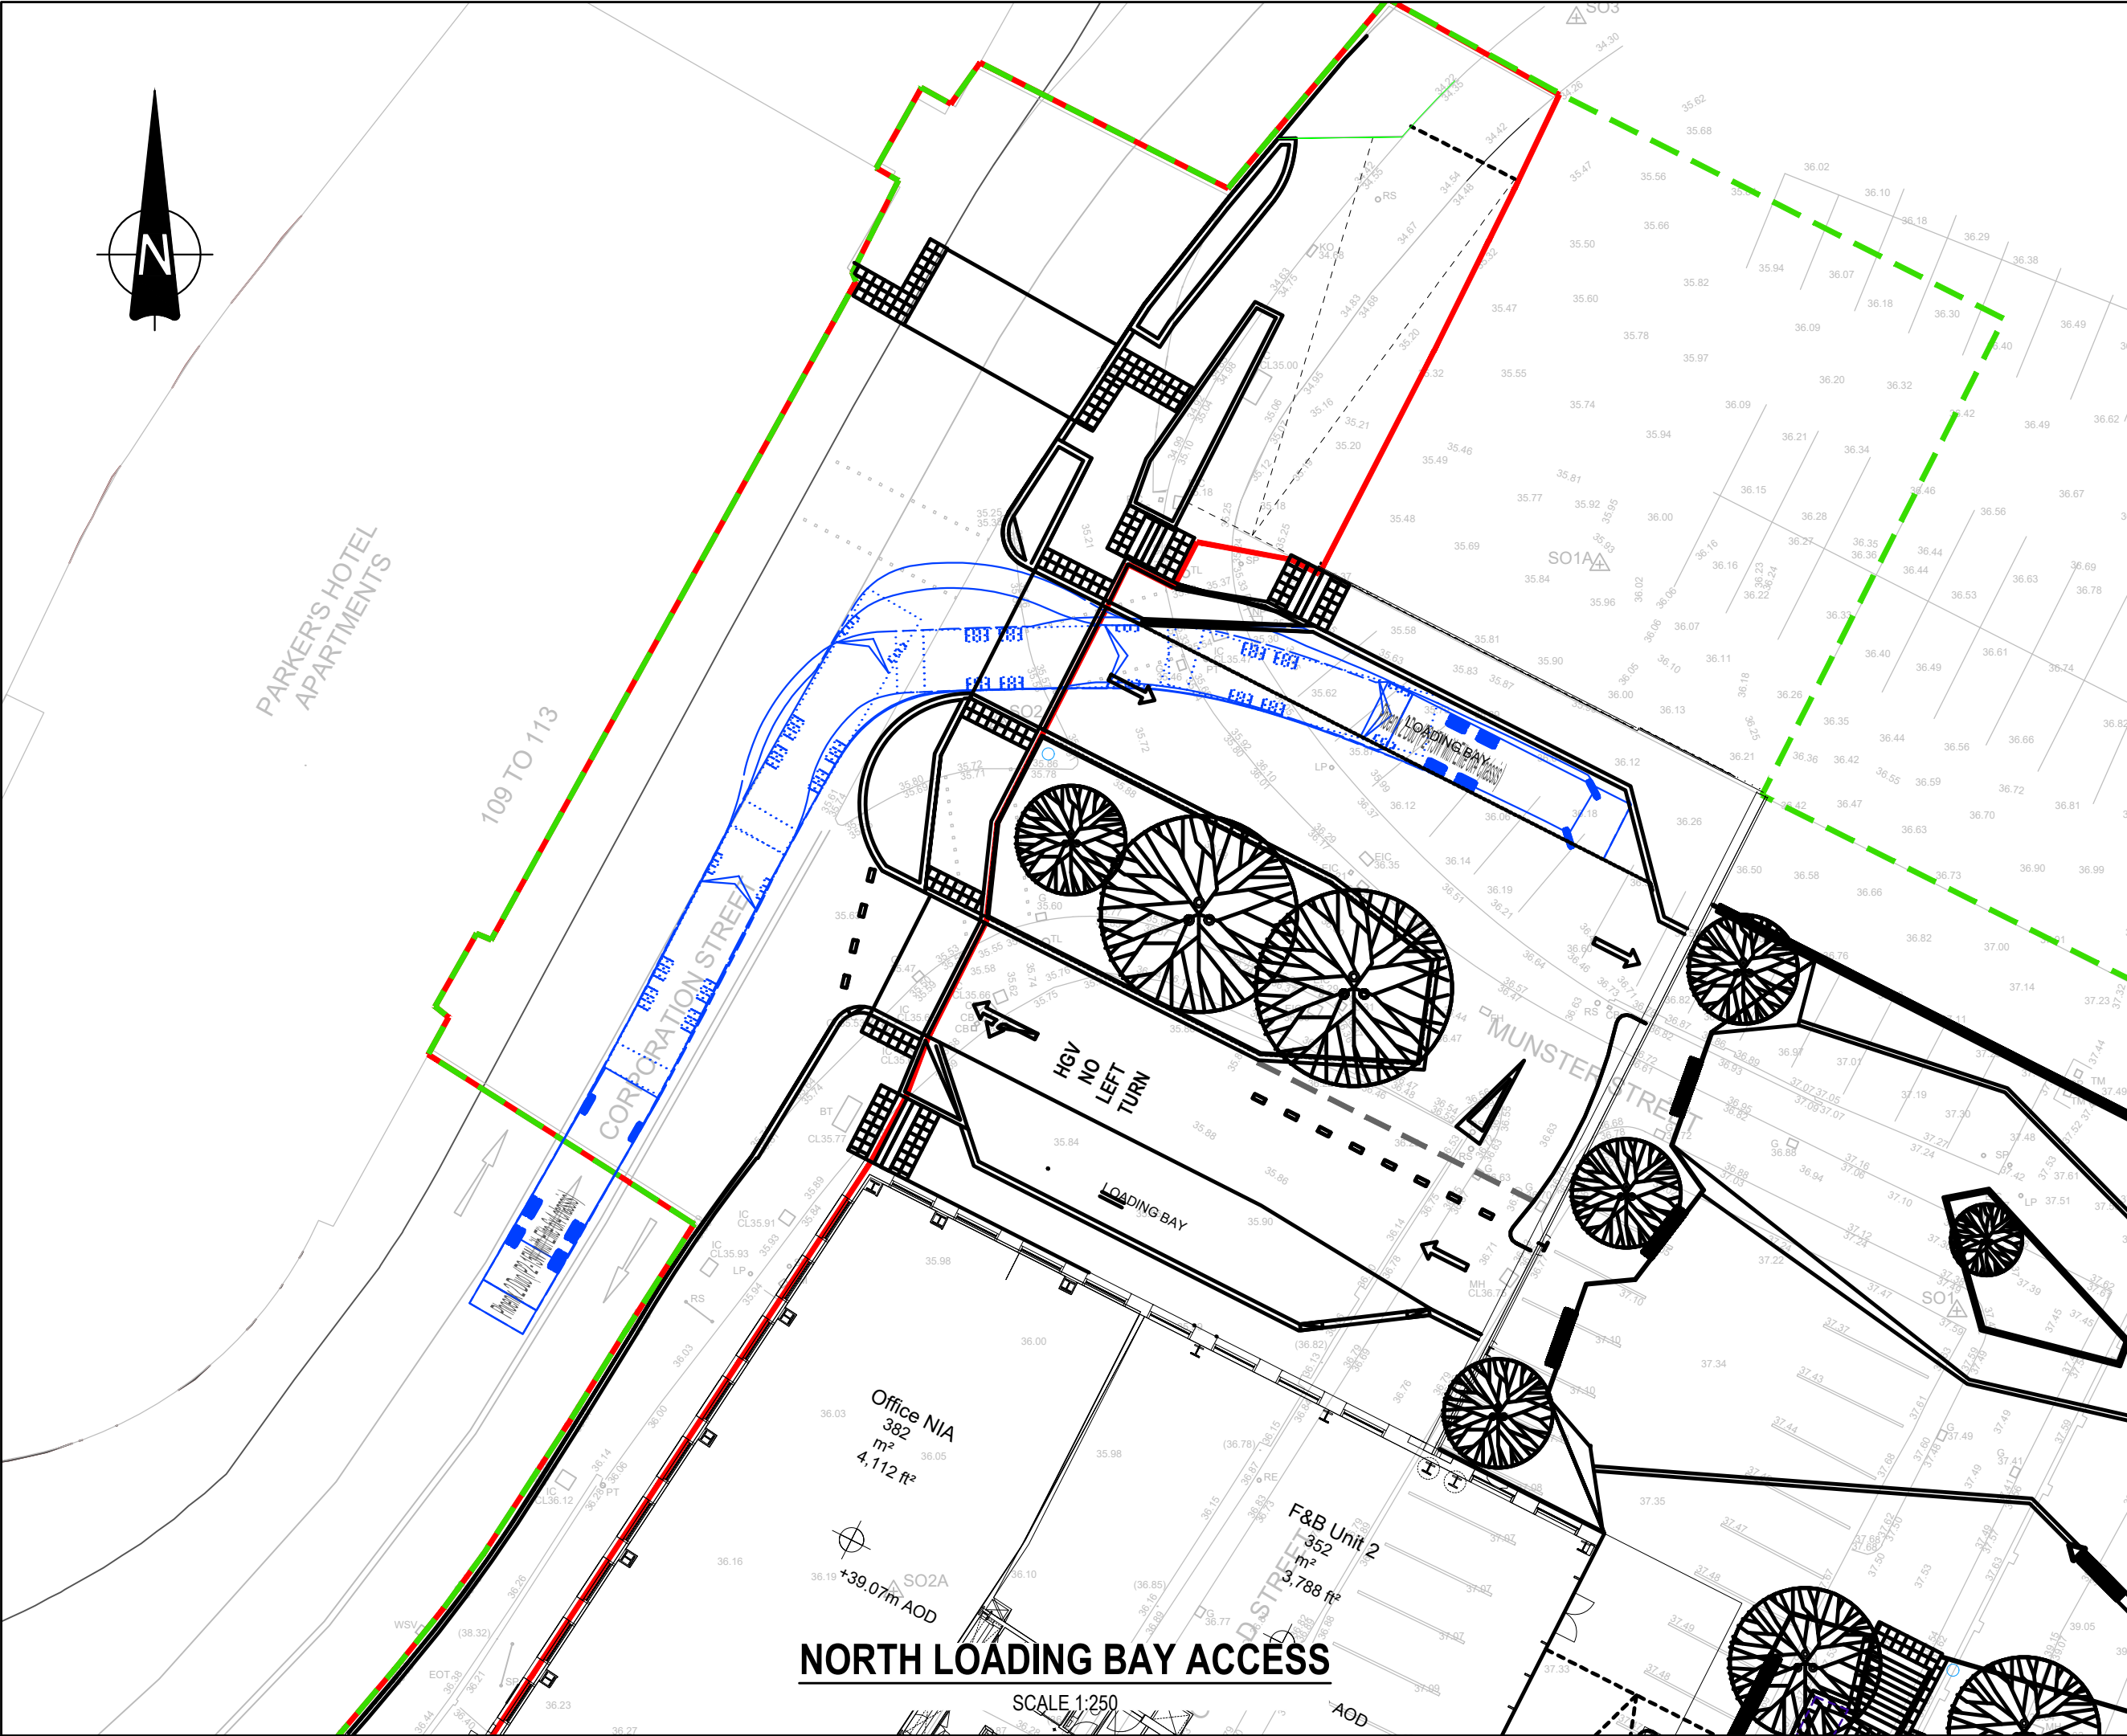

- GENERAL NOTES:
- THIS DRAWING IS TO BE READ IN CONJUNCTION WITH ALL RELEVANT ARCHITECTS AND ENGINEERS DRAWINGS AND SPECIFICATIONS.
 - DO NOT SCALE THIS DRAWING. ANY AMBIGUITIES, OMISSIONS AND ERRORS ON DRAWINGS SHALL BE BROUGHT TO THE ENGINEERS ATTENTION IMMEDIATELY. ALL DIMENSIONS MUST BE CHECKED / VERIFIED ON SITE.
 - ALL DIMENSIONS ARE IN MILLIMETRES UNLESS NOTED OTHERWISE.
 - FOR GENERAL NOTES REFER TO DRAWING.

- KEY:
- PROPOSED S278 WORKS BOUNDARY
 - PROPOSED NOMA PLOT P DEVELOPMENT BOUNDARY

VEHICLE PROFILE:

11.2	PHOENIX 2 DUO (P2-15W WITH ELITE 6X4 CHASSIS)
OVERALL LENGTH	11.200M
OVERALL WIDTH	2.530M
OVERALL BODY HEIGHT	3.751M
MIN BODY GROUND CLEARANCE	0.304M
TRACK WIDTH	2.500M
LOCK TO LOCK TIME	4.90S
KERB TO KERB TURNING RADIUS	9.500M

P03	LAYOUT UPDATED	22/12/20	MF	RB
P02	PLAN UPDATED TO MATCH LATEST ARCHITECT'S LAYOUT	07/01/20	MPC	RB
P01	INITIAL ISSUE	29/11/19	MPC	RB
Rev:	Description:	Date:	By:	Chkd:

Curtins

Merchant Exchange, 17-19 Whitworth Street West, Manchester, M1 5WG
0161 235 2394
manchester@curtins.com
www.curtins.com

Civils & Structures • Transport Planning • Environmental • Infrastructure • Geotechnical • Conservation & Heritage • Principal Designer
Birmingham • Bristol • Cambridge • Cardiff • Douglas • Dublin • Edinburgh • Glasgow • Kentville • Leeds • Liverpool • London • Manchester • Nottingham

Status: **ISSUED FOR CO-ORDINATION** **S1**

Project: **NOMA PLOT P
S278 APPLICATION**

Dwg Title: **VEHICULAR TRACKS**

Size:	A1	Date:	29/11/2019	Drawn By:	MPC	Designed By:	MPC	Checked By:	RB
Scale:	1:250	Project No:	073521 - CUR - 00 - XX - DR - C - 95004	Originator:	-P03	Zone:		Level:	
		Type:		Discipline:		Category:		Number:	