


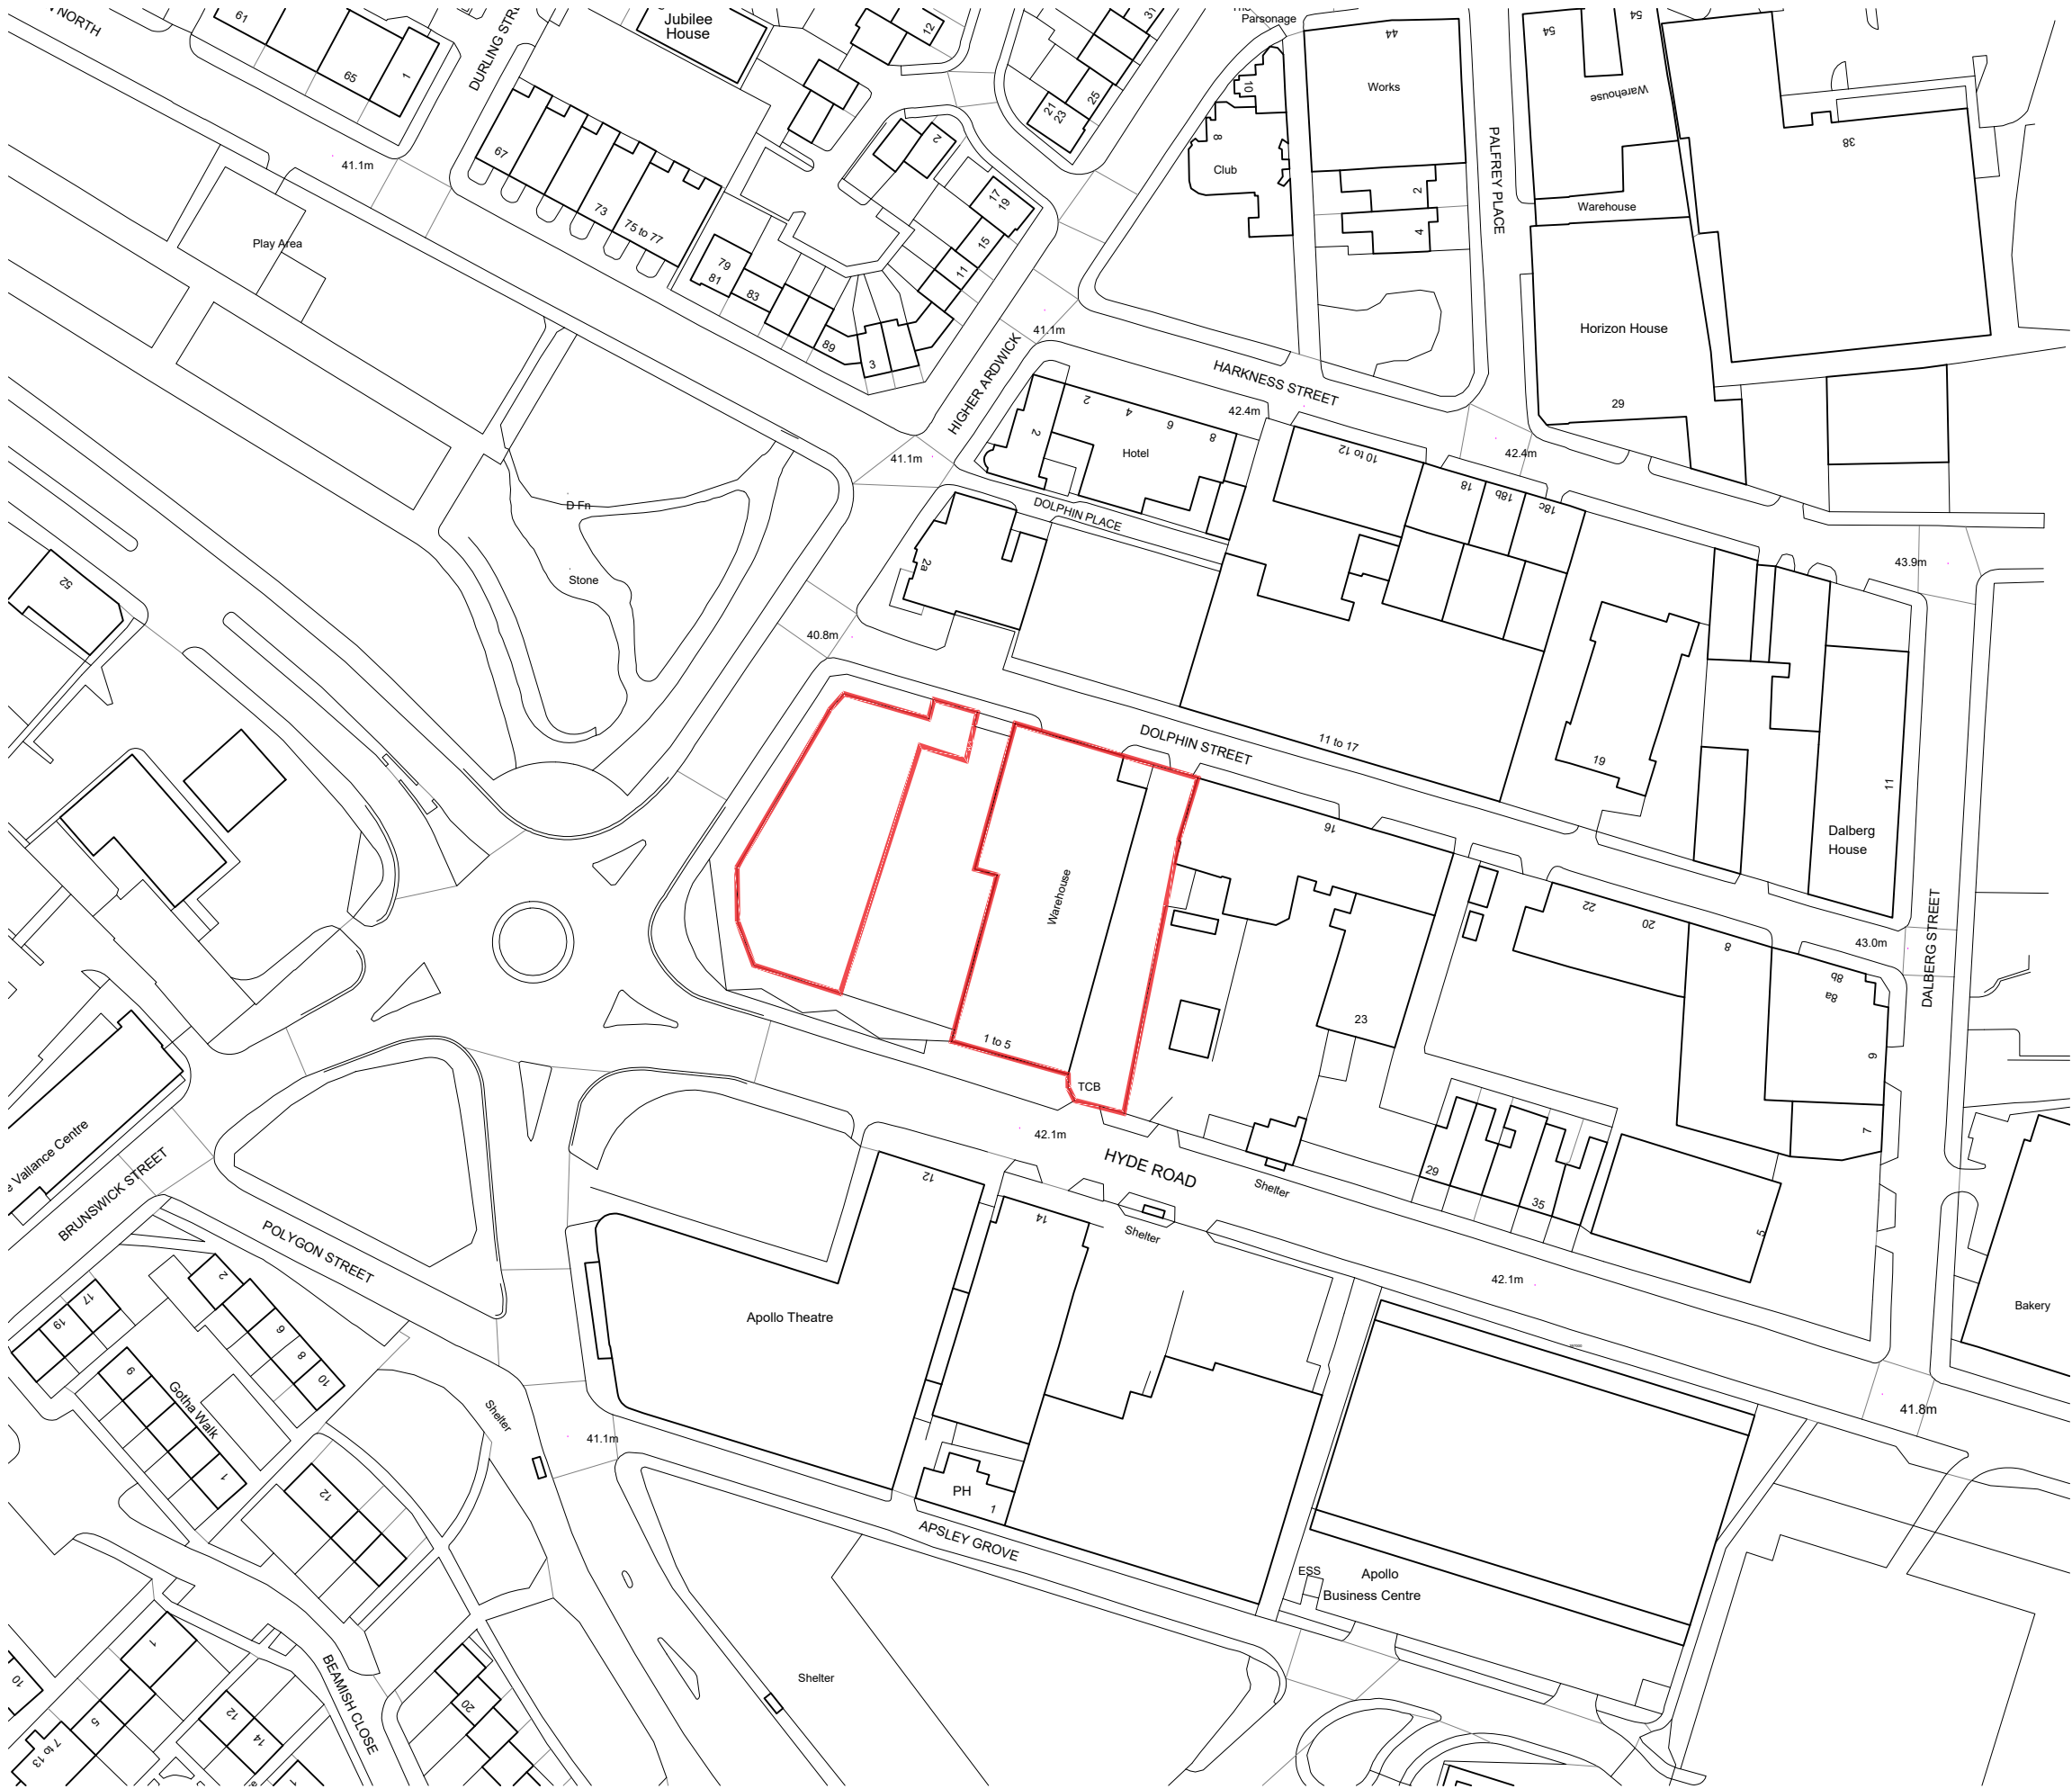

General Notes
01: Dimensions must not be scaled from this drawing. If in doubt, please ask.
02: All dimensions are in millimetres unless noted otherwise.
03: All dimensions should be verified on site before proceeding with the work.
04: TADW Architects shall be notified in writing of any discrepancies.
05: © TADW Limited (UK) 2015

Legend

↑ N ↓

P3	Red line development boundary updated	08.02.23	KM	xx
P2	Red line boundary indicating parking spaces available for use by the applicant	18.01.23	KM	xx
P1	Issued	16.06.22	KM	xx
Issue	Description	Date	Drawn	Checked

Drawing Status
P - Planning | T - Tender | C - Construction | R - As Record

For Approval

tadw architects 

Six St. Petersgate Stockport Cheshire SK1 1HD
Ph 0161 477 6158 Fx 0161 480 8342 mail@tadw.co.uk www.tadw.co.uk

Ph 0161 477 6158 Fx 0161 480 8342 mail@tadw.co.uk www.tadw.co.uk		
Client	TTS Trading Ltd	
Job	Club 200, 3-9 Hyde Road, Ardwick, Manchester, M12 6BQ	
Title	Site Location Plan	
Scale	1:1250 @ A3	
Note - Prints from PDF files may not be to scale, check accuracy against scale		
		
Job Number	Drawing Number	Issue
221318	01	P3