





30 Plymouth Avenue as Existing

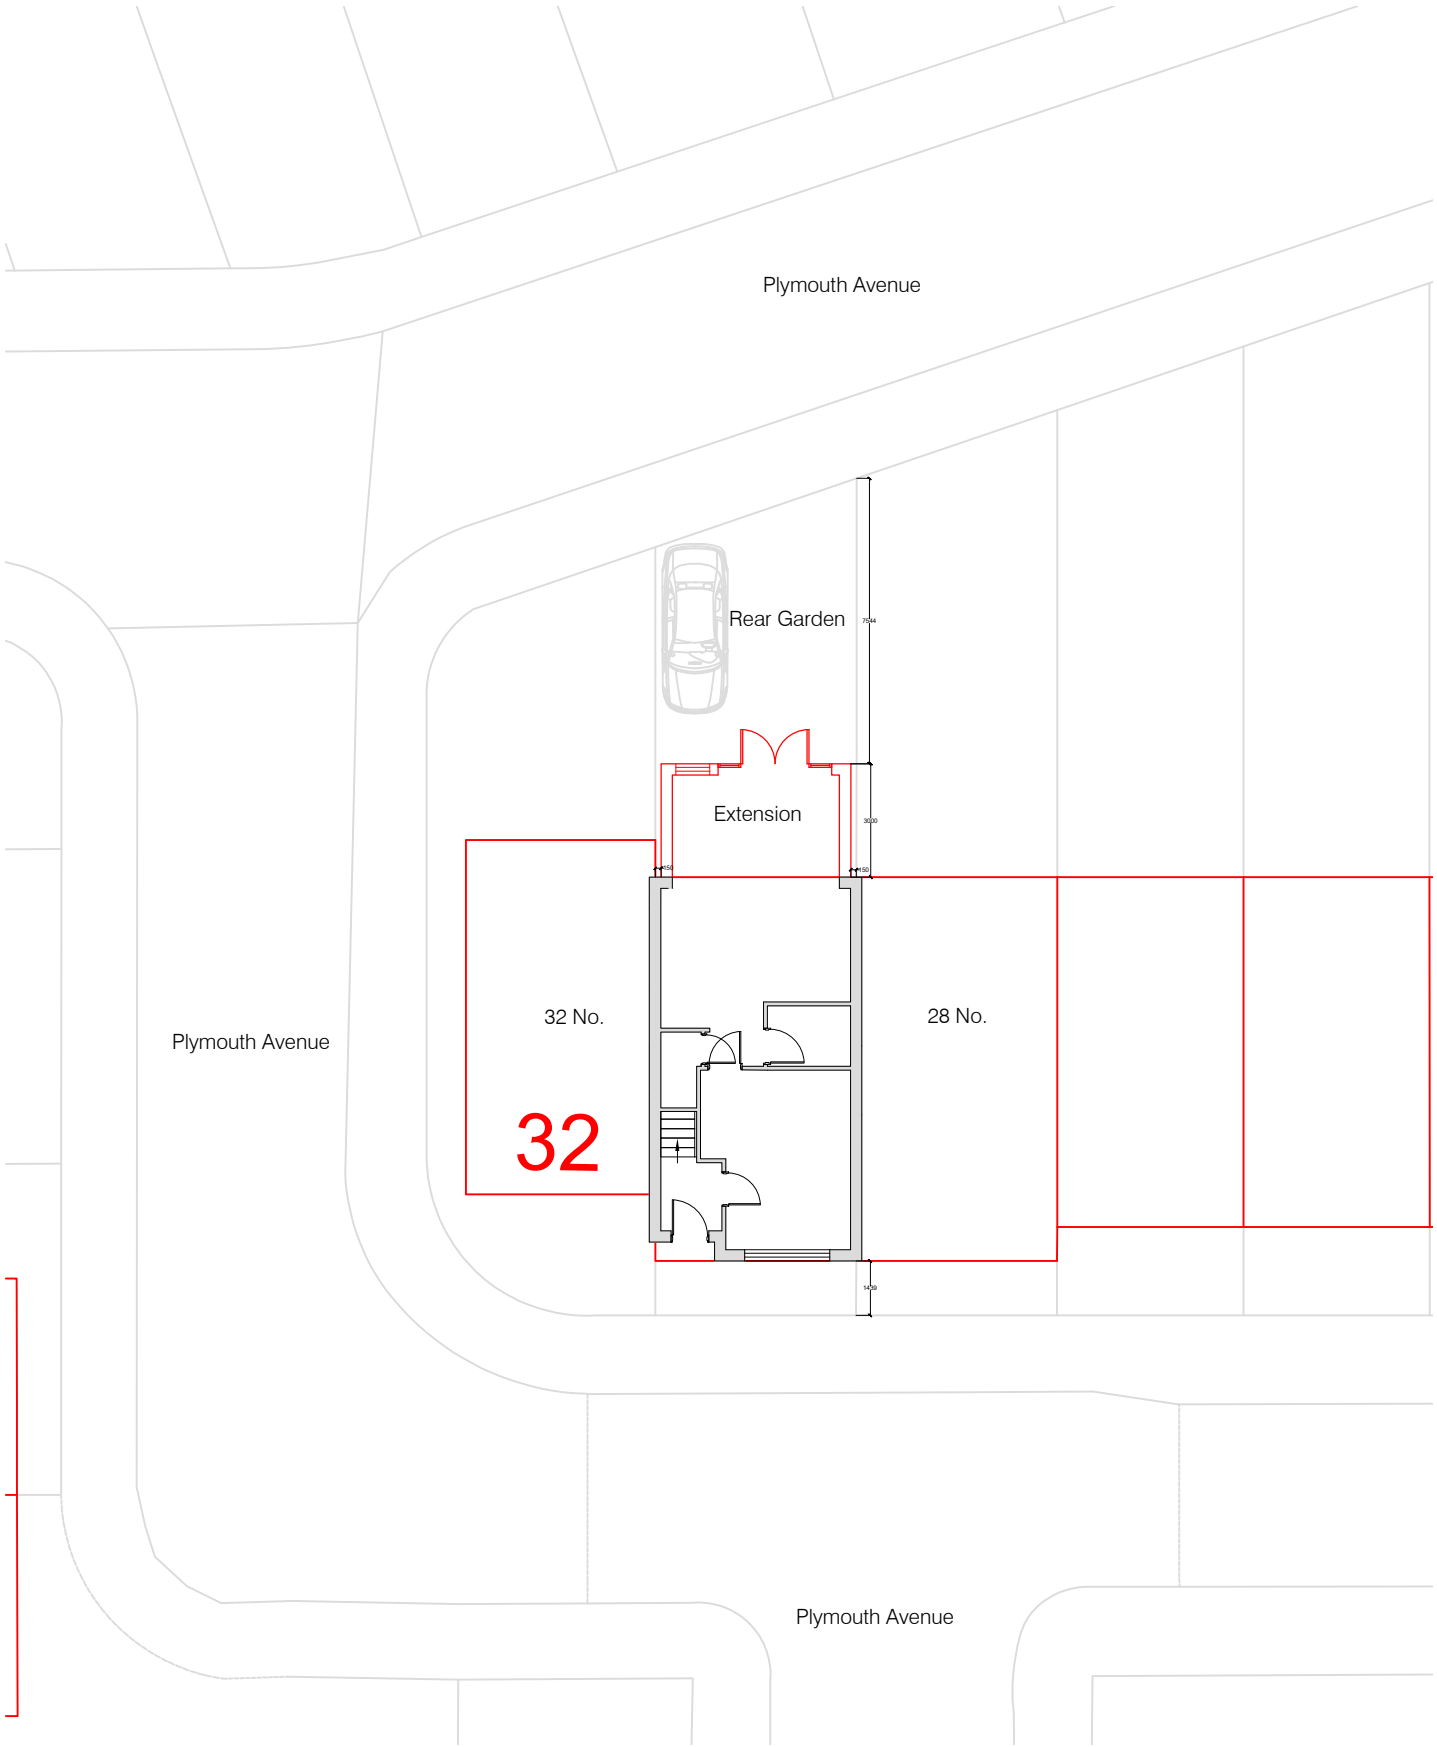

30 Plymouth Avenue as Proposed

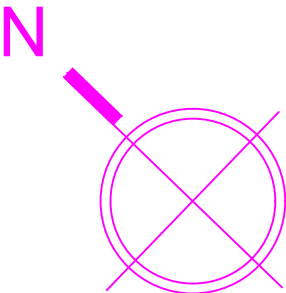

1. DO NOT SCALE FROM THIS DRAWING - USE FIGURED DIMENSIONS ONLY.
2. READ IN CONJUNCTION WITH ALL OTHER CONSULTANTS / SPECIALISTS DRAWINGS, REPORT ANY DISCREPANCIES BEFORE AFFECTED WORK COMMENCES.
3. ALL SETTING OUT DIMENSIONS TO BE CHECKED ON SITE BY CONTRACTOR BEFORE WORK COMMENCES.
4. ALL WORKS CARRIED OUT WITHIN 3M OF ADJOINING PROPERTY IS SUBJECT TO THE PARTY WALL ACT 1996.

Client	Mr. Shahed Bokth & Mrs. Labli Begum 30 Plymouth Avenue M13 0LZ		
Title	Existing and Proposed Building Blocks		
Scale	1:200@A3	Drawing No.	07-01-03 21-04-2022