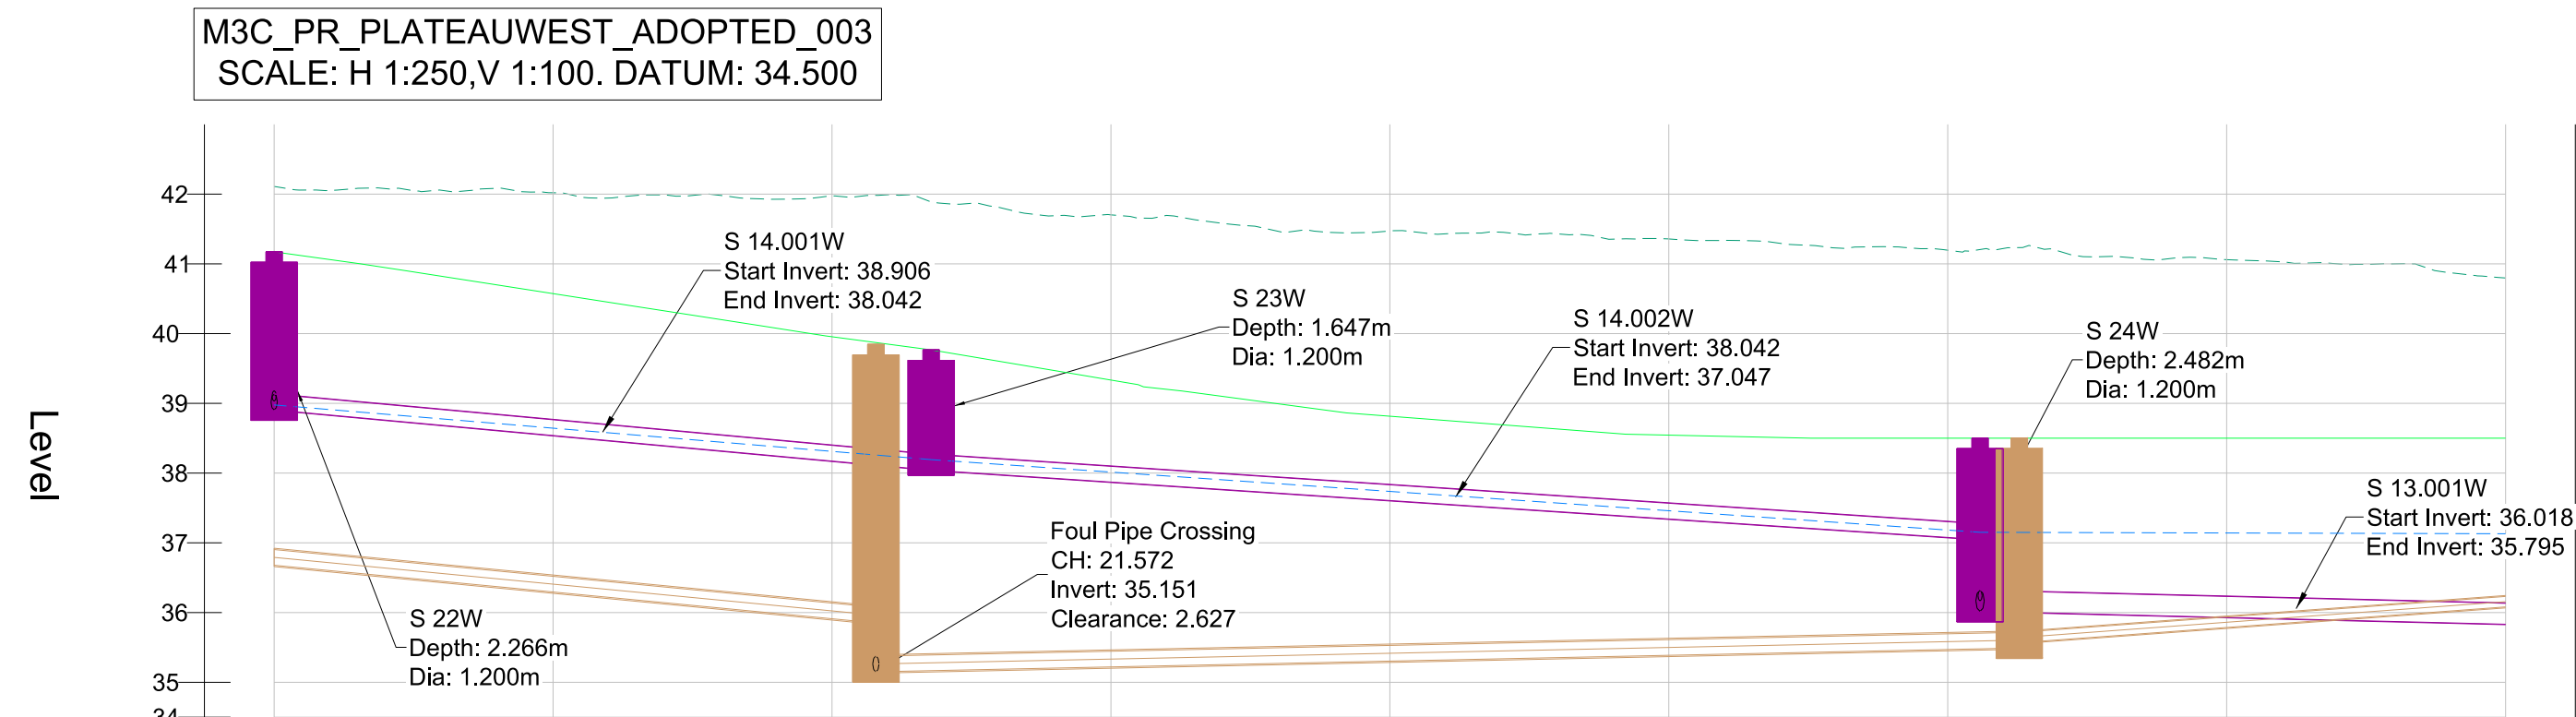
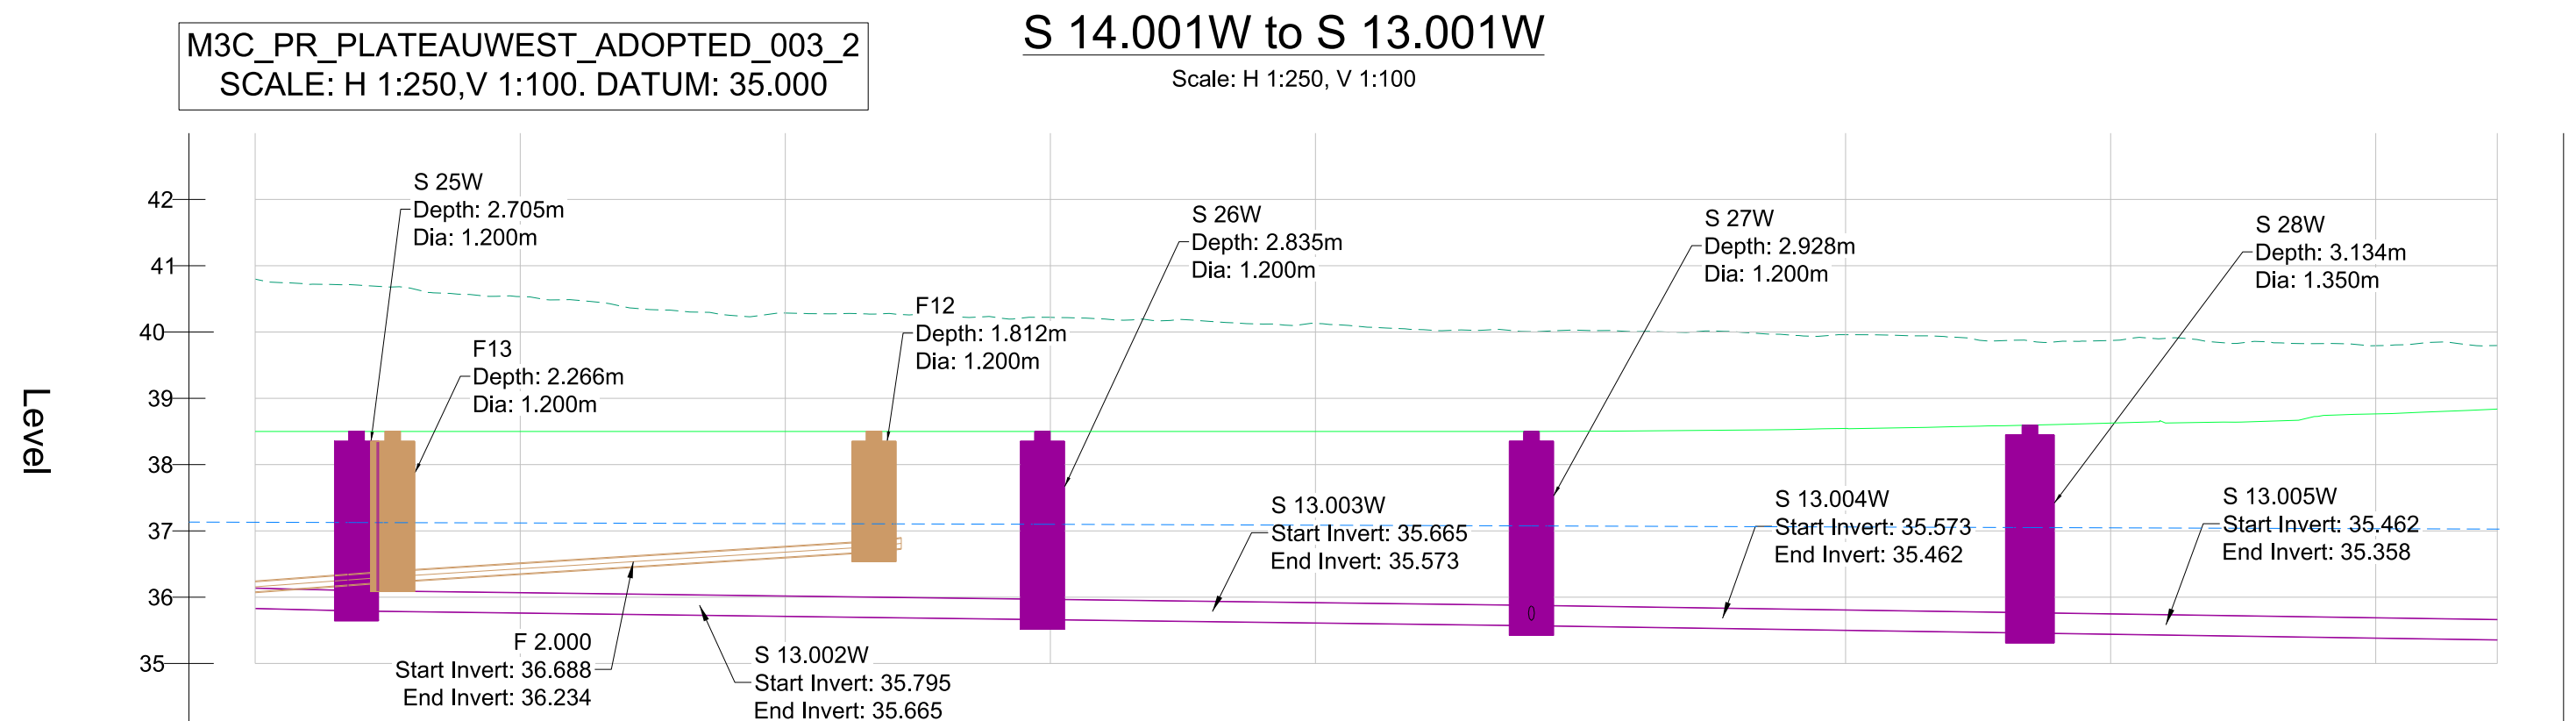


[illegible][illegible]

S 13.002W to S 13.005
Scale: H 1:250, V 1:100

- ## Notes
1. All dimensions are in metres unless stated otherwise.
 2. All levels are in metres above Ordnance Datum unless stated otherwise.
 3. Do not scale from this drawing.
 4. Drainage construction materials:
 - Surface Water Drainage pipes - Polyethylene (for pipes over 600mm dia), Polypropylene (for pipes over 300mm dia) and PVC (for pipes under 300mm dia) in accordance with BS13476 to have BSI kitemark status (certified to WIS 4-35-01)
 - Foul Drainage Pipes - Vitrified Clay in accordance with BS EN 295
 - Manholes - Precast Concrete
 - Inspection Chambers - Polypropylene in accordance with BS 7158

Key

-  Proposed Surface
-  Existing Surface
-  Proposed 30 year (with surcharged outfall) surface water level
-  Proposed SW Pipes Adopted
-  Proposed SW Structures Adopted
-  Proposed Foul Pipes
-  Proposed Foul Structures

P01	14/07/22	WS4 Issue to BAM	DH	DH	RG	—	
P02	08/08/22	Issued for Technical Approval	ES	DH	RG	—	
P03	09/09/22	Issued for S104 Application	ES	DH	RG	—	
P04	10/10/22	Full WS4 Issue	ES	DH	RG	—	
P05	20/12/22	Issued for Full WS4	ES	DH	RG	—	
Rev	Date	Description	By	Chkd	Appd	Auth	

ARUP

6th Floor 3 Piccadilly Place
Manchester M1 3BN
Tel +44 161 228 2331 Fax +44 161 228 6879
www.arup.com

Client



Project Title

Victoria North HIF Infrastructure & Enabling Works

Drawing Title

Long Section Surface Water Pipes
S 14.001W to S 13.001W & S 13.002W to S 13.005

Scale at A1	AS SHOWN	Arup Job No	282022-00
-------------	----------	-------------	-----------

Role	Civil - Drainage
------	------------------

Suitability S4 - Issued for Construction Approval

Rev P05	By ES	Chkd DH	Appd RG	---
	Date 19/10/22	Date 20/10/22	Date 20/10/22	---

Name						
Project	Originator	Volume	Location	Type	Role	Number
VNIF	- ARP -	00	- YYY -	DR	- CD -	0033