


EXISTING REAR GARDEN LAYOUT

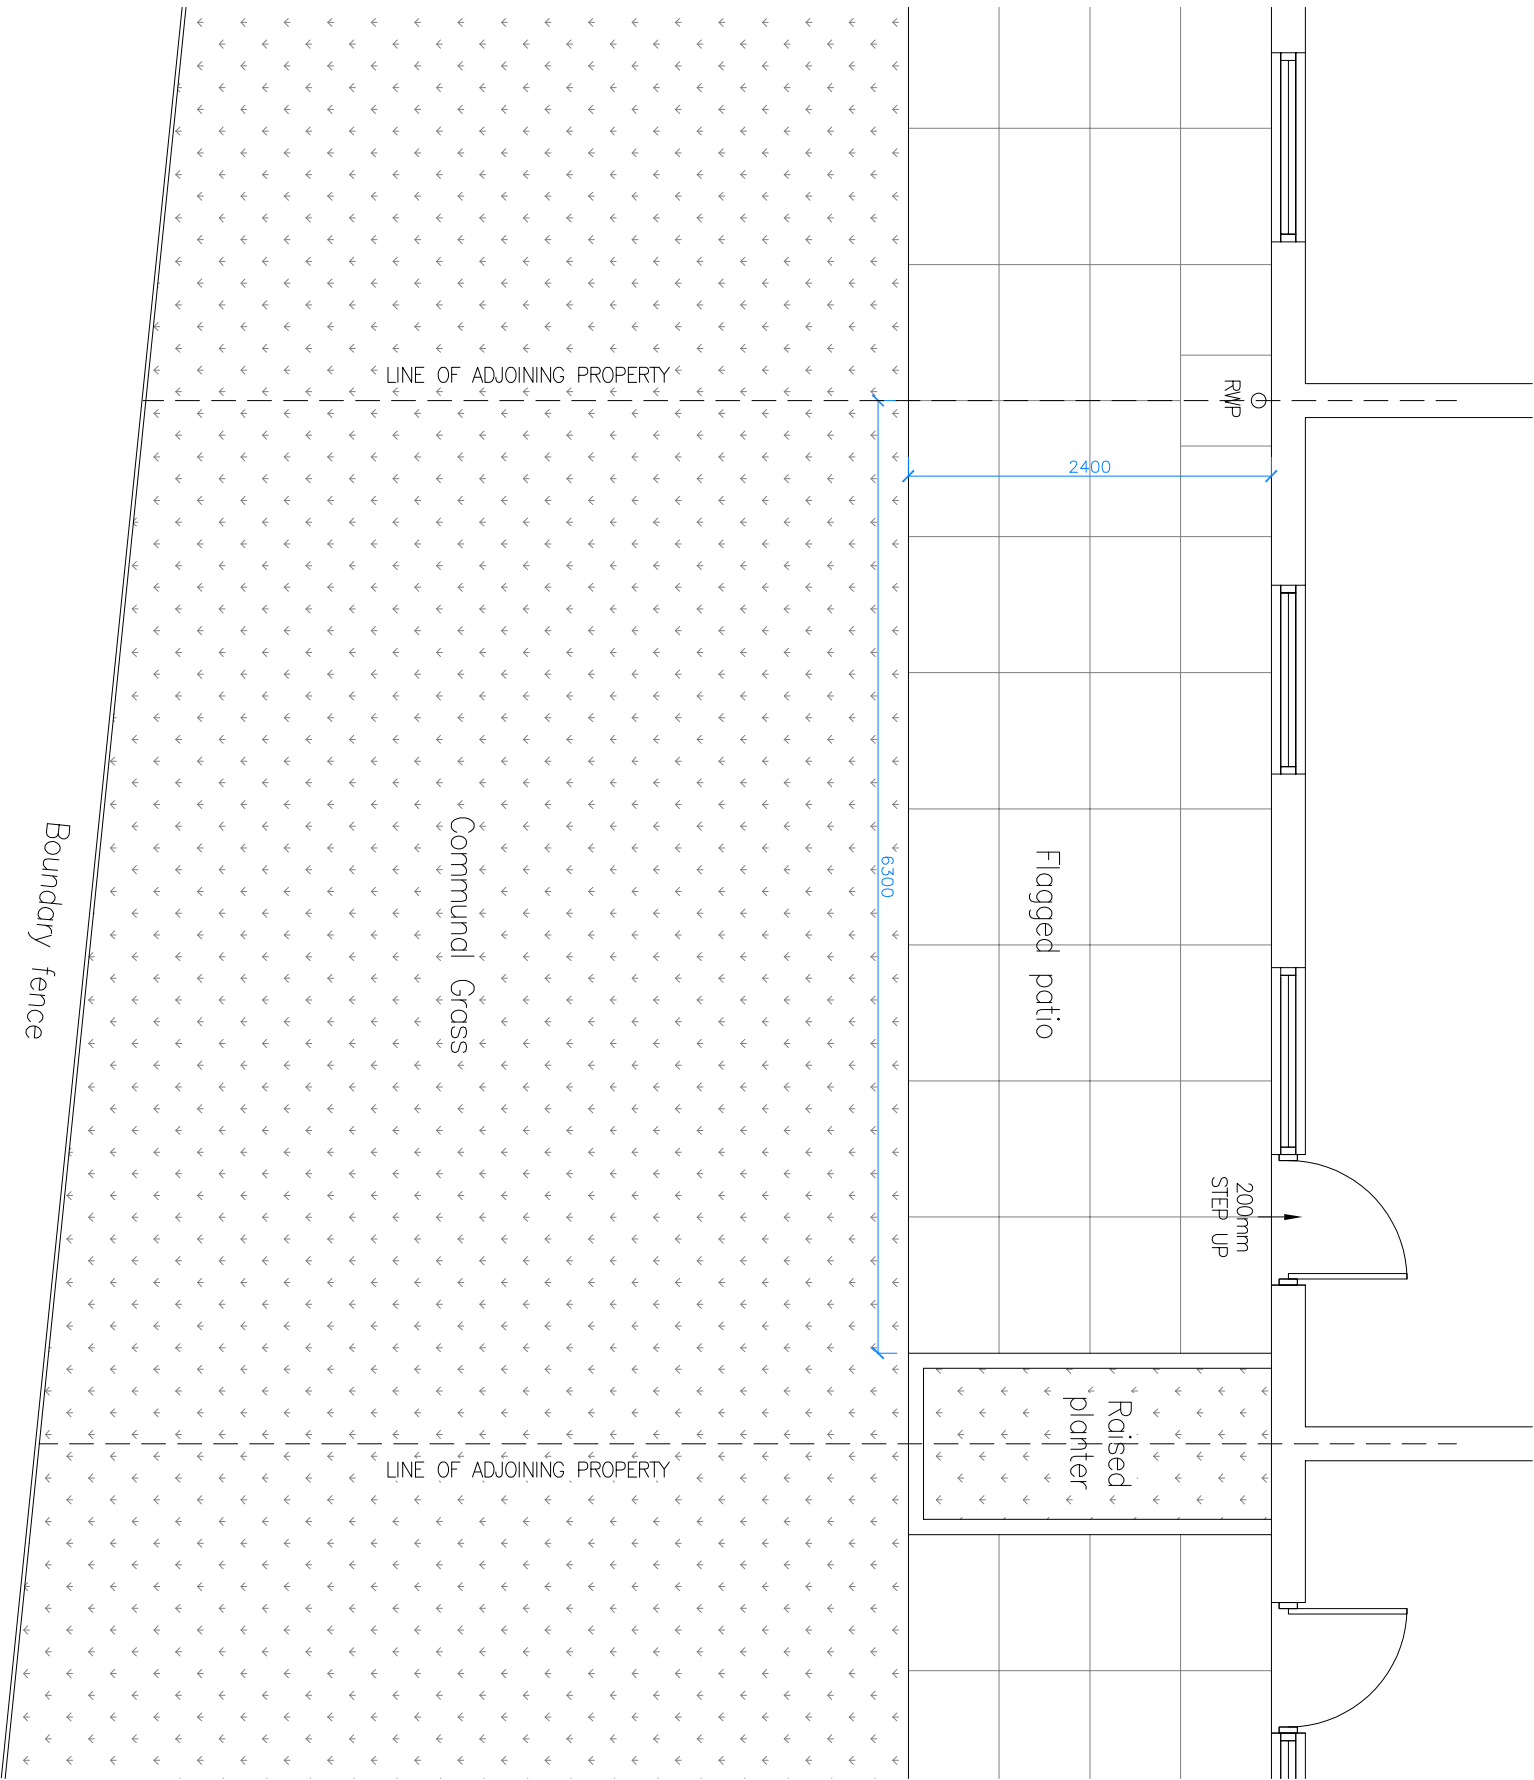

REV	DESCRIPTION	DATE	BY	CHK

Project: 68 Cross Lane, Manchester

Drawing Title: Existing Rear Garden Layout

Drawing No.: M4-212-001

Scale @ A3	Revision:	Status:	Drawn By:	Date:
1:50	.		AU	07/11/22