



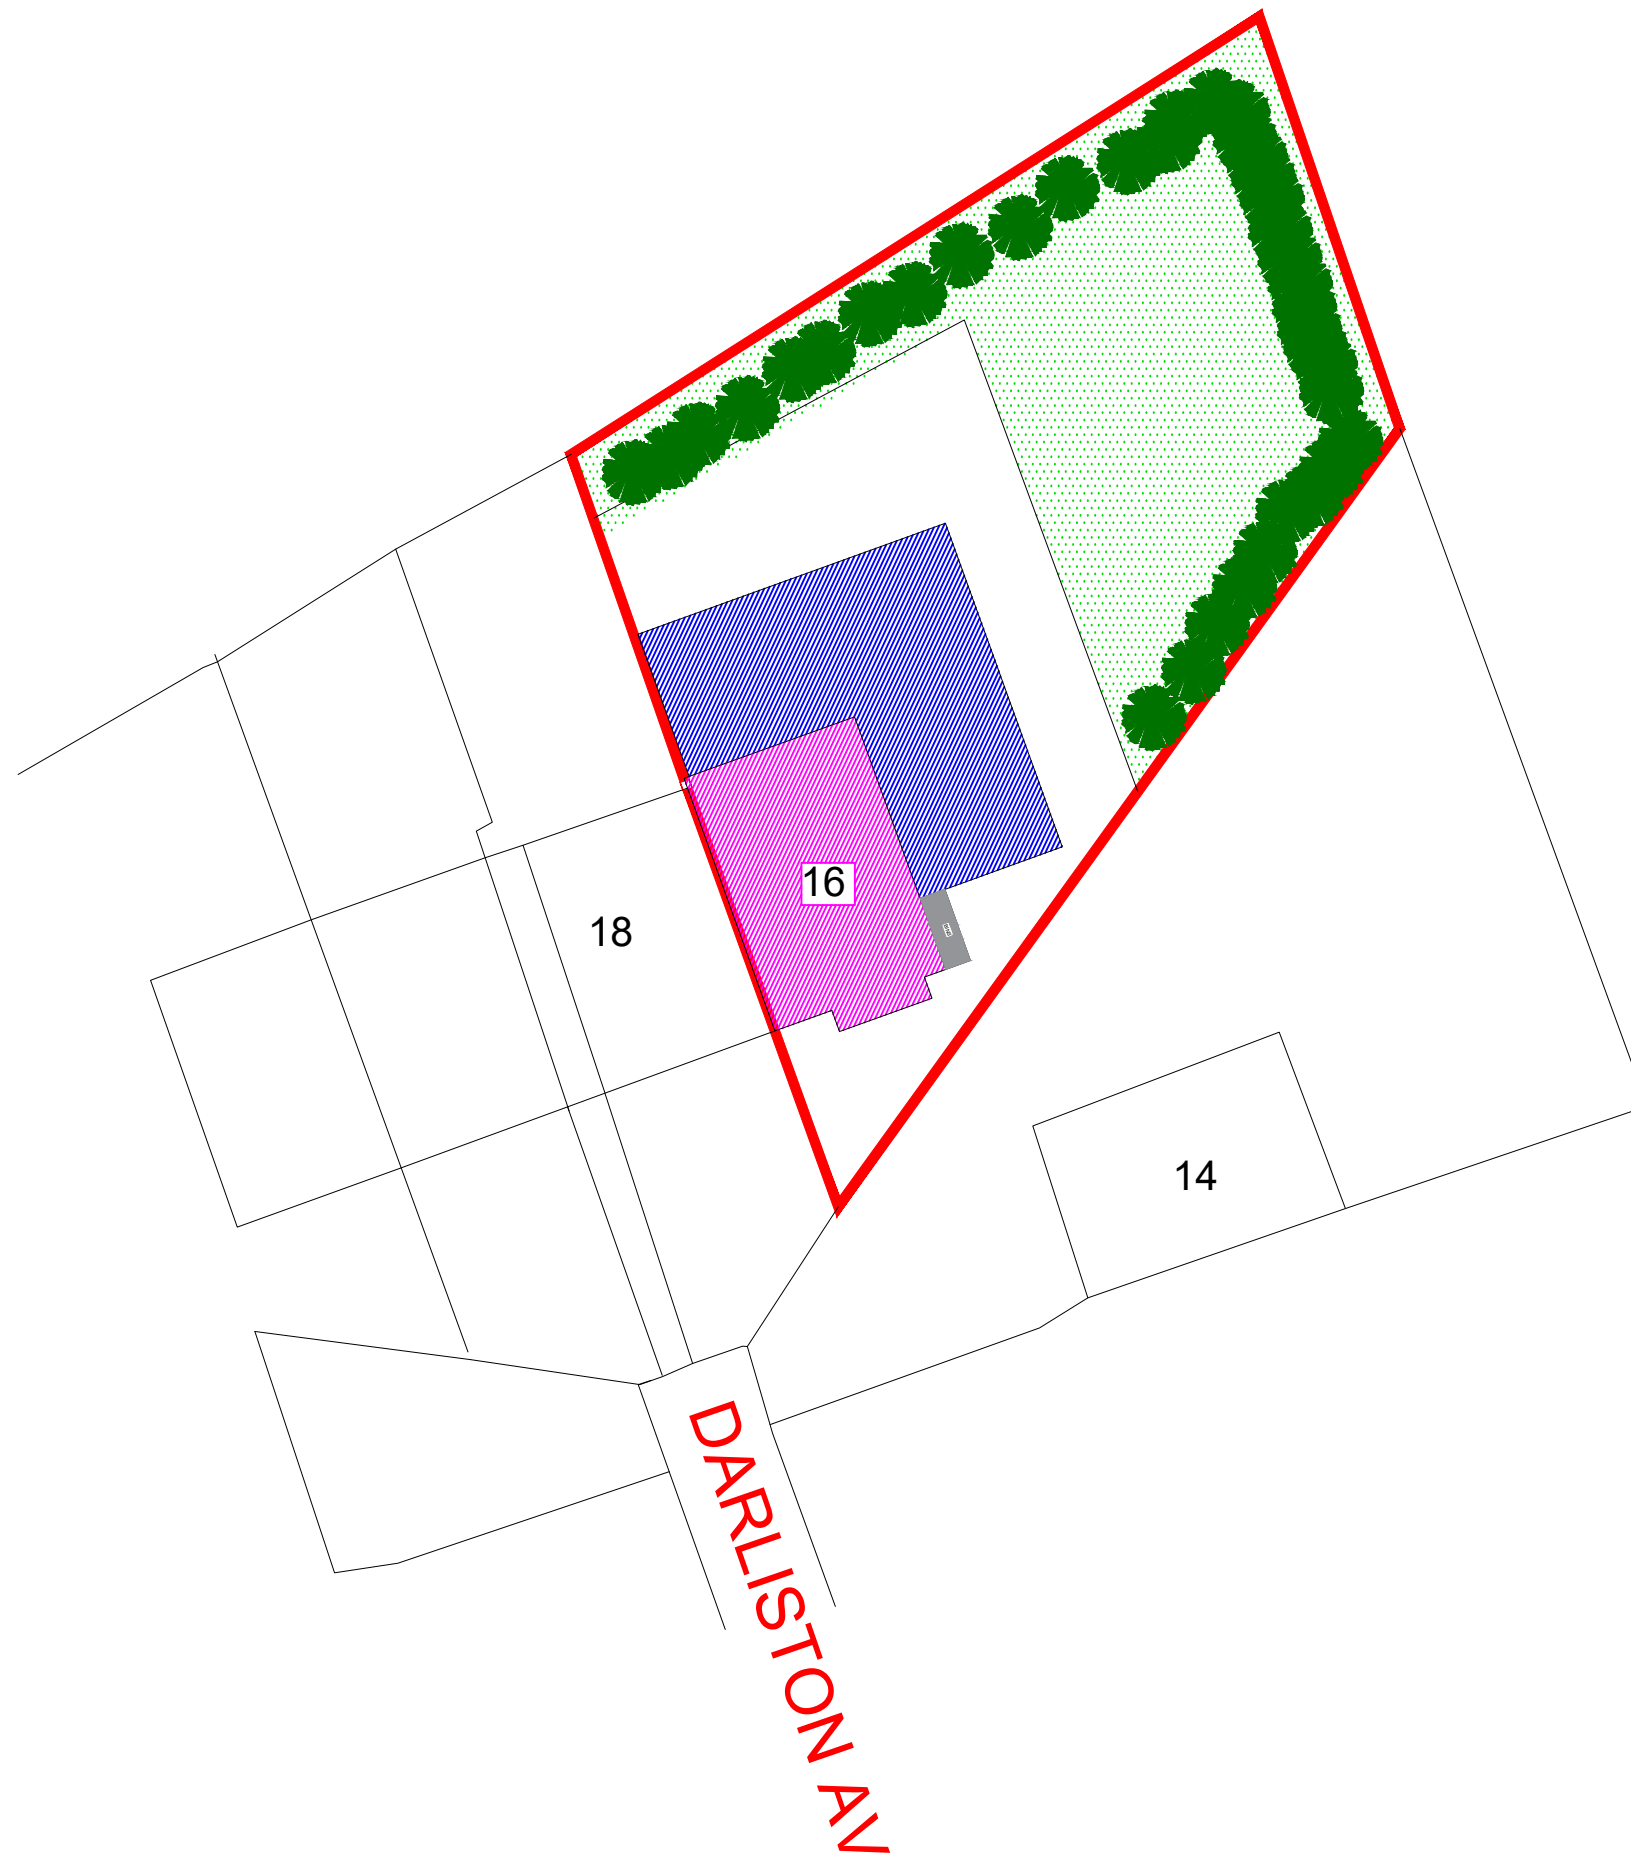

KEY

Existing Dwelling	
single storey Proposal	
Garden	

NORTH

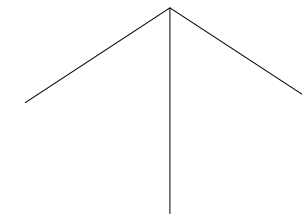

SITE PLAN: 1:200 ON A3 PAPER
CLIENT :CARL STATTERS

PROPOSED SINGLE STOREY
WRAP AROUND EXTENSION @16
DARLISTON AVENUE

BARRY CULLEN
ARCHITECTURE LTD
email: barrycullenarchitecture@gmail.com
mob: 07851262695

