
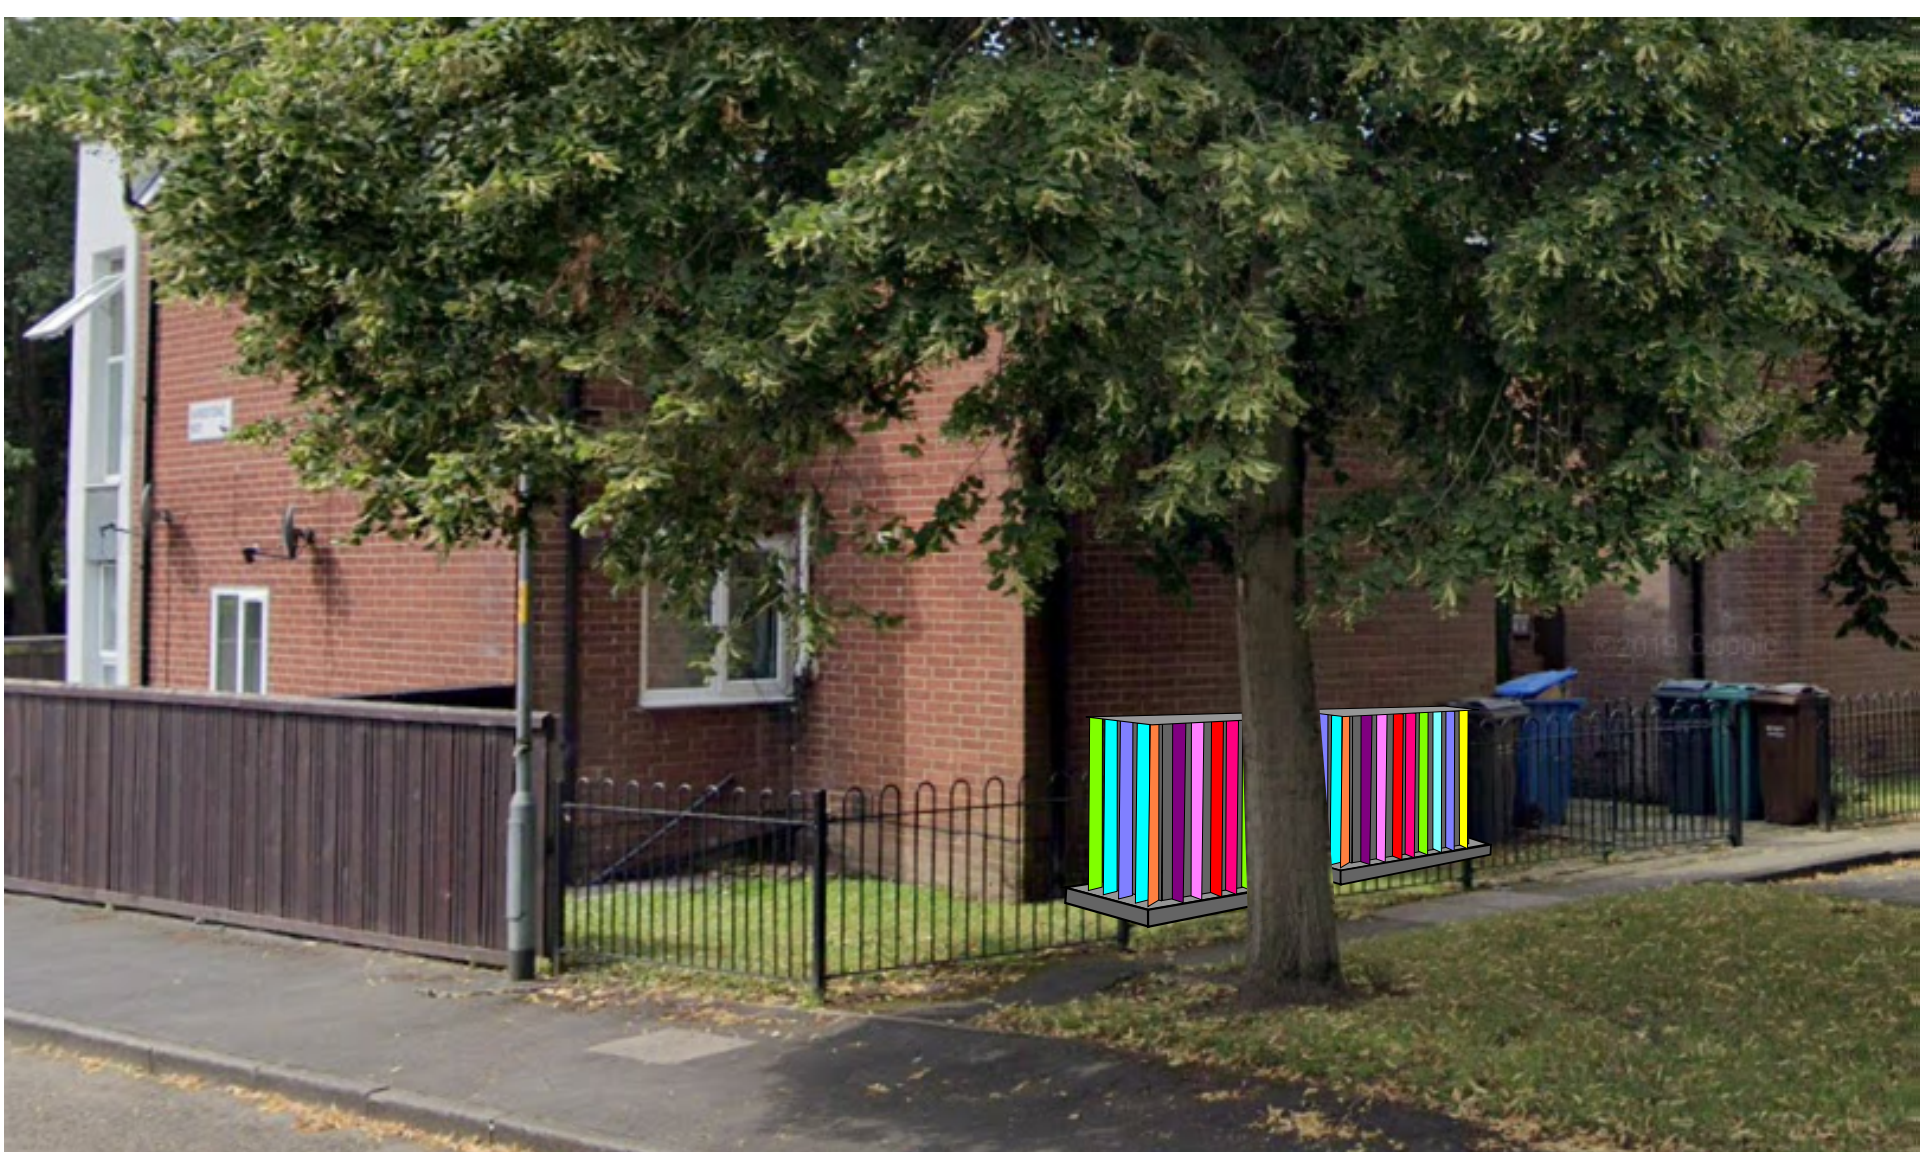


Proposed typical arrangement for heat pump ventilated enclosure, partially obstruction the heat pump.

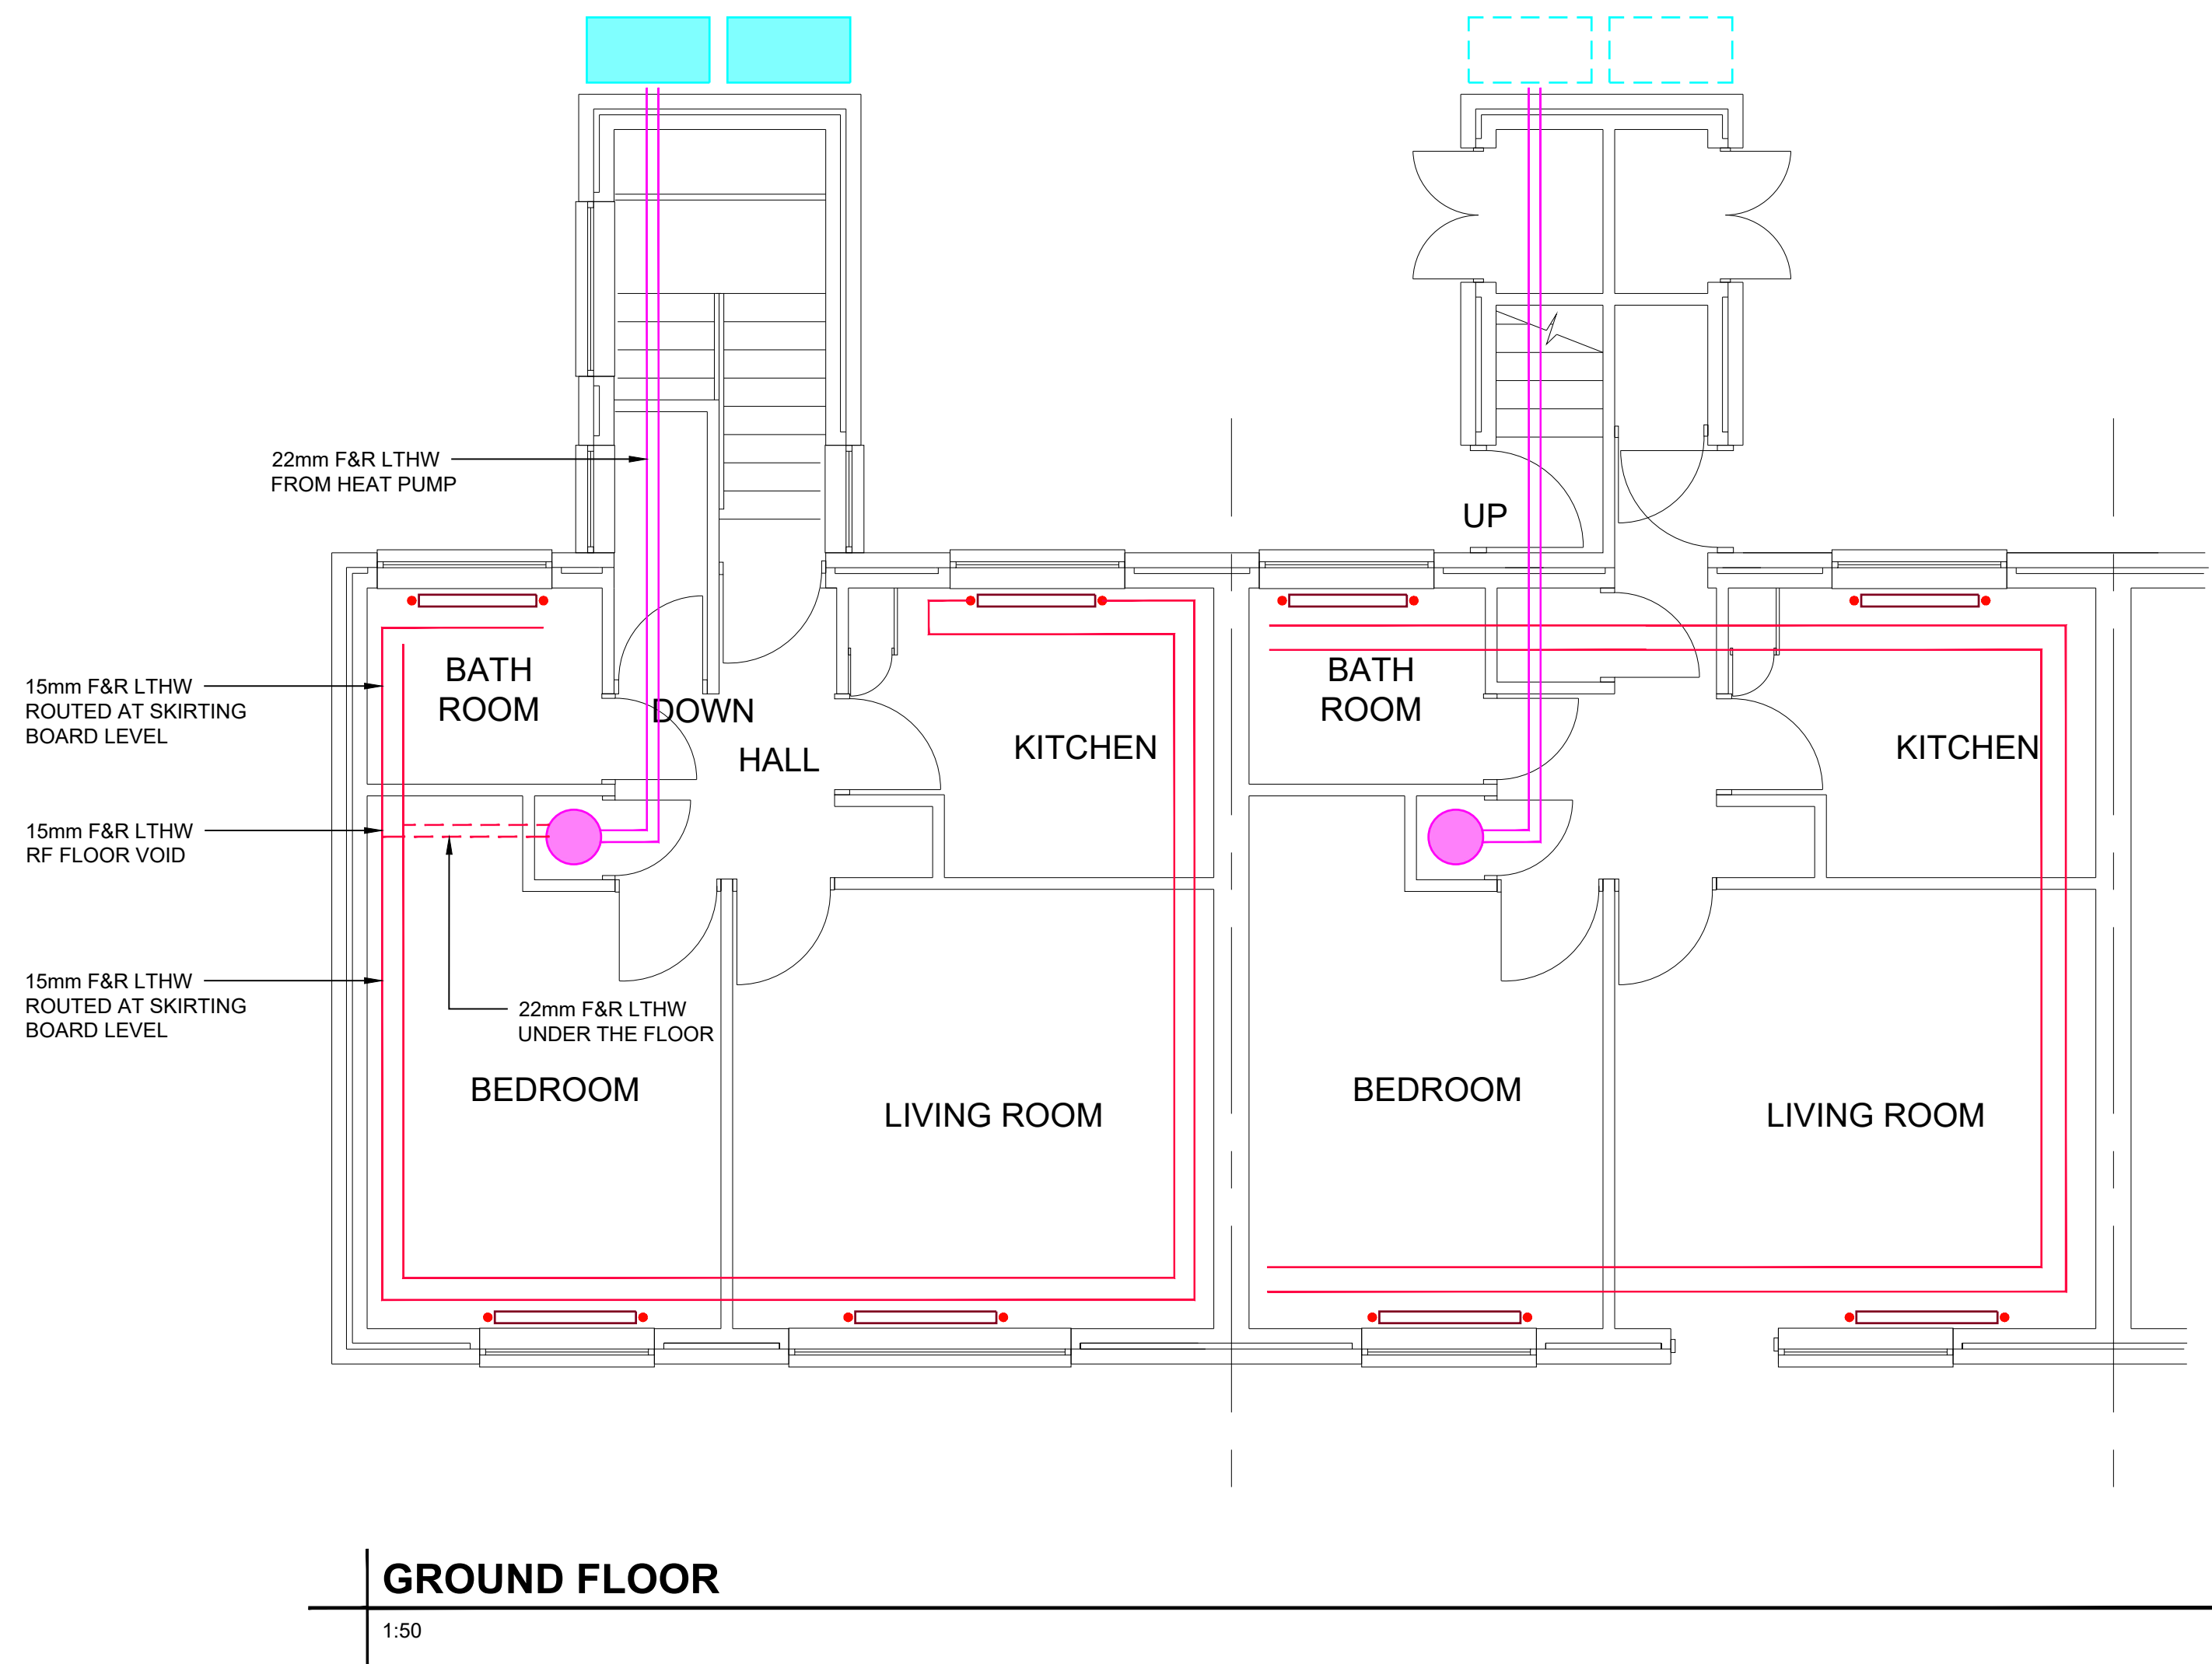

GROUND FLOOR

1:50