





Site Boundary: 1305.88m²
14056.37ft²
0.13hec
0.32ac



Land in ownership



Tree removal

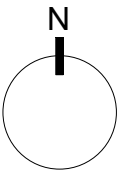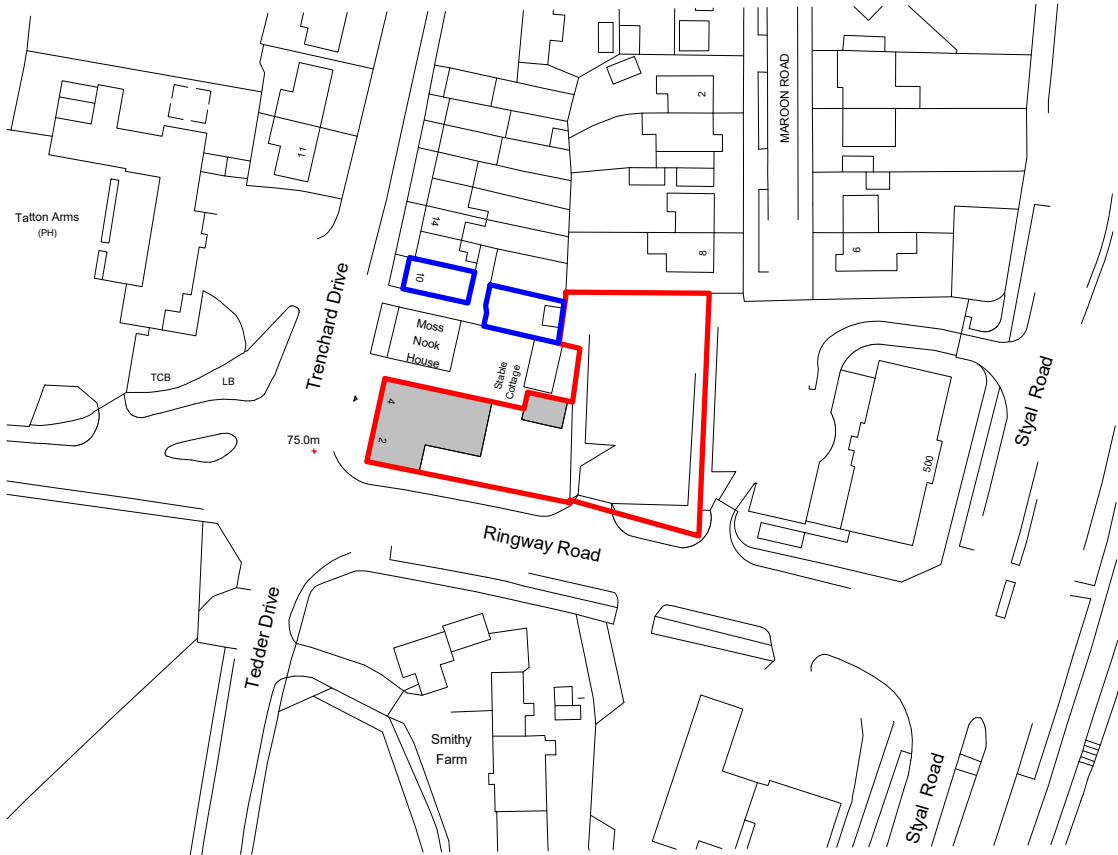

Scale 1:1250

SITE - LOCATION PLAN

1 : 1250

REV	DATE	COMMENT
-----	------	---------

CLIENT:
NEWPARK GROUP

PROJECT:
MOSS NOOK - CHANGE OF USE

DRAWING: SITE LOCATION PLAN					
DRAWING N°:	REV:	STATUS:	SCALE:	CHECKED:	DRAWN:
2073-ABWA-Z1-00-DR-A-(10)-0001		S1	As indicated	GW	GW
			SHEET:	DATE:	
			A3	17.03.2023	