



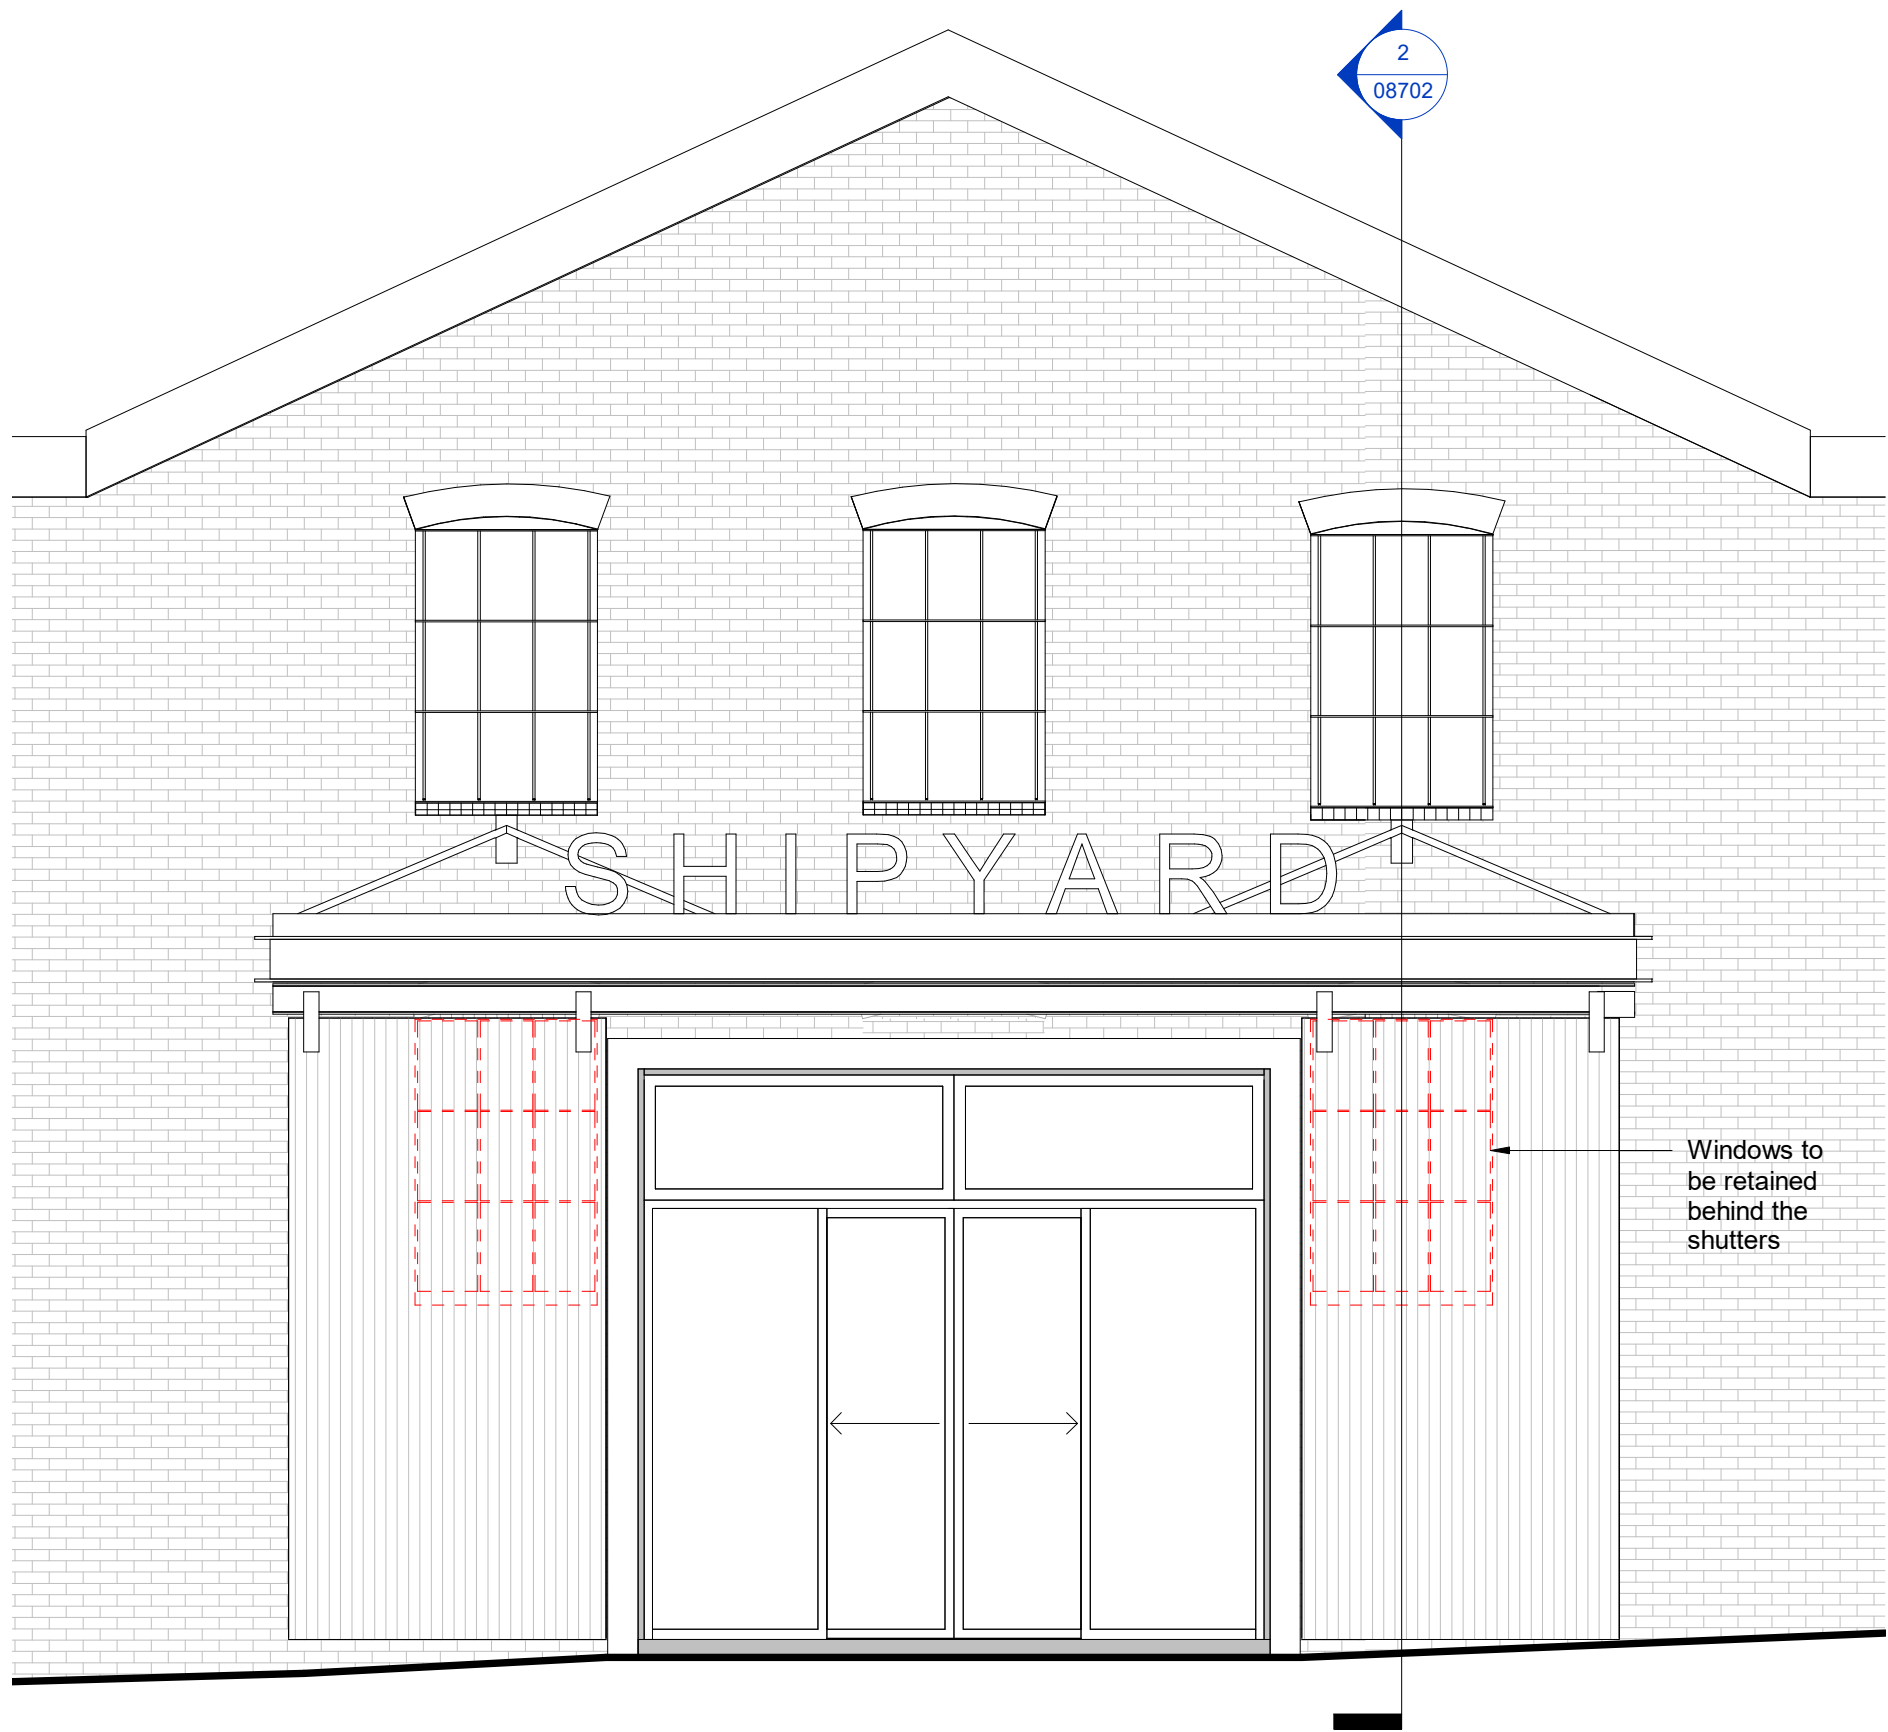

Proposed entrance elevation
1 : 50

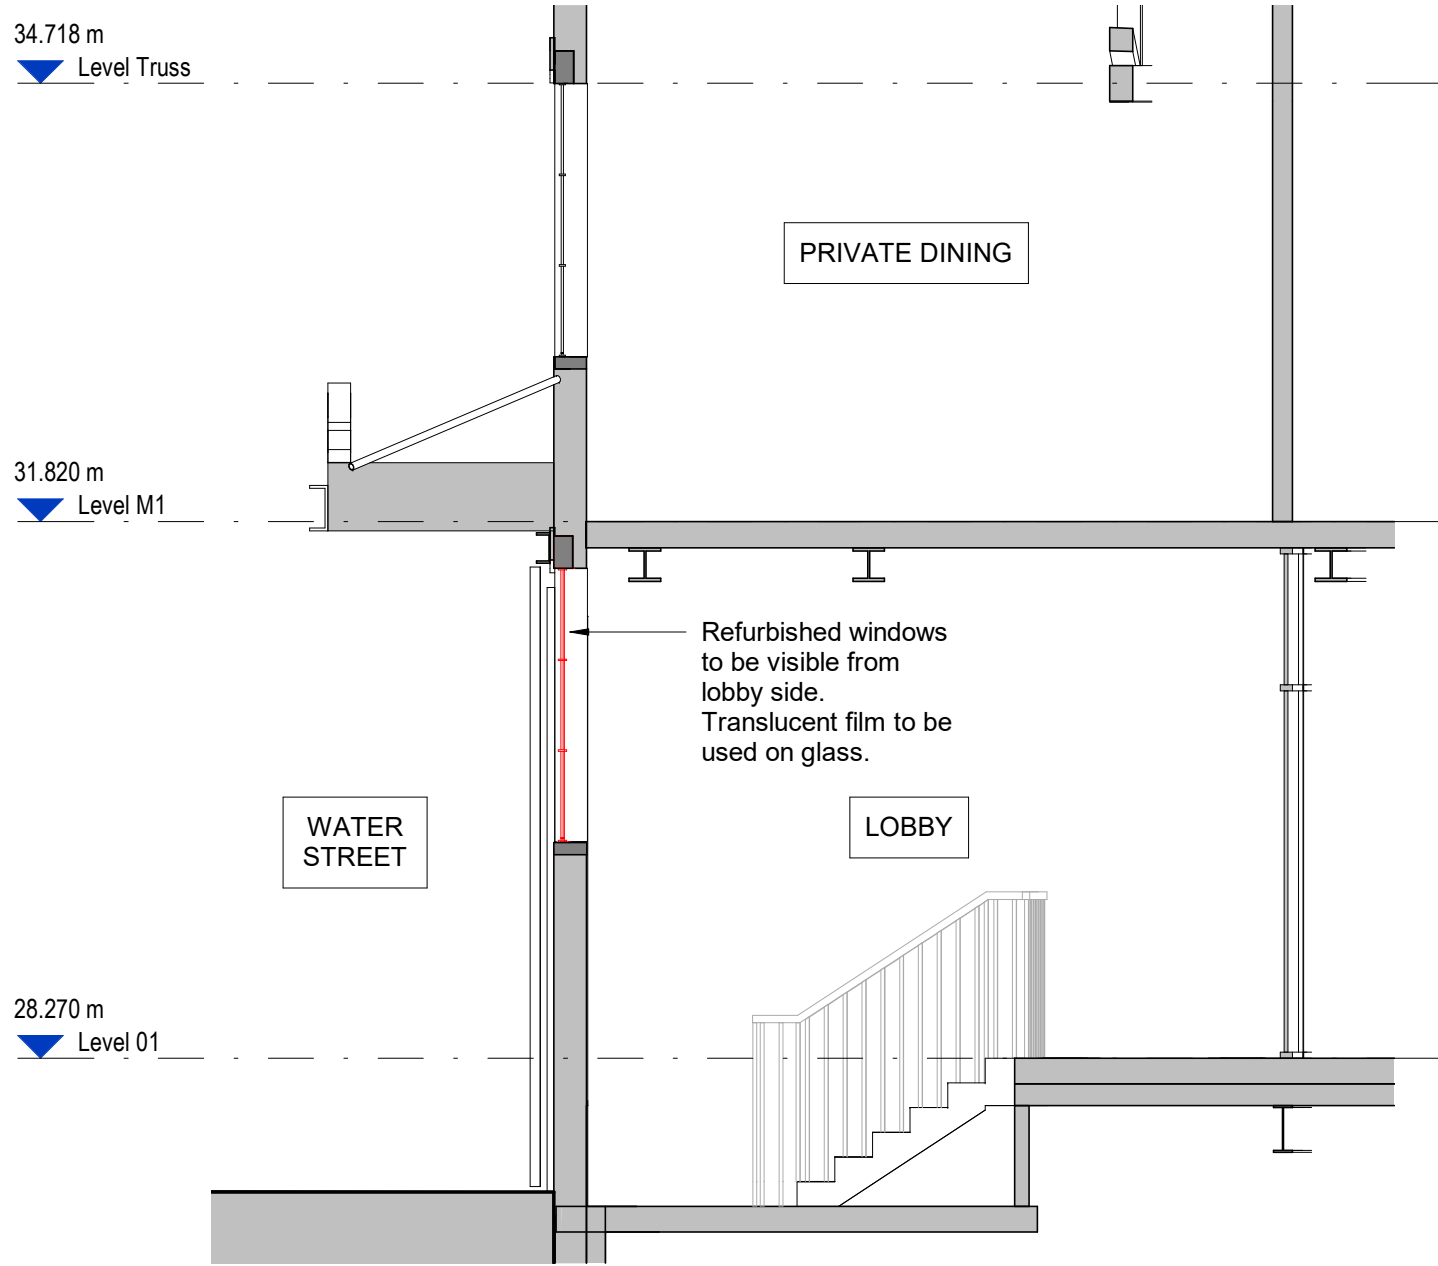

Proposed entrance section
1 : 50

Notes

Do not scale from this drawing.

All dimensions are to be checked prior to construction and any discrepancies are to be identified to the Architect.

Copyright reserved.

A 06/04/23 Issued for planning GL

Revisions

Status

PLANNING

Client

ALLIED LONDON

Project


**SHIPYARD
WATER STREET
MANCHESTER**

Title

**Proposed entrance
Existing windows review**

Scale	Size	Date	Drawn	Checked
1 : 50	A2	03/04/23	GL	NS

3DReid
www.3DReid.com
Architecture Interiors Masterplanning

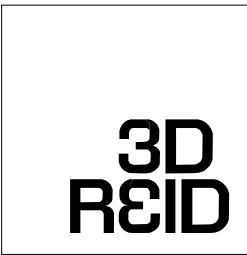

Drawing No. Rev.

200097-3DR-ZZ-DR-A-08702 A